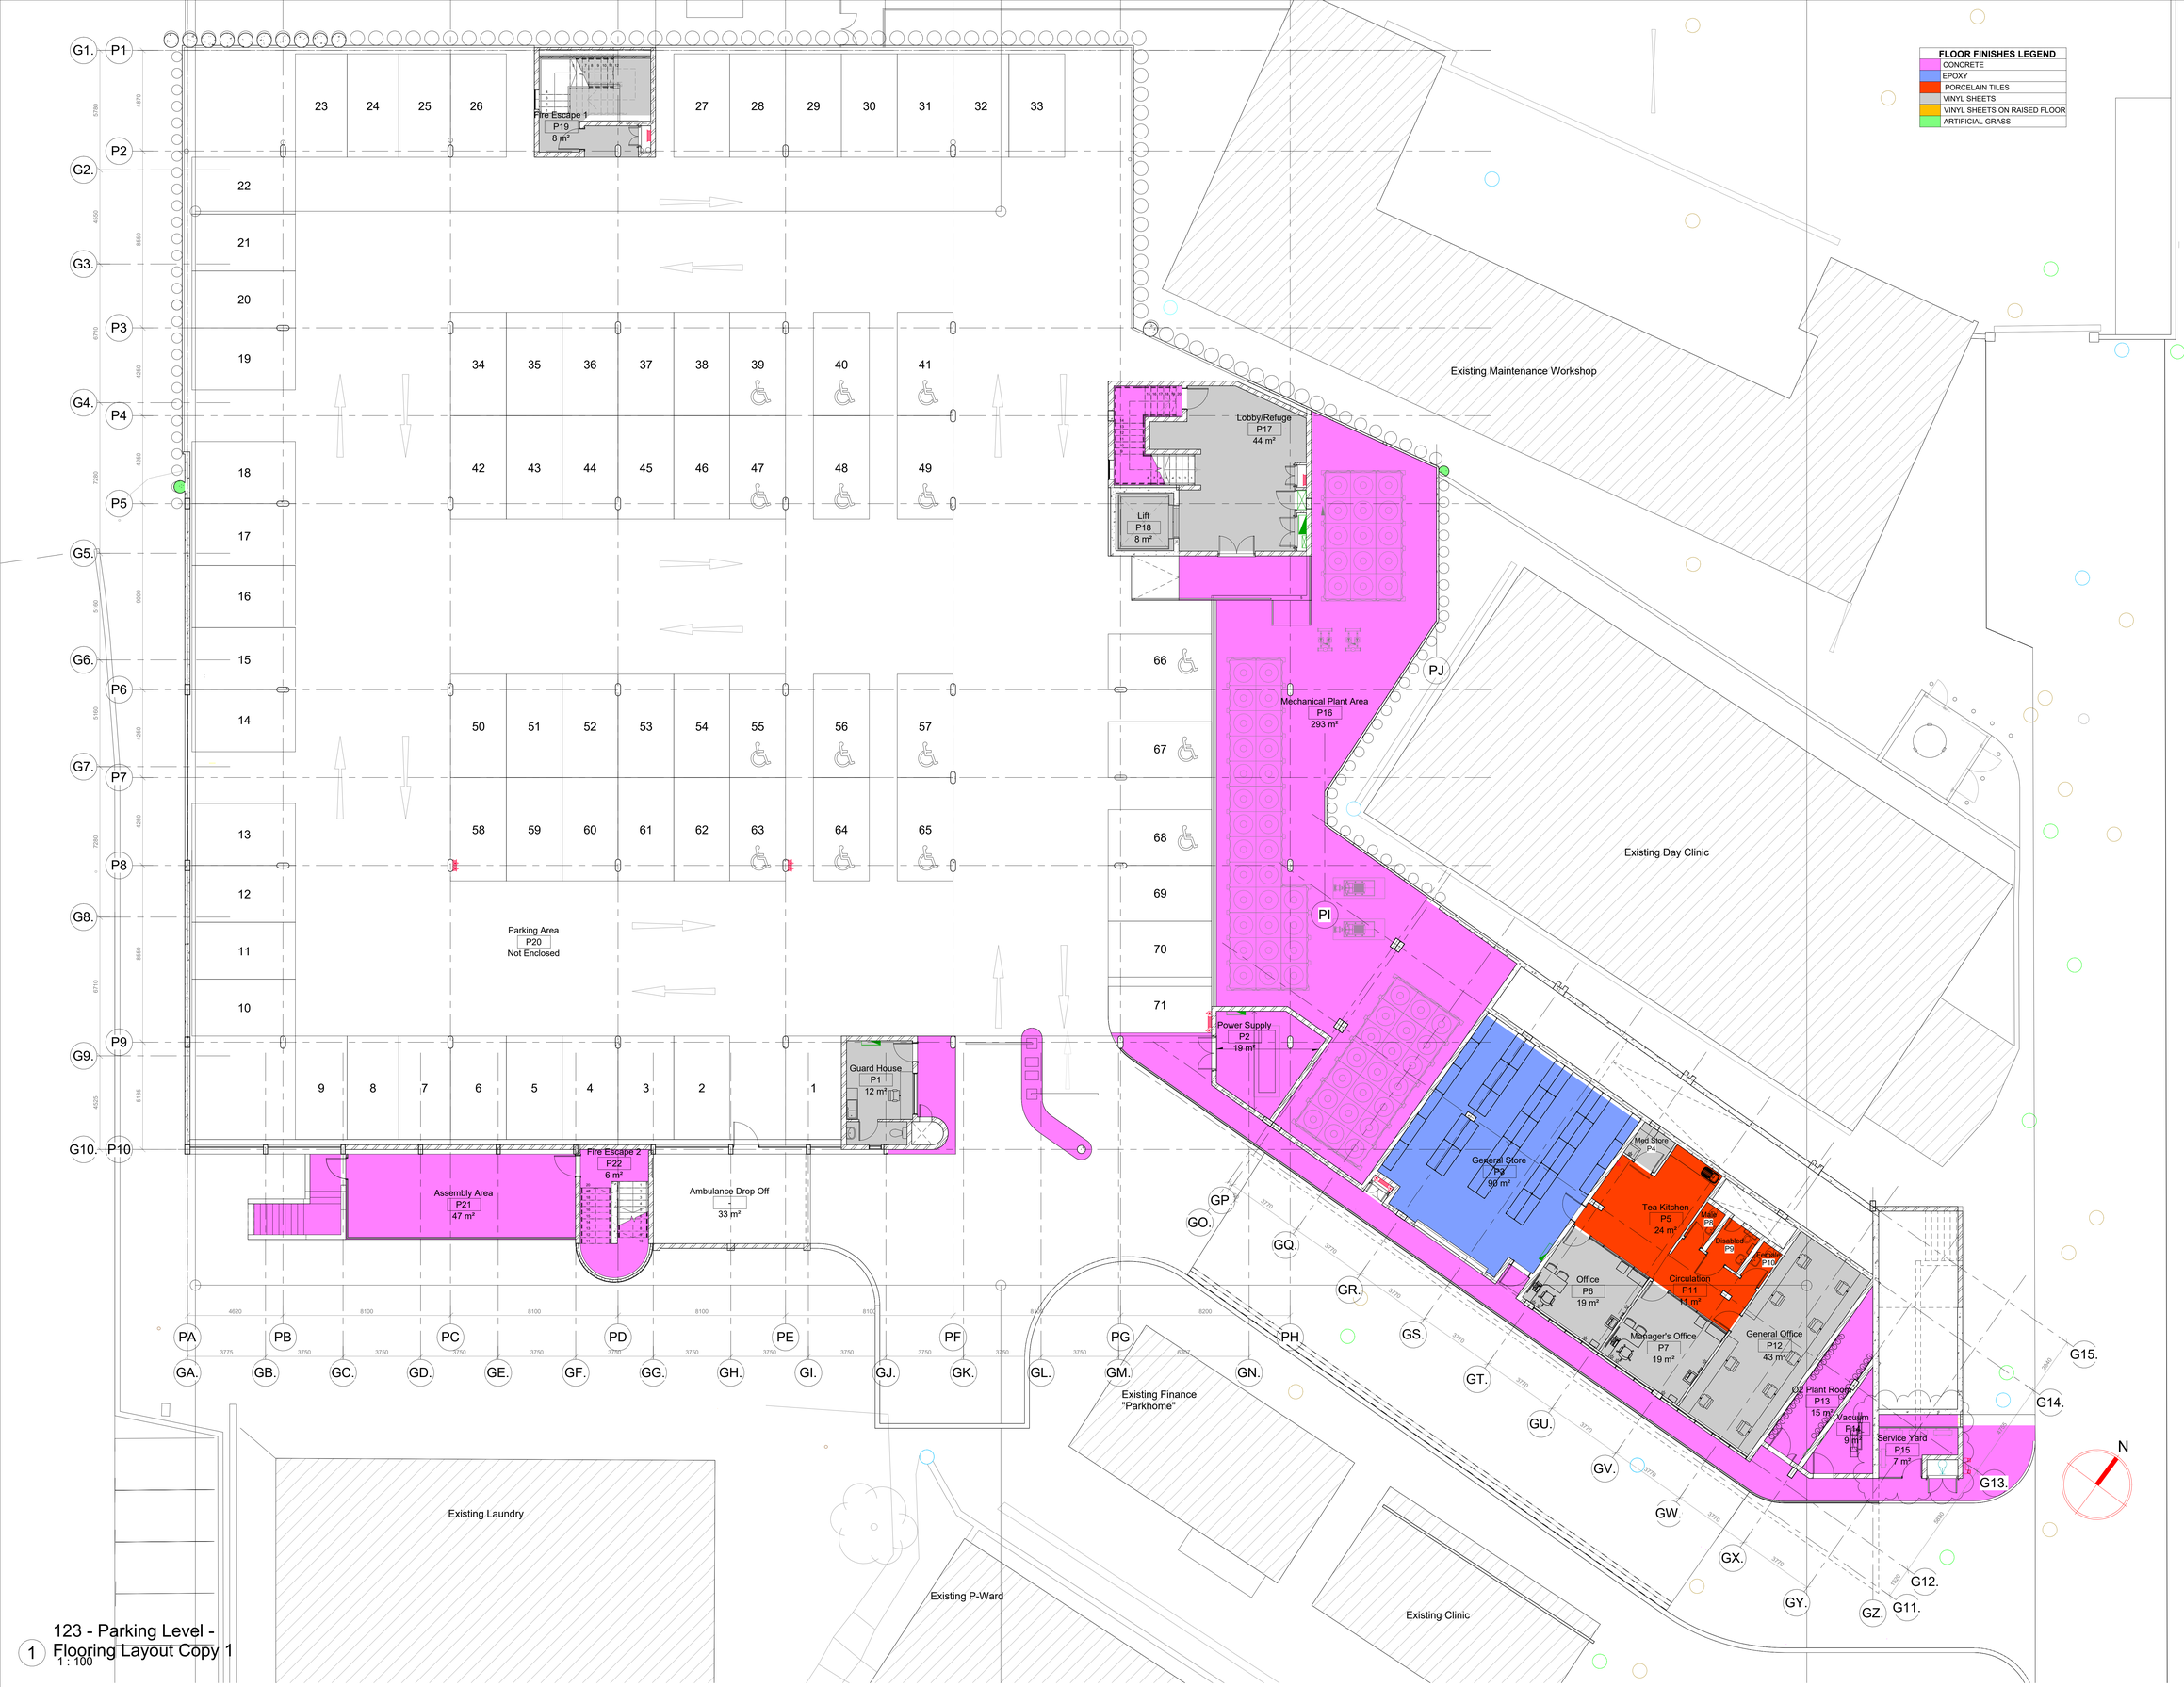


**FLOOR FINISHES LEGEND**

- CONCRETE
- EPOXY
- PORCELAIN TILES
- VINYL SHEETS
- VINYL SHEETS ON RAISED FLOOR
- ARTIFICIAL GRASS

REVISIONS

| No. | Description | Date | By |
|---|---|---|---|
| G | Lift & staircases repositioned.<br>Stores added on grid L to Q.<br>Security office & additional parking bays added at front.<br>Water tank & pump room extended.<br>Mechanical plant area converted to Ambulance drop off zone. | 22.06.2021 | WP |
| A1 | Minor changes as per NDOH | 09.09.2021 | SG |
| A2 | Minor changes as per NDOH | 20.09.2021 | SG |
| A3 | 3 no. parking bays added.<br>Columns moved to Grid 3B.<br>Oxygen store added on Grid Q.<br>Issued to NDOH | 27.09.2021 | SG |
| | Oxygen Plant room added. | 28.09.2021 | WP |
| A4 | Expansion joint added on grid M. | 30.09.2021 | WP |
| A5 | Stores converted to Office space. | 12.10.2021 | WP |
| A6 | Med Store relocated to General Store.<br>General Office & O2 Plant Room extended. | 05.11.2021 | WP |
| A7 | Office & Manager's Office reduced.<br>General Office extended.<br>Tea Kitchen & General Store extended.<br>Columns on Grid 12 from N-Q omitted.<br>Assembly area added. | 16.11.2021 | WP |
| A8 | Lift Lobby & staircase reconfigured.<br>Fire escape staircase reconfigured.<br>Parking bays updated.<br>Issued to consultants. | 15.02.2022 | WP |
| A9 | External fire escape staircase repositioned. | 14.03.2022 | WP |
| | Parking area FGL updated.<br>Ramp added at entrance to Lift Lobby. | 18.03.2022 | WP |
| A9 | New position of O2 tank added. | 03.06.2022 | WP |
| A10 | DB duct updated in Lift Lobby.<br>Road Access & retaining wall updated.<br>Assembly updated with fence added. | 21.06.2022 | WP |
| A11 | Structural grid updated.<br>SE staircase updated.<br>Pedestrian walkway widened in front of Vacuum & O2 Plant room.<br>Service yard added under ramp. | 02.11.2022 | WP |
| | Fire hose reels & fire extinguishers added. | 02.12.2022 | WP |
| | Duct added behind Guard House WC<br>Ducts above indicated. | 05.12.2022 | WP |
| A12 | Column & parking layout updated.<br>Ambulance drop off zone and Assembly area repositioned.<br>Entrance Road widended. | 18.04.2023 | WP |
| A13 | Column & parking layout updated.<br>Building footprint updated. | 11.08.2023 | WP |
| A14 | Parking bay added above Grid G6.<br>Plant area increased for tanks.<br>Column moved from H13 to H9.<br>Sprinkler valve cupboard relocated outside Entrance ramp. | 06.09.2023 | WP |
| | Offices made smaller & columns in passage rotated. | 27.09.2023 | WP |
| A15 | Structural grid & column positions updated.<br>Window added to Guard house WC.<br>Furniture layouts updated in stores. | 02.11.2023 | WP |
| | Access doors added to ducts.<br>High level clerestory glazing added to Office & Manager's office. | 16.11.2023 | WP |
| A16 | West entrance to Parking omitted. | 12.03.2024 | WP |
| A17 | Ground Storey column grid added.<br>Columns on grid P4/PB, P7/PA & P7/PB omitted.<br>Wall on grid PA changed to 250mm concrete wall.<br>Sprinkler valve cupboard & booster pump relocated next to Service yard. | 24.07.2024 | WP |

THIS DRAWING IS TO BE READ IN CONJUNCTION WITH SPECIFICATION DOCUMENT 1518-500-00

HEALTH DEPARTMENT SIGNATURES

ACTING CHIEF DIRECTOR: DOH INFRASTRUCTURE _____

HEAD OFFICE PROGRAMME / SERVICE _____

DISTRICT MANAGER _____

CEO / MANAGER OF THE FACILITY _____

DOH PROJECT MANAGER _____

IMPLEMENTING AGENT PROJECT MANAGER _____

PROFESSIONAL SERVICE PROVIDER

NAME MR. S.M. GOVENDER

SIGNATURE _____ DATE 2024.03.20

ARCHITECT


ARTEK 4 ARCHITECTS (KZN) CC
Durban: 46 Lena Ahrens Road, Glenwood, Durban 4000
tel: 031 201 0445 fax: 031 201 6609 email: admindbn@artek4.co.za
Port Shepstone: 19 Tradewinds, Marine Drive, Shelly Beach
tel: 039 682 2447 fax: 039 682 2446 email: adminps@artek4.co.za


artek 4 ARCHITECTS

**health**
Department:
Health
PROVINCE OF KWAZULU-NATAL

**KWAZULU-NATAL PROVINCE**
PUBLIC WORKS
REPUBLIC OF SOUTH AFRICA

SOUTHERN REGION

Project
WIMS NO. 044044: SOUTHERN REGION: PORT SHEPSTONE: DEPARTMENT OF HEALTH: PORT SHEPSTONE: PORT SHEPSTONE HOSPITAL: NEW PSYCHIATRIC WARD

Drawing Description
Parking Level - Flooring Layout Copy 1

| Scale | Drawn | Date |
|---|---|---|
| 1 : 100 | SG/ WP | 01/17/22 |

| Consultant Project No. | Drawing No. | Rev. |
|---|---|---|
| 1518 | 124 | A17 |

DOW Drawing number
**WIMS no. 044044**

Stamped by Plans Approval Commitee

1 123 - Parking Level - Flooring Layout Copy 1
1 : 100