DO NOT SCALE - IF IN DOUBT, ASK

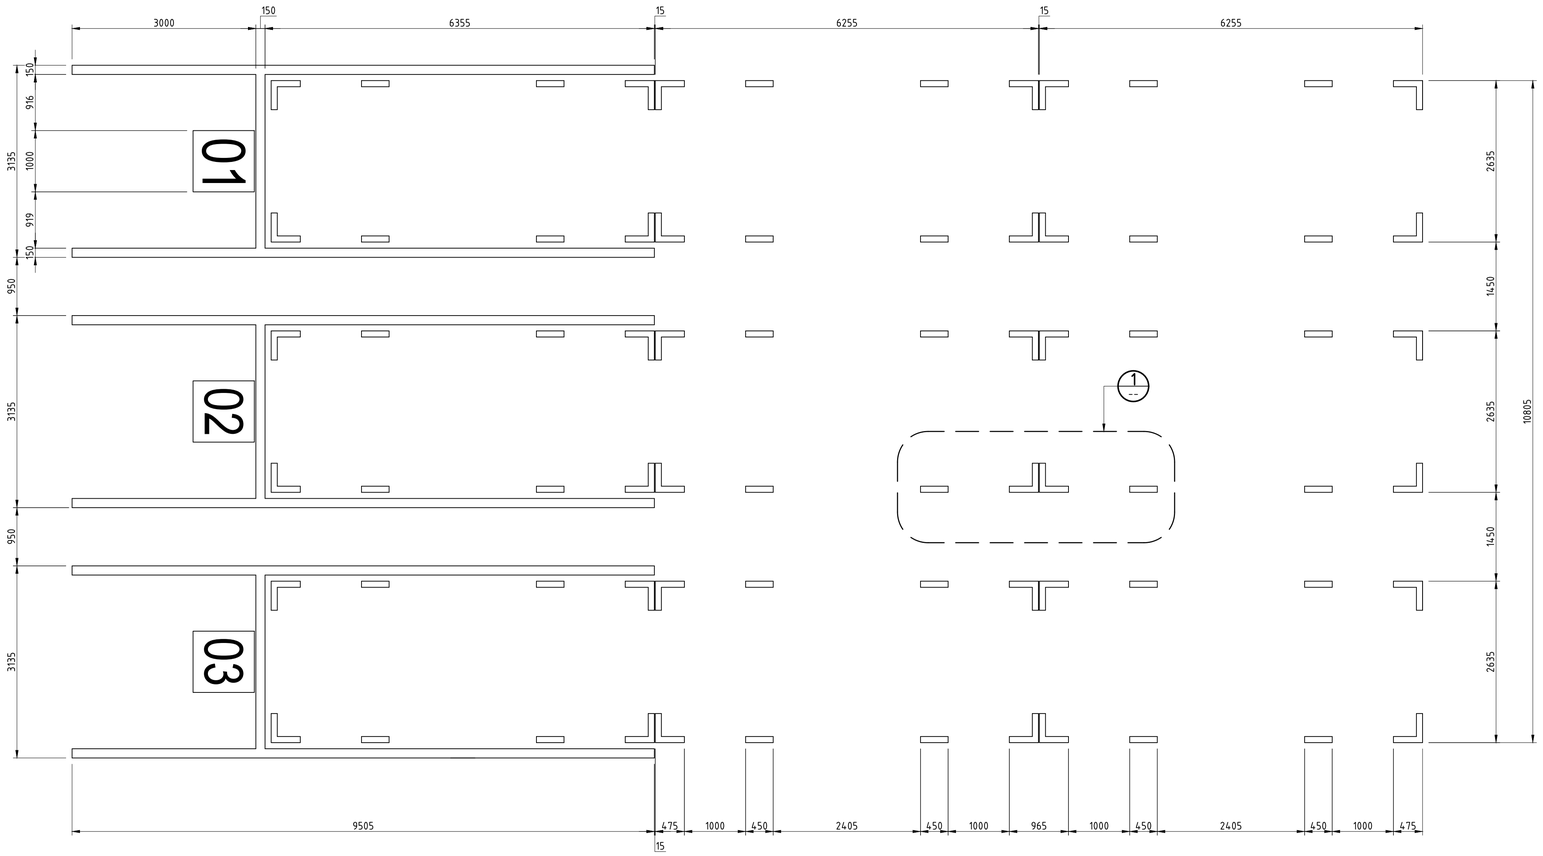

PLAN
SCALE 1:50

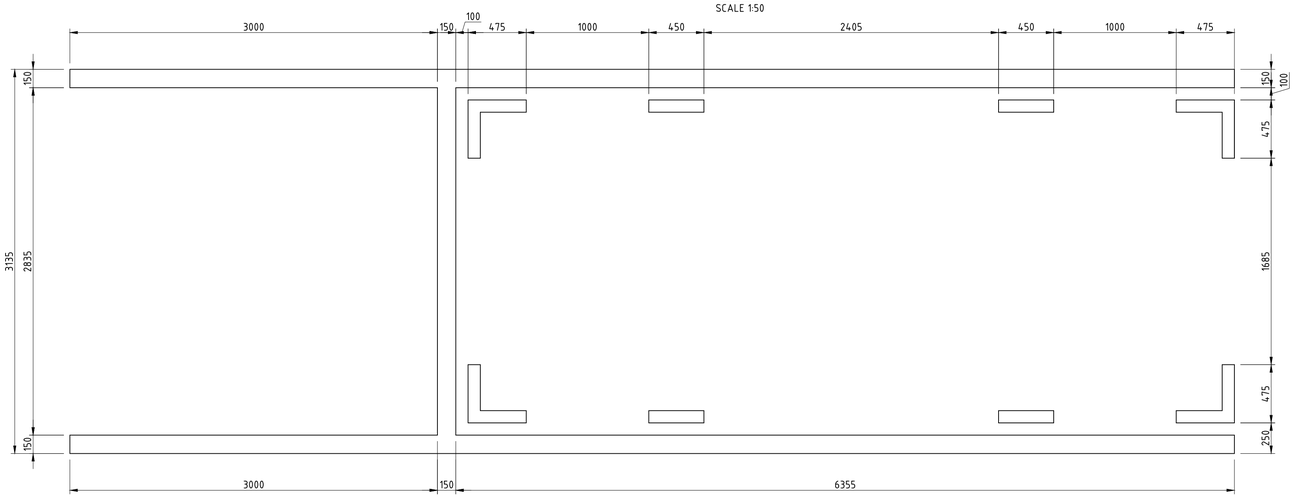

CONTAINER STACK DIMENSION
SCALE 1:25

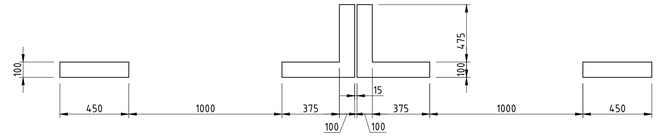

DETAIL 1 (1:20)

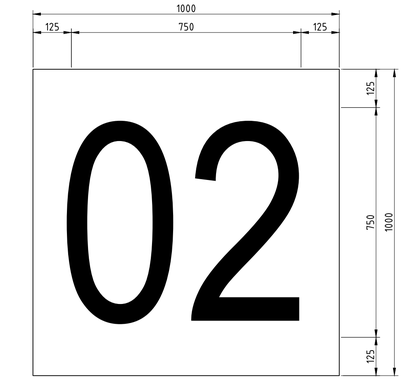

TYPICAL DIMENSION OF NUMBER IN TRANSFER AREA
SCALE 1:50

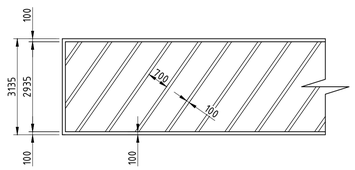

CHEVRON DIMENSION
SCALE 1:100

NOTES

ROAD MARKING PAINT SPECIFICATION

THE LINES OR MARKINGS ARE TO BE PAINTED WITH PLASCON-HYSHEEN ROAD AND RUNWAY PAINT OR SIMILAR APPROVED, AT AN APPLICATION RATE OF 0.42L PER M^2.

THE COLOUR OF THE PAINT TO BE USED SHALL BE AS SPECIFIED IN THE SCHEDULES OF QUANTITIES AND INDICATED ON THE DRAWING ISSUED.ALL PAINT SHALL TO SANS 731-1.

THE FOLLOWING MUST BE NOTED BY THE CONTRACTOR IN TERMS OF SANS 731-1.
- THE PAINT SHALL BE A TYPE 2 PAINT
- THE PAINT SHALL BE SUITABLE FOR USE IN A PARKING AREA ON SEGMENTED CONCRETE SURFACE
- THE PAINT IS NOT REQUIRED TO BE RETRO REFLECTIVE
- DRYING TIME CLASSIFICATION SHALL BE CLASS 1
- THE COLOUR REQUIRED FOR THE COMPLETION OF THE CONTRACT SHALL BE:
  - WHITE
  - BLACK
  - GOLDEN YELLOW (BS381C-356 OR CKS 279-D26)

ALL THE ABOVE COLOUR MEET CLASSIFICATIONS ACCORDING TO SANS 1091

LETTERING AND LINE WIDTHS

1. ALL LETTERING AND NUMBERING TO BE HELVETICA STYLE TO BE SIZES SHOWN.TEXT TYPE STENCIL TO BE VERIFIED WITH TPT MAINTENANCE.
2. THE STACK IDENTIFICATION NUMBER TO BE YELLOW ON BLACK RECTANGLE. ROW LETTERS ARE TO BE WHITE ON BLACK RECTANGLE. THE SLOT NUMBERS ARE TO BE YELLOW ON A BLACK RECTANGLE.
3. ALL SLOT DEMARCATION LINES TO BE WHITE.
4. CHEVRON LINES TO BE YELLOW.

Engineers

P O Box 26546
HOUT BAY 7872
Tel: +27(21) 791 9100
E-Mail: zaaepna@zaaepna.com

31 Melkhout Crescent
Hout Bay 7806
Fax: +27(21) 790 4470

NO.	DESCRIPTION	BY	CHK'D	APP'D	DATE
0A	ISSUED FOR TENDER	AS	MC	JZ	2019.07.26

REVISIONS / ISSUE AUTHORIZATION

This Document including all design and information therein is Confidential Intellectual Property of ZAA Engineering Projects and Naval Architecture (Pty) Ltd. Copyright and all other rights are reserved by ZAA. This Document may only be used for its intended purpose.

EPCM CONSULTANT: TNPA					ORIGINATOR: ZAA				
TITLE	NAME	SIGNATURE	DATE		TITLE	NAME	SIGNATURE	DATE	
LEAD DES. ENG.					DRAWN	AS	AS	19	07 26
ENG. COORD.					CHECKED	MC/WvW		19	07 26
ENG. MANAGER					ENG. COORD.				
AREA MANAGER					DISCIP. ENG.				
PROJECT MGR.					ENG. MANAGER				
DIVISION					AREA MANAGER				
DIV.	TITLE	NAME	SIGNATURE	DATE					
					PR.ENG. / PR.TECH.				
					NAME	J. ZIETSMAN		DATE	
					SIGNATURE			19	07 26
					REG. NUMBER	760293			
					SCALE :	1:750	OR AS NOTED	A1	

Transnet National Ports Authority
237 MAHATMA GANDHI ROAD
DURBAN
P.O. BOX 31683, DURBAN
TEL: 031 361 8852

PORT OF DURBAN

DCT BERTHS 203 to 205 RECONSTRUCTION DEEPENING AND LENGTHENING

ROAD AND STACK MARKINGS
TYPICAL DETAILS

DRAWING NO.	REFERENCE
REFERENCE DRAWINGS	

PROJECT NO	DIS CODE	AREA	DISP	TYPE	DRG NO	SHEET	STATUS	REV
1785	C0	170	C	DWG	0002	04	T	0A

PROJECT NUMBER	DV	FBS	DIS	TYPE	DRG. NO.	SHT.	REV.	ID
2122830	1	170	C	GA	1001	04	0A	AS