

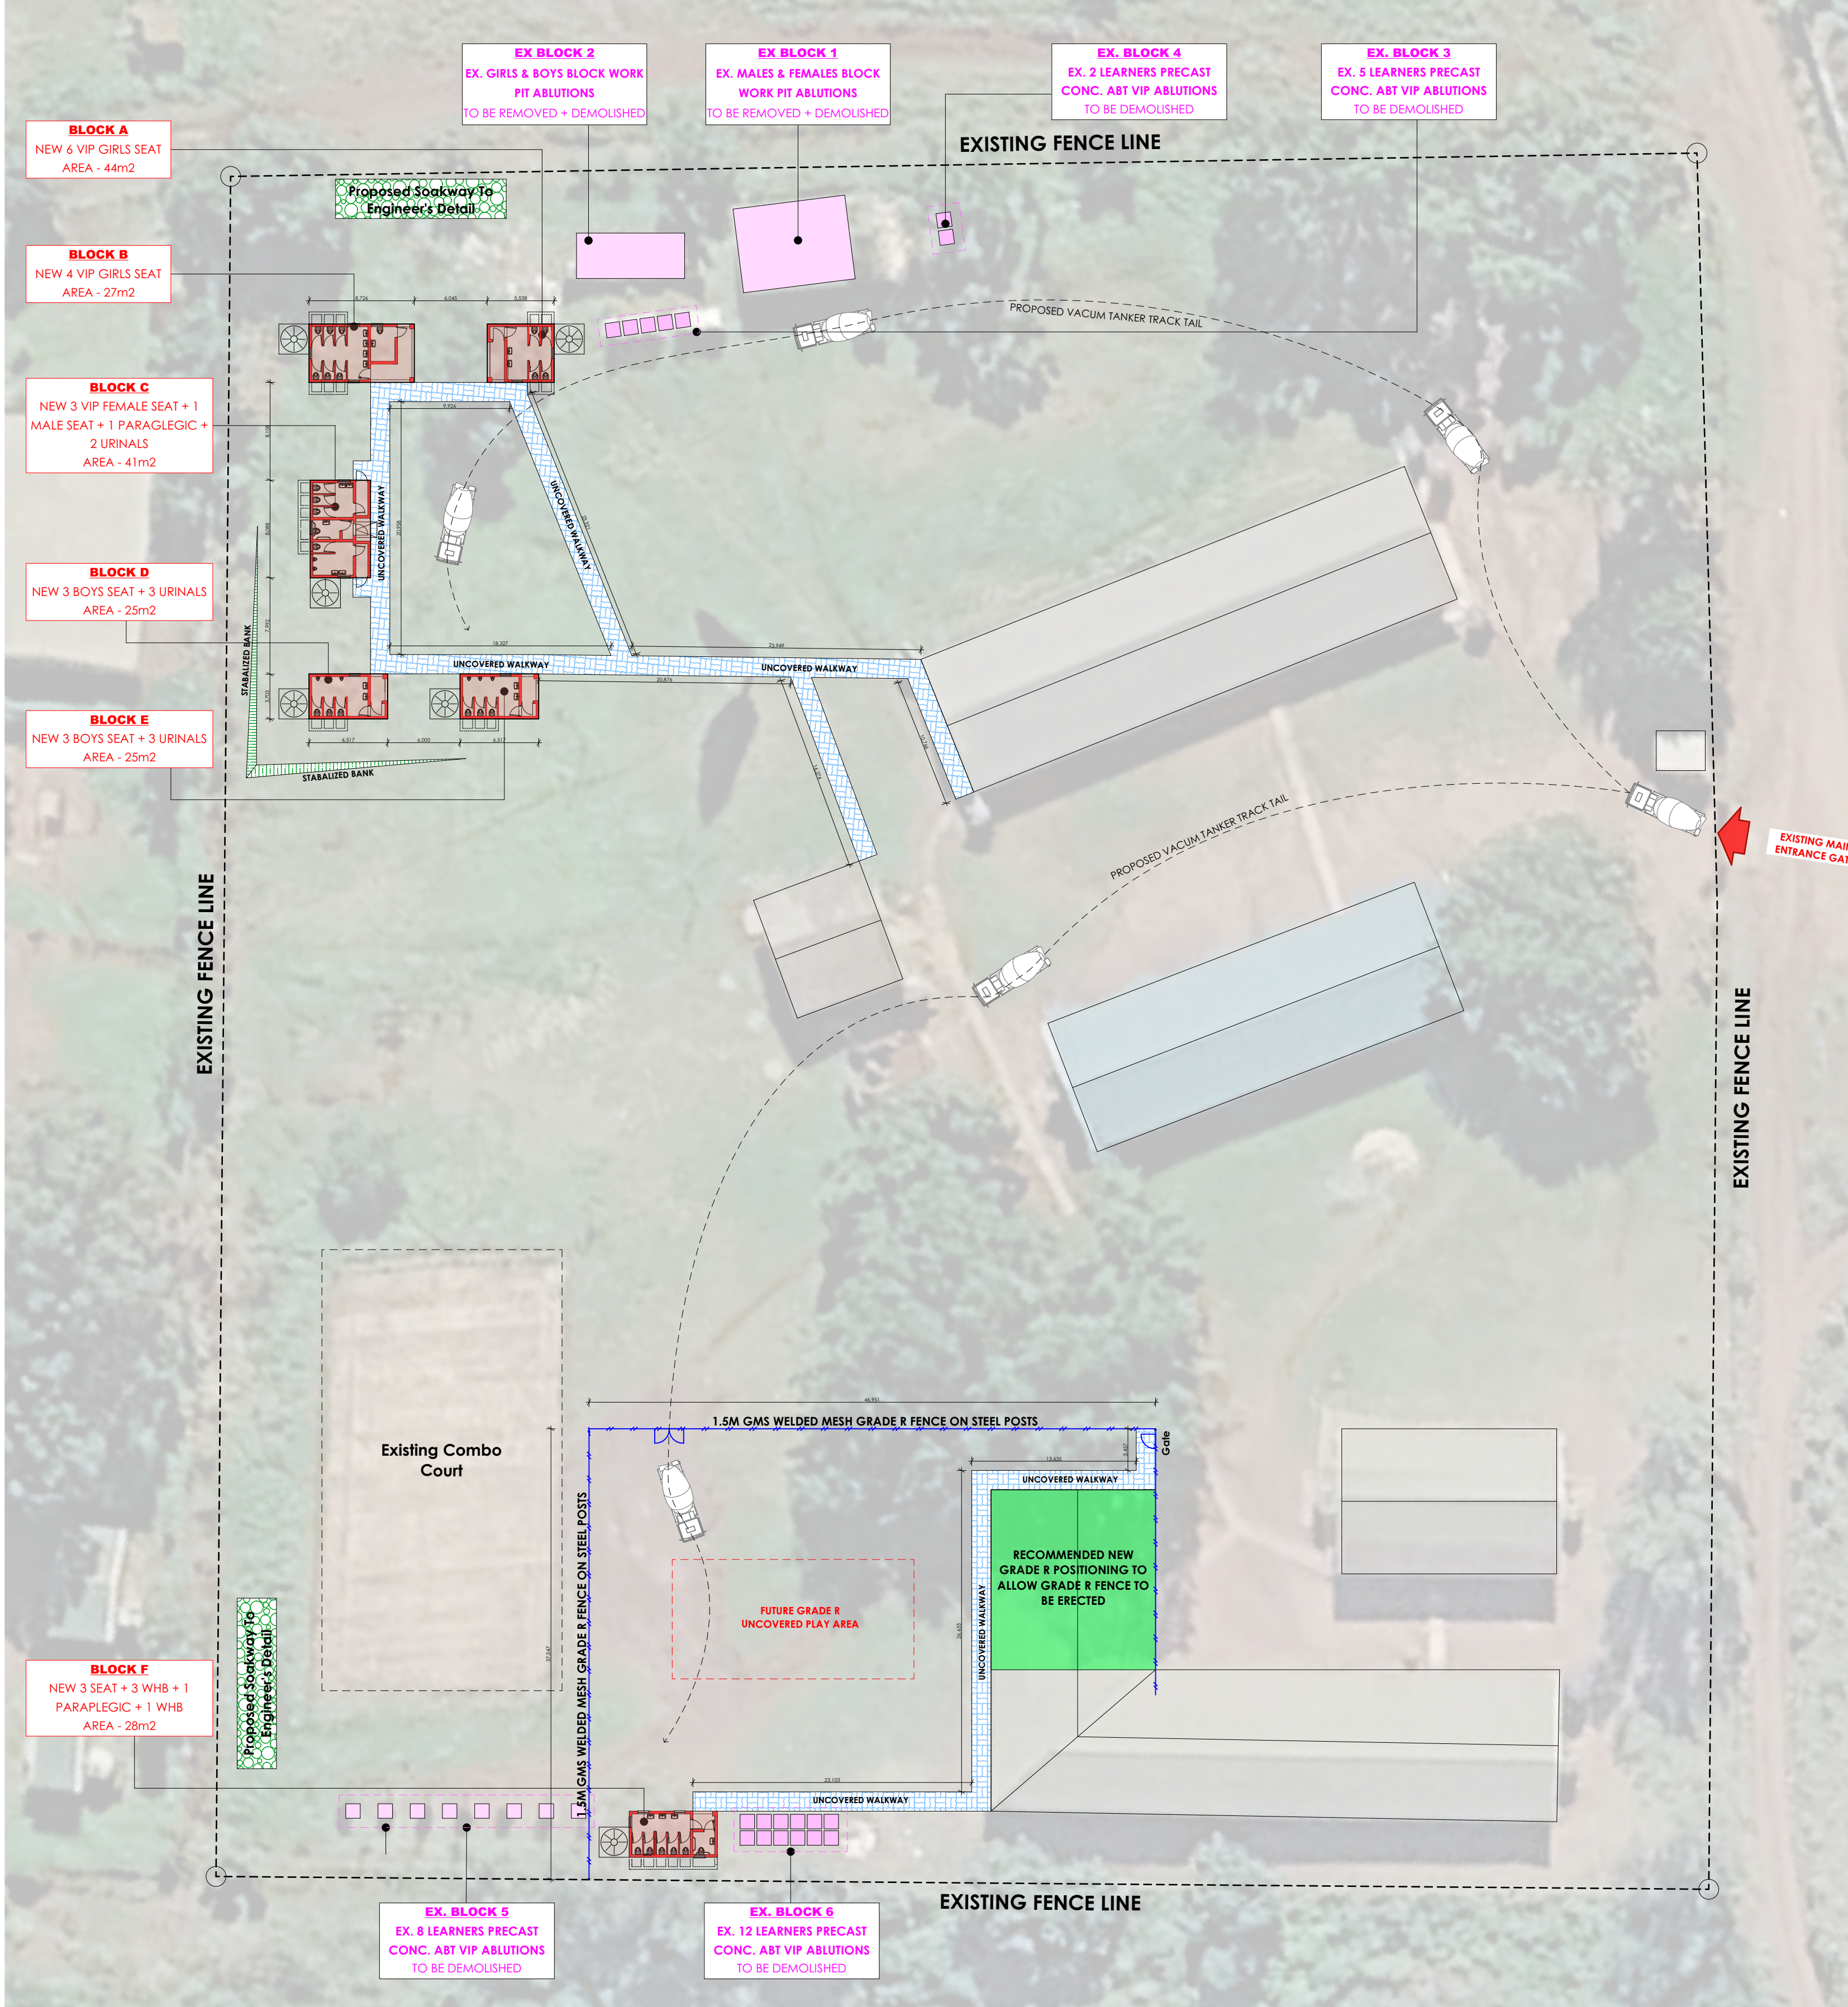
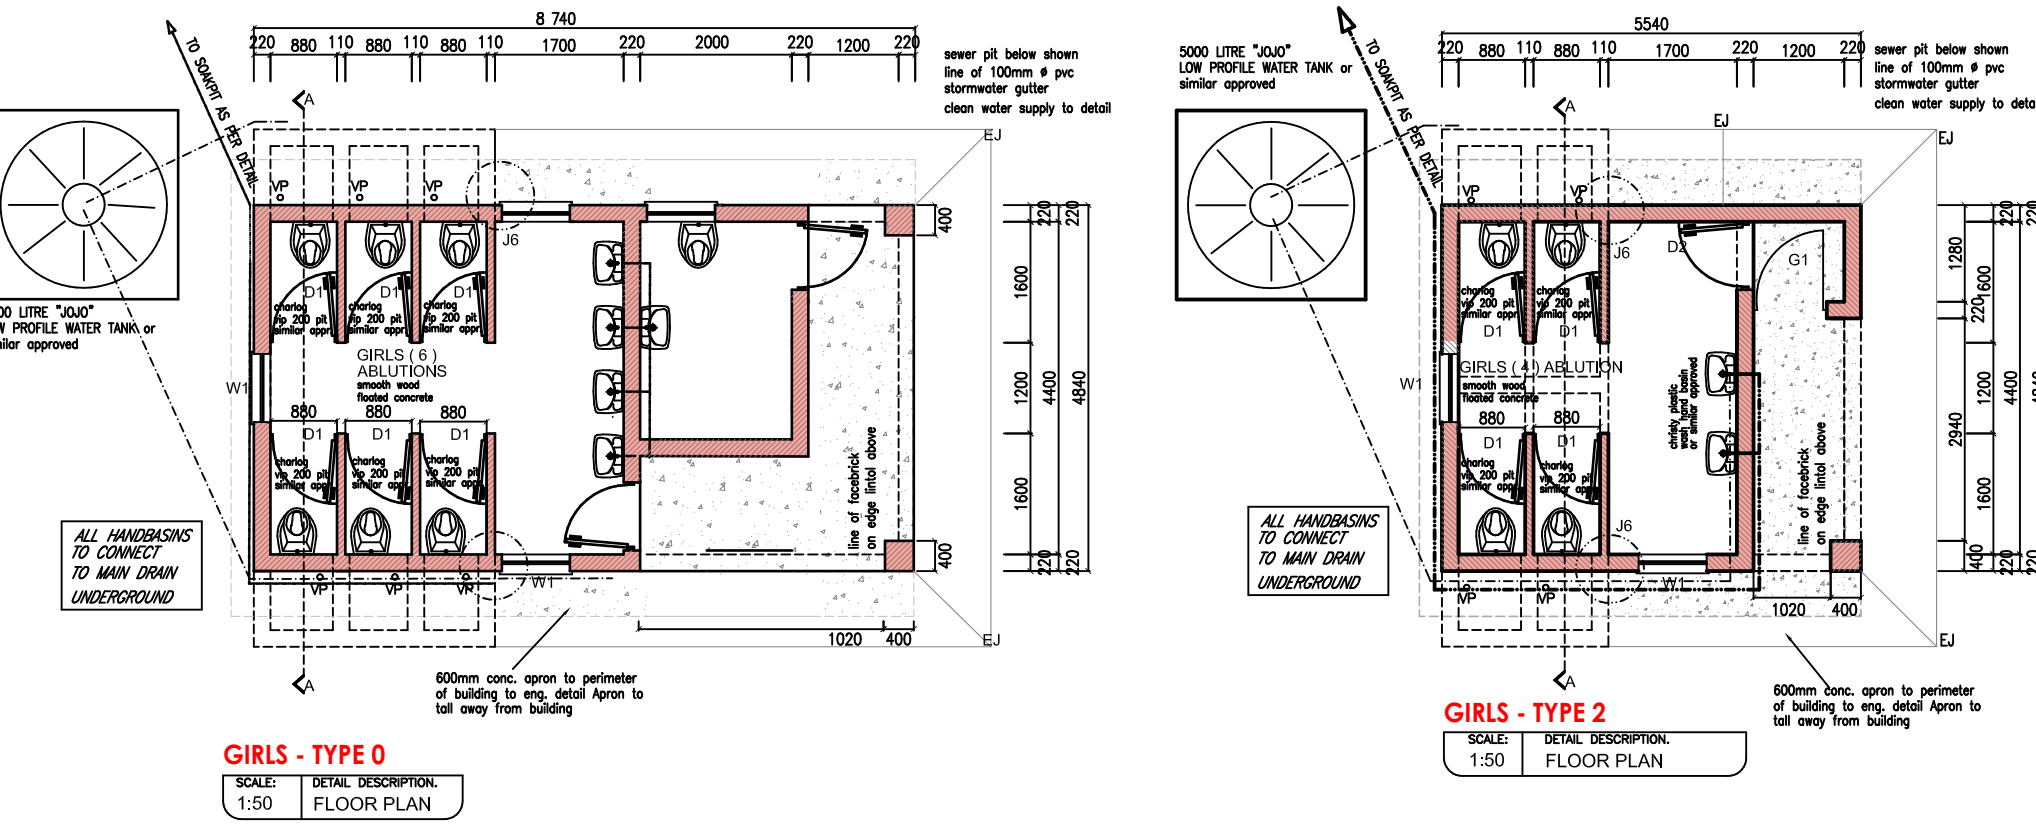


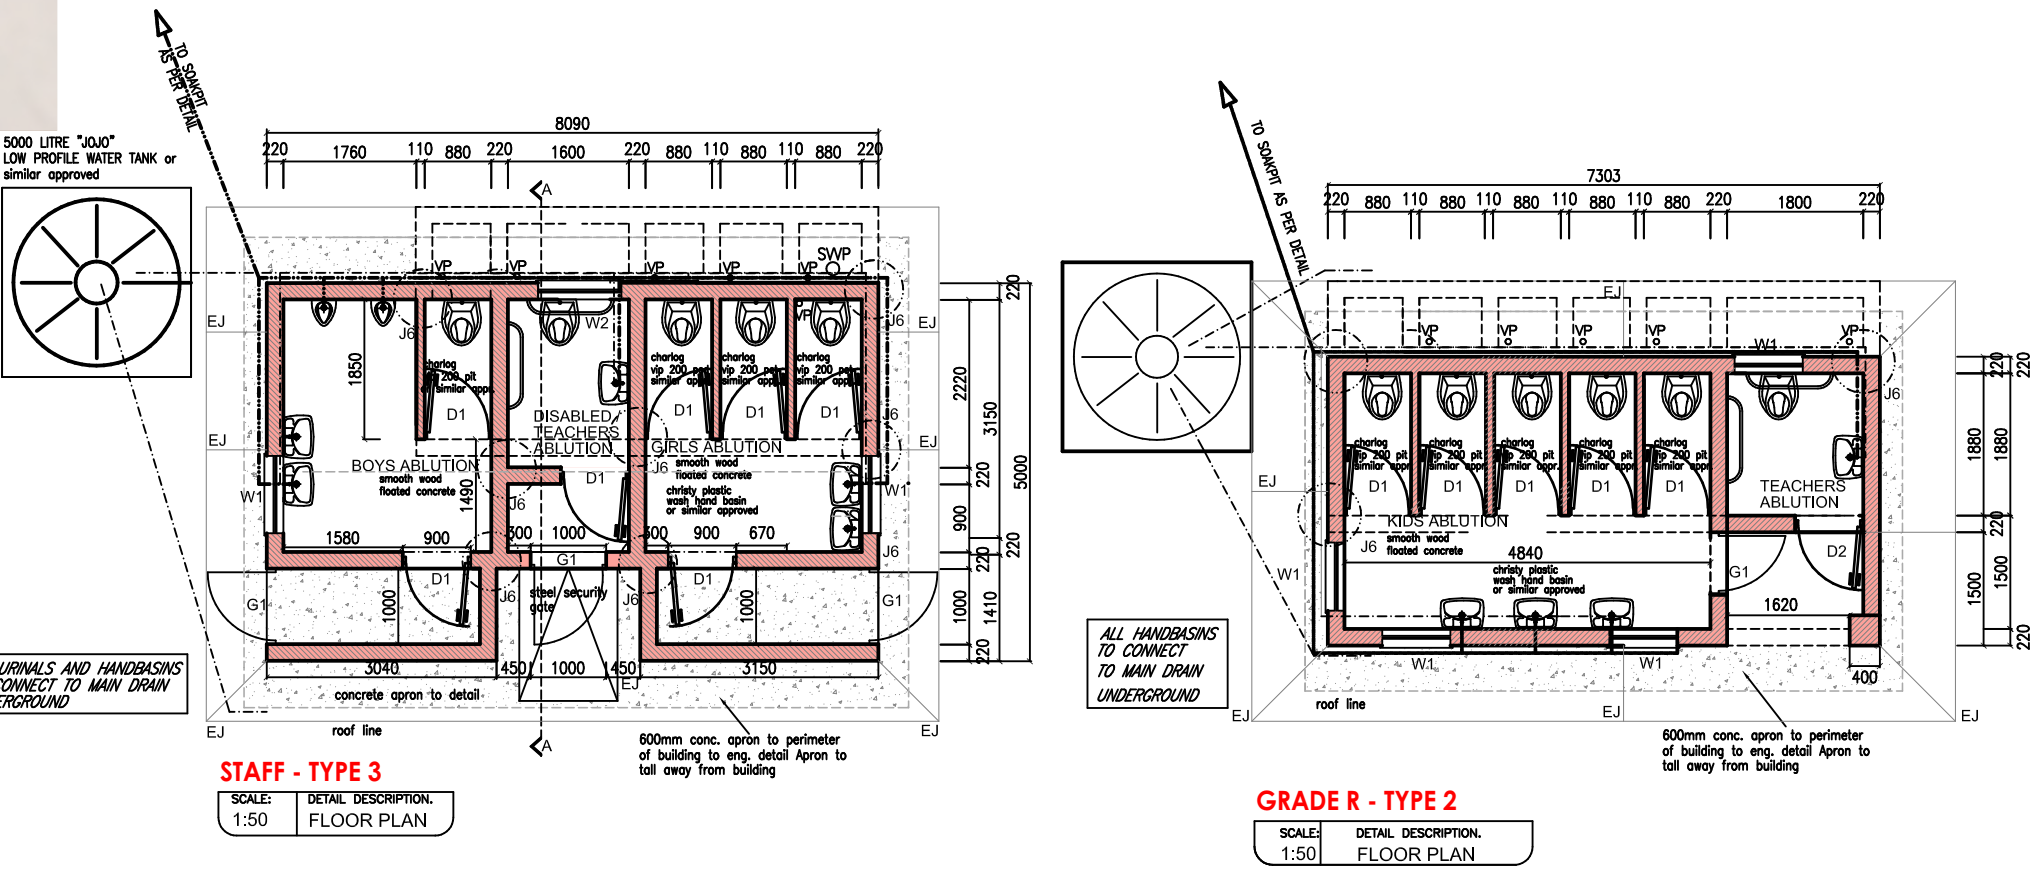

EMIS No.		SCHOOL NAME							
500291819		Veyana Primary School							
ENROLMENT									
No. of Grade R learners:		81	No. of learners Grade 1 - 12:	689					
TABLE 1: DBE Minimum Norms and Standards									
The facilities shown below are the minimum requirement as per DBE Minimum Norms and Standards and have been extrapolated from the National Building Regulations (SANS 10400-P-2010; Table 6 (Personnel) and Table 7 (Learners).									
SANITATION FACILITIES	Norm			Actual			Required		
	Toilet Seats	Urinals	Wash Basins	Toilet Seats	Urinals	Wash Basins	Toilet Seats	Urinals	Wash Basins
	10		6	0		0	10		6
	4	6	3				4	6	3
	3		2				3		2
	1	2	2				1	2	2
	2		2				2		2
	5		3				5		3
	1		1				1		1
	TOTALS	26	8	19	0	0	0	26	8
Norm Ratios				Actual Ratios					
Learner/Toilet/Urinal	Learner/ Washbasin	Learner/Toilet/Urinal	Learner/ Washbasin						
28,52	55,00	0,00	0,00						

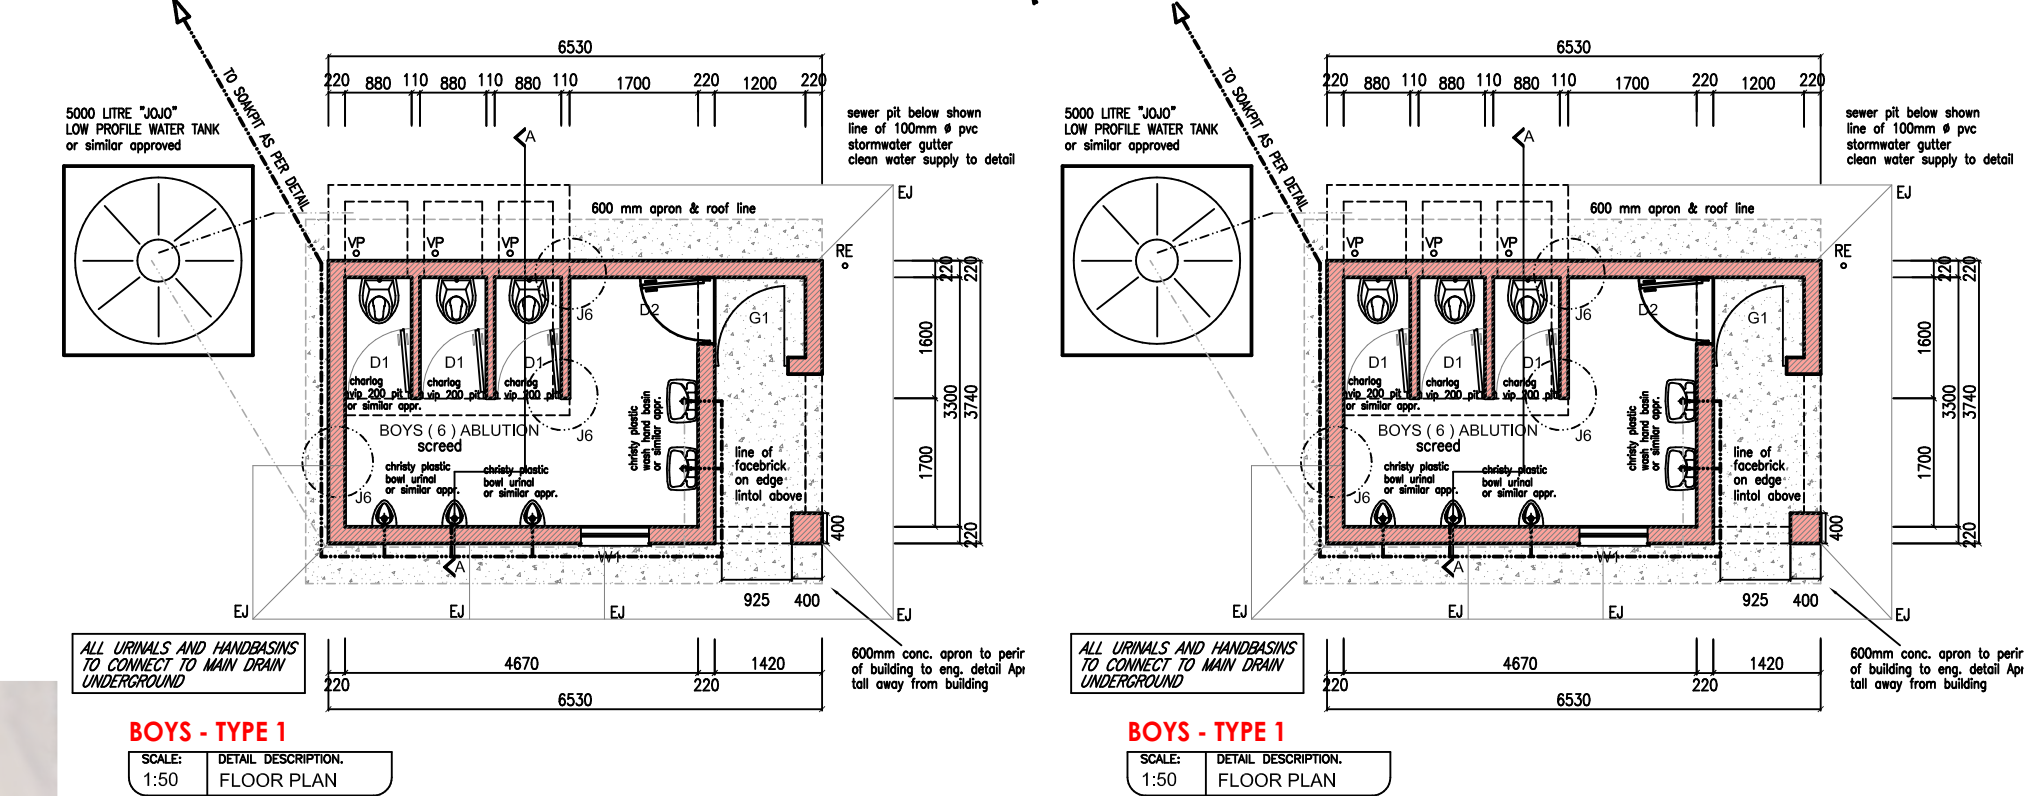

LEGEND:

DEMOLITION

NEW WORKS

SOAKWAY

EX. SCHOOL BLOCKS

STABILIZED BANK

UNCOVERED WALKWAYS

NEW WELDED MESH GRADE R FENCE ON STEEL POSTS

GRADE R RELOCATION

FOR TENDER

THIS DRAWING IS TO BE READ IN CONJUNCTION WITH ALL RELEVANT ARCHITECT'S AND ENGINEER'S DRAWING.

ALL DIMENSIONS, LEVELS, ETC ARE TO BE CHECKED BEFORE ANY WORK IS COMMENCED AND ANY DISCREPANCIES NOTED TO BE BROUGHT TO THE ARCHITECT'S ATTENTION. ONLY FIGURED DIMENSIONS TO BE USED. SCALING OF DRAWINGS IS NOT ADVISABLE.

ALL RIGHTS RESERVED. NO PART OF THIS DESIGN SHALL BE REPRODUCED, USED ELSEWHERE AND/OR IN ANY WAY WITHOUT PRIOR PERMISSION FROM THE ARCHITECT/ENGINEER. Unauthorized reproduction, publication, transmission and/or inclusion of any media is an infringement. Figured dimensions to be taken in this drawing is copyright and remains with SDS Architects, any architect before commencing work. All work to be done in accordance with the sabs 0400

preference to scaled dimensions report any discrepancies direct to the

DRAWN:

CHECKED:

NAME OF COMPETENT PERSON:

NAME OF COMPETENT PERSON:

MPENDULO SHANGASE

SIYABONGA MANYONI

REG NO:

REG NO:

PrArchST 24751103

PrArch 49324416

SIGNATURE:

SIGNATURE:

NBR OCCUPANCY CLASS

A3

PLACE OF INSTRUCTION (SCHOOL)

PROJECT NUMBER :

CLIENT :

ARCHITECTS & PRINCIPAL AGENTS

KWAZULU-NATAL PROVINCE
EDUCATION
REPUBLIC OF SOUTH AFRICA

idt
Independent Development Trust

ARCHITECTS & PRINCIPAL AGENTS

sdS
Simelokuhle Design Studio

A 31 Helen Joseph Street
Berea, Durban
4001
PO Box 1040
Empangeni 3880

078 319 3469
072 298 7363
mpendulo@sdarchitects.co.za
shangase@sdarchitects.co.za

PROJECT TITLE :

ERADICATION OF PIT LATRINES TO VEYANA PRIMARY SCHOOL IN ENQUPHENI AREA, MTUBATUBA

DRAWING TITLE :

NEW ABLUTION BLOCKS - SITE DEVELOPMENT PLAN -

STAGE 1-2

STAGE 3

STAGE 4-6

CONCEPT

TENDER

CONSTRUCTION

DESCRIPTION :

SCALE :

ERADICATION OF PIT LATRINES

AS SHOWN

PAGE SIZE

DATE

AUGUST 2026

CHECKED BY :

DRAWN BY :

SB MANYONI

MD SHANGASE

SITE TITLE

PROJ No.

BLOCK No.

DRAWING No.

REVISION

VEYANA PS

DOESKZNR030

SITE

VEYPS - 00

00

FOR TENDER