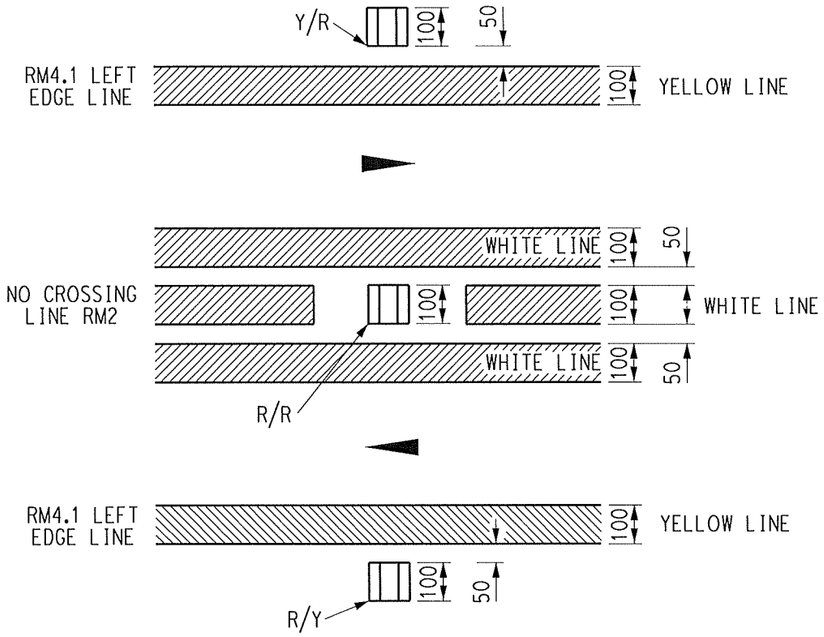

DETAIL 1

RM4.1 & RM2 STUD POSITION

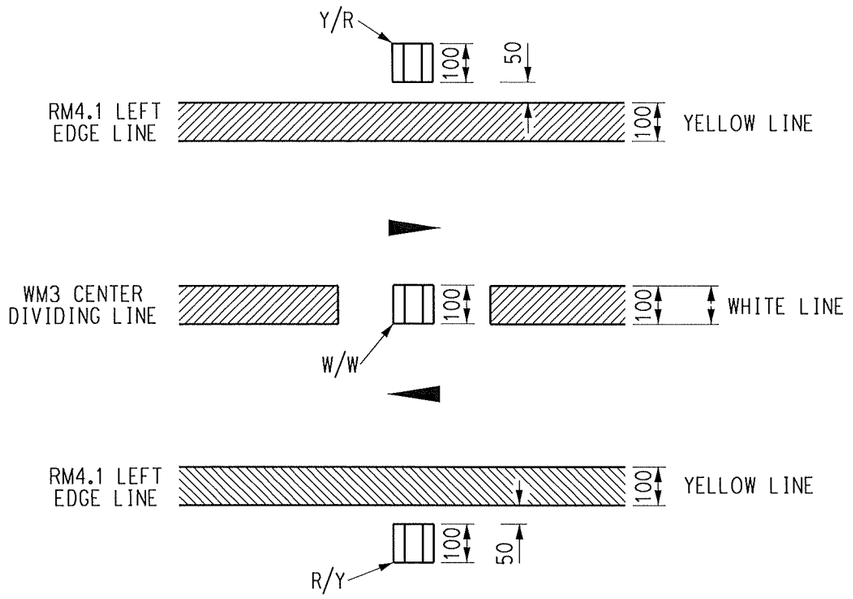

DETAIL 2

RM4.1 & WM3 STUD POSITION

									25096 Sht 1	ACCESS ROAD CROSS SECTION
									25096 Sht 2	TYPICAL RUMBLE STRIP DETAILS
									20039 Sht 1	ROCKVIEW RESERVOIR ACCESS ROAD LAYOUT PLAN
									20029 Sht 1	ACCESS ROAD LAYOUT PLAN
18	0a		FIRST ISSUE, NEW DRAWING CREATED AS PER NOTIF 26651591						20030 Sht 2	ACCESS ROAD LAYOUT PLAN
D.O.	REV	DATE	** REVISION **	REV BY	CHKD BY	AUTH BY	APP BY	KKS APP	48/	REFERENCE DRAWINGS

AUTHORISED FOR ESKOM BY: 2023-11-28

CODIFICATION BY:

APPROVED BY:

CHECKED BY: ~~2023-11-30~~ 2023-11-14

CREATED BY: S. MERVIN 2023-11-09

SCALE N.T.S.

CLASSIFICATION

PBS PATH 0 OUZA

Eskom

ESKOM HOLDINGS SOC Ltd
REG No 2002/015527/30

PRELIMINARY

PALMIET PUMPED STORAGE SCHEME

DETAILS
STATION
ACCESS ROAD
STUD POSITION

ESKOM DRAWING No 18.48/25096 | SHT 3 | REV 0a

DRAWING CLASSIFICATION: Controlled Disclosure

SIZE GROOTTE A3L