	C1 PATENTACOUSTIC CEILING PANELS
	600mm x 1200mm x 15mm thick mineral fibre acoustic ceiling tiles to comply with SABS 803 or later revision laid in tee fixing on appropriate pre-painted 24mm T-grid suspension system, including all necessary accessories and installed in strict compliance to manufacturer's specifications.
	1200 x 600 x12 mm Nutec fibre cement ceiling board

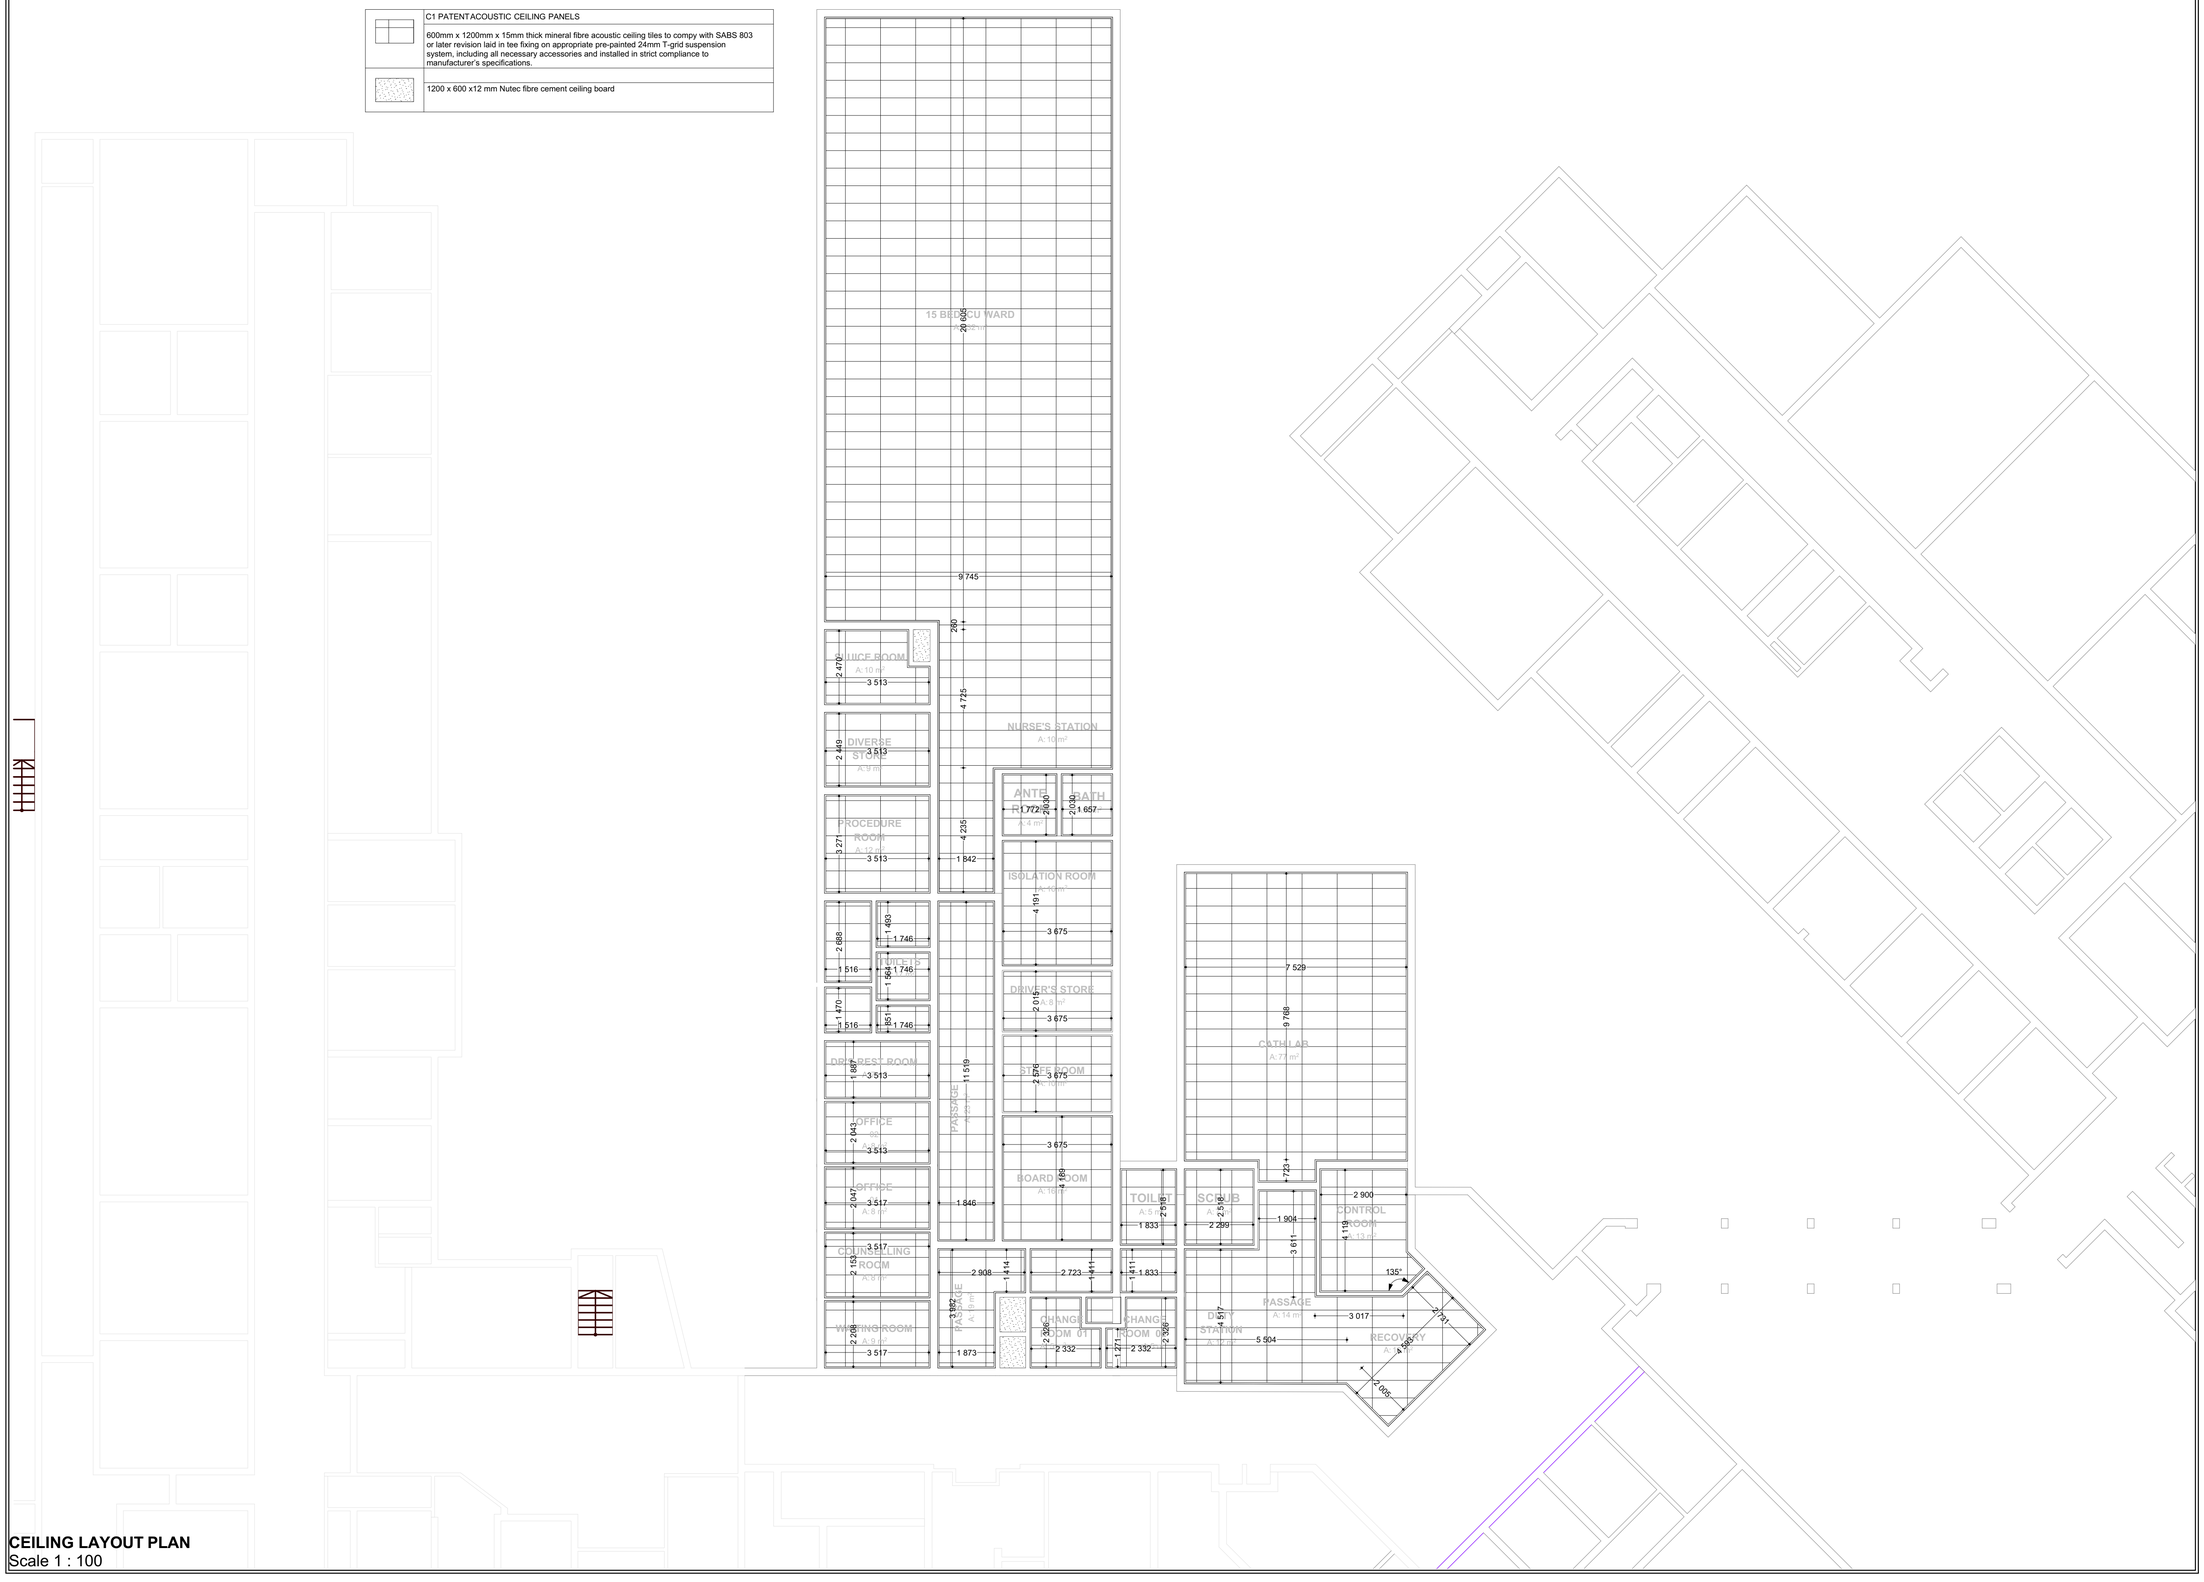

CEILING LAYOUT PLAN
Scale 1 : 100

GENERAL NOTES

-ALL DIMENSIONS TO BE CHECKED ON SITE BEFORE WORK COMMENCES.
-DO NOT SCALE FROM DRAWINGS
-FOUNDATIONS NOT TO ENCROACH ANY STAND BOUNDARIES
-ALL SETTING OUT INFORMATION TO BE OBTAINED FROM CIVIL ENGINEER
-ALL SPECIFIED MATERIALS TO BE IN STRICT ACCORDANCE WITH THEIR RESPECTIVE MANUFACTURERS SPECIFICATIONS AND GUIDLINES
-SHOP DRAWINGS TO BE SUBMITTED TO ARCHITECTS FOR APPROVAL BEFORE ANY SPECIALIST MANUFACTURE OR INSTALLATION CAN COMMENCE-INCLUDING ALL JOINERY.
-EXPANSION JOINTS, CONSTRUCTION JOINTS AND SETTING OUT ALL IN STRICT ACCORDANCE WITH THE STRUCTURAL ENGINEERS SPECIFICATIONS AND DETAILS
-SEQUENCE AND PROGRAM OF INSTALLATIONS TO BE SUBMITTED TO ARCHITECT FOR COMMENT
-ALL WORKS AND TRADES TO BE PROTECTED DURING CONSTRUCTION UP TO WORKS COMPLETION, DAMAGED WORK WILL BE CONDEMNED AND MADE GOOD AT THE COST OF THE CONTRACTOR
-FOR ALL ELECTRICAL SPECIFICATIONS, CONTRACTOR TO REFER TO DRAWINGS PROVIDED BY THE ELECTRICAL ENGINEER
-ALL SANITARY AND GENERAL FITTINGS TO THE ARCHITECTS SPECIFICATIONS
-ALL INTERNAL PLUMBING AND FIRE RETICULATION TO THE MECHANICAL ENGINEERS DRAWINGS
-ALL STRUCTURAL DRAWINGS TO BE OBTAINED FROM THE PROJECT STRUCTURAL ENGINEER
-ALL PLATFORMS AND FINISHED FLOOR LEVELS TO BE READ FROM THE STRUCTURAL ENGINEERS DRAWINGS
-ALL BULK SEWER AND WATER RETICULATION TO THE CIVIL ENGINEERS SPECIFICATION
-CONTRACTOR TO SUBMIT SAMPLES OF EVERY FITTING OR MATERIAL OR FINISH TO THE PROJECT ARCHITECT
-INSTRUCTIONS ON BUILDING WORK MAY ONLY BE ISSUED BY THE PROJECT ARCHITECT. ANY INSTRUCTIONS UNDERTAKEN FROM ANYONE ELSE TO BE AT THE COST OF THE CONTRACTOR.
-ALL DISCREPANCIES IN THE DRAWING TO BE REPORTED TO THE PROJECT ARCHITECT. ANY DECISIONS TAKEN BY CONTRACTOR WITHOUT CONSULTATION AND WRITTEN INSTRUCTION TO BE BEARED BY THE CONTRACTOR; INCLUDING COSTS TO REMEDY THE WORKS

ISSUED FOR TENDER

LEGEND TO FINISHES

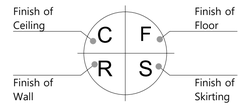

REFER TO THE FINISHES SCHEDULE PROVIDED ON SEPARATE BOOKLET

Rev	Date	Description

DEPARTMENT OF HEALTH

Project:
PROPOSED NEW MATERNITY WARD AND UPGRADES AT JST HOSPITAL, RUSTENBURG

Master plan reference:

Drawing:
CONVERSION OF WARD 13 INTO ICU-FPLN

Status:
STAGE 2

Drawn by :	T.MUBAIWA	
Designed by :	T.MUBAIWA	
Checked by :	PrArch21348	Drawing No. : **A1002**
signature		
Scale:		Revision No. **05**
Date:	APRIL 2025	
Project No:		Paper Size: A1

C S A
cities | studio | africa
citiesstudioafrica@gmail.com