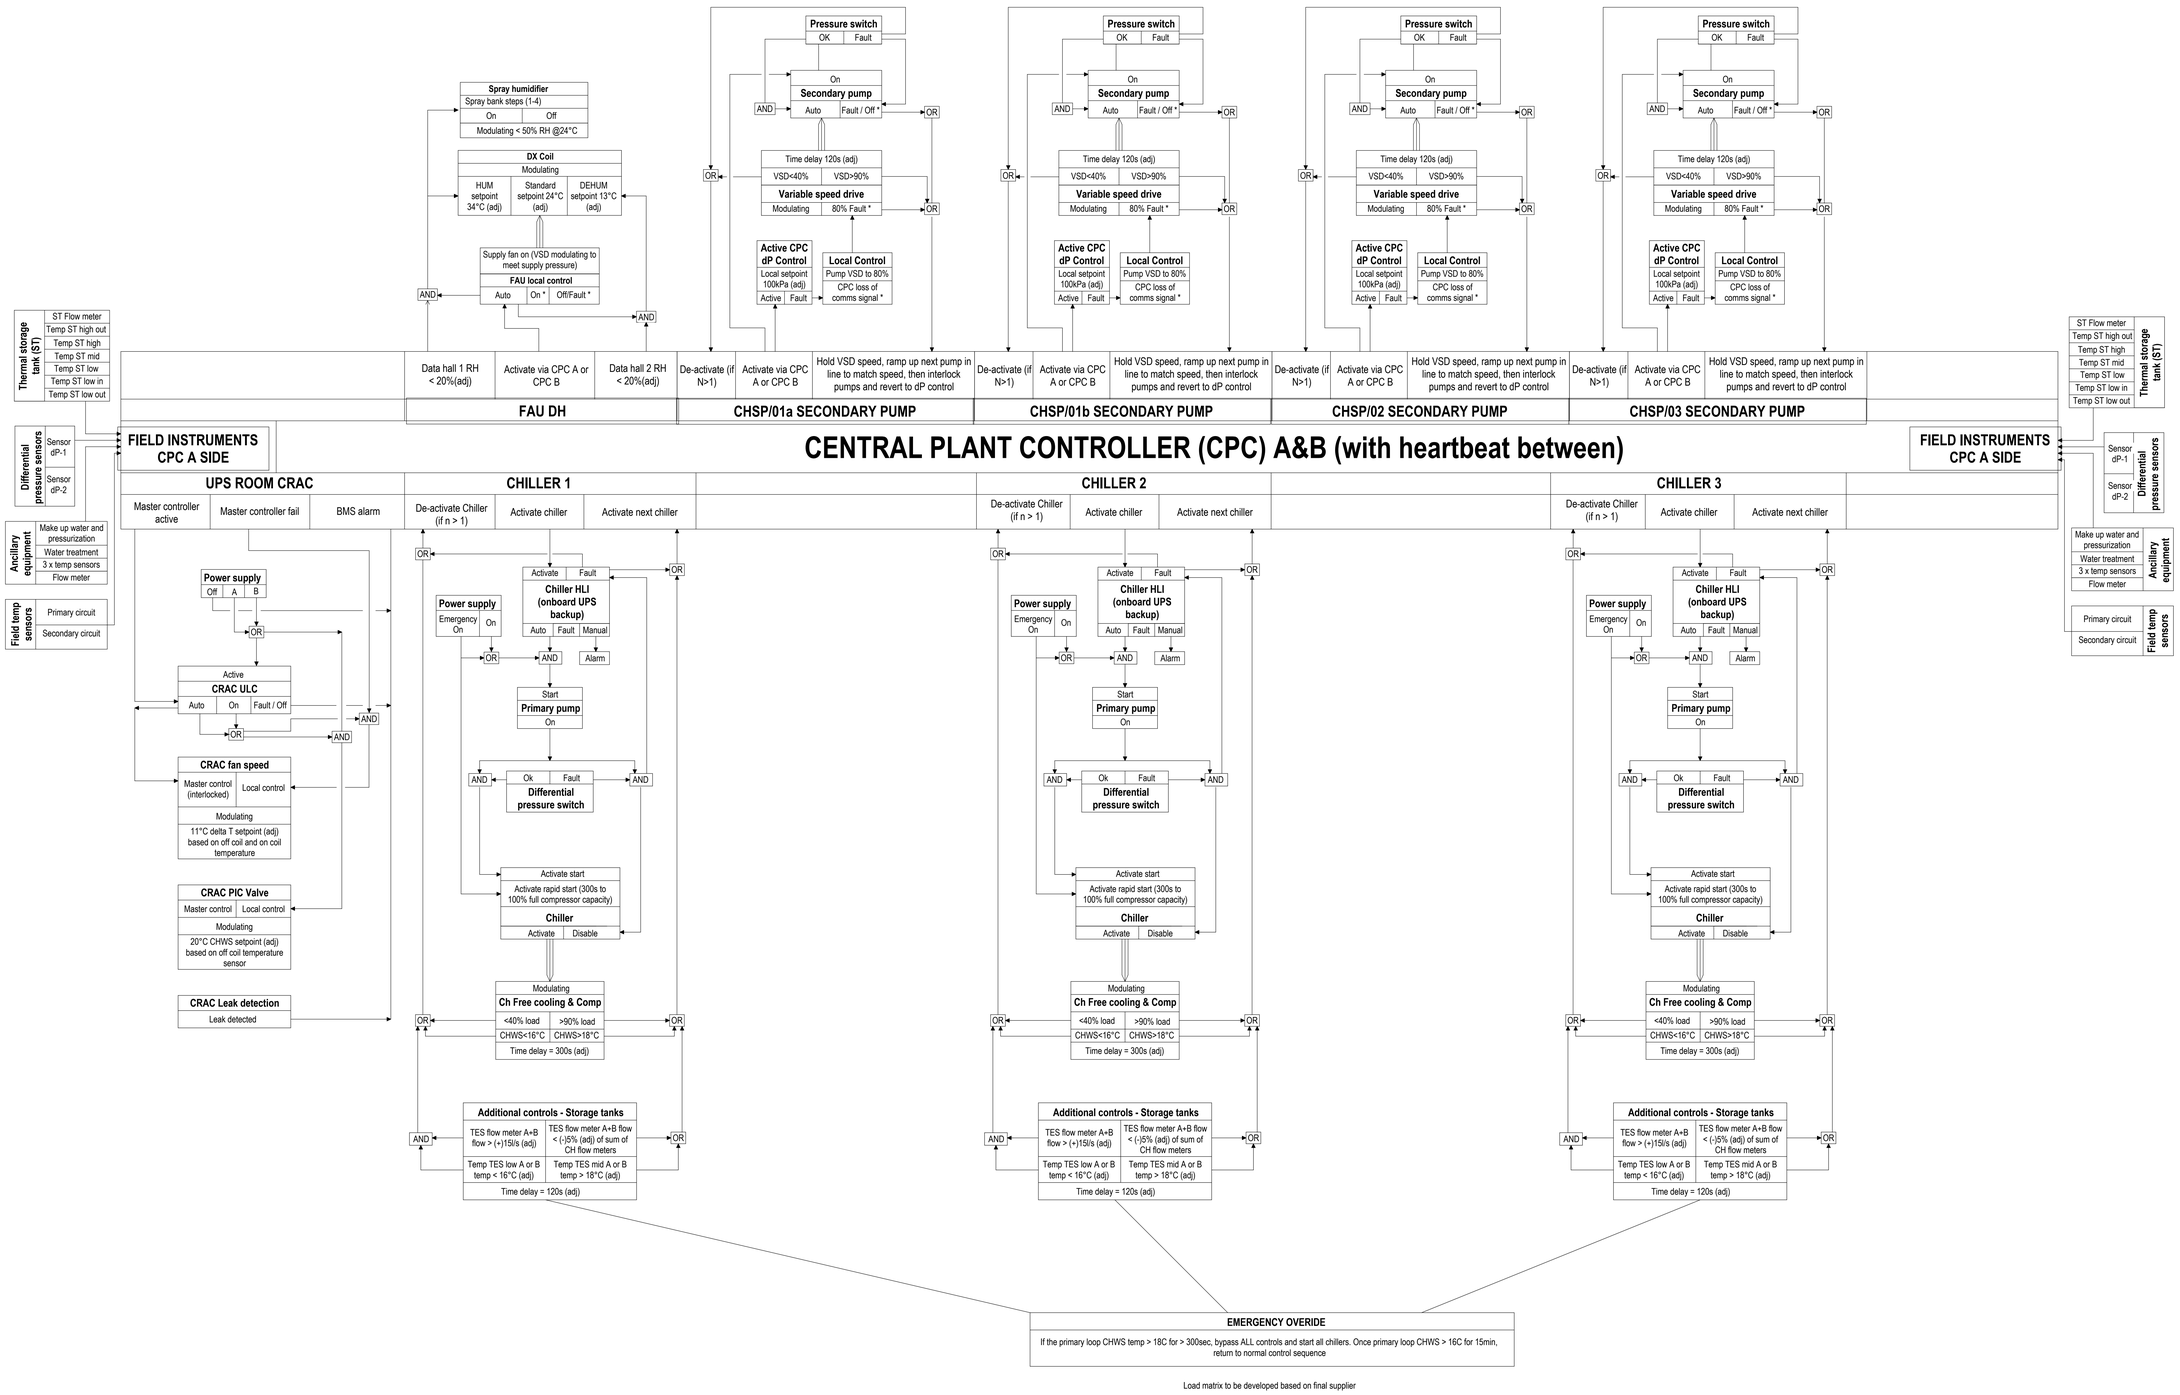

DISCLAIMER

IF CONSTRUCTION DRAWINGS ARE ISSUED UNSIGNED, THE MASTER WITH THE ORIGINAL SIGNATURE OF APPROVAL WILL BE HELD AT THE ZUTARI OFFICE OF THE APPROVER

ZUTARI
IMPACT. ENGINEERED.

CLIENT

SITA

REV	DATE	REVISION DETAILS	APPROVED
D	05/09/25	ISSUED FOR TENDER	G.SWOBODA
C	10/03/23	ISSUED FOR TENDER	G.SWOBODA
B	22/03/22	ISSUED FOR INFORMATION	S.RUDMAN
A	01/11/21	ISSUED FOR INFORMATION	S.RUDMAN

SCALE 1 : 100
SIZE A0

FOR TENDER
NOT FOR CONSTRUCTION

DRAWN M.MUDIMELI
DESIGNED G.SWOBODA
REVIEWED G.SWOBODA
APPROVED DATE
S.RUDMAN

PROJECT
SITA
BETA BUILDING

TITLE
MECHANICAL SERVICES
CENTRAL PLANT CONTROLLER
SEQUENCE OF OPERATIONS
CONTROL SCHEMATIC

DRAWING NUMBER

PROJECT No	WBS	TYPE	DISC	NUMBER	WBS	REV
1001668	ZUT	DRG	ME	AC.3.1		D

PRINT IN COLOUR

Plot Date: 2025/09/04 09:58:51 Office
Filename: C:\Users\Hazel Engelbrecht\Zutari\1001668 - Site Beta DC - Documents\05 Delivery\04 Engineering\Mechanical Services\Revit\1001668_Beta_MEP_R23.rvt