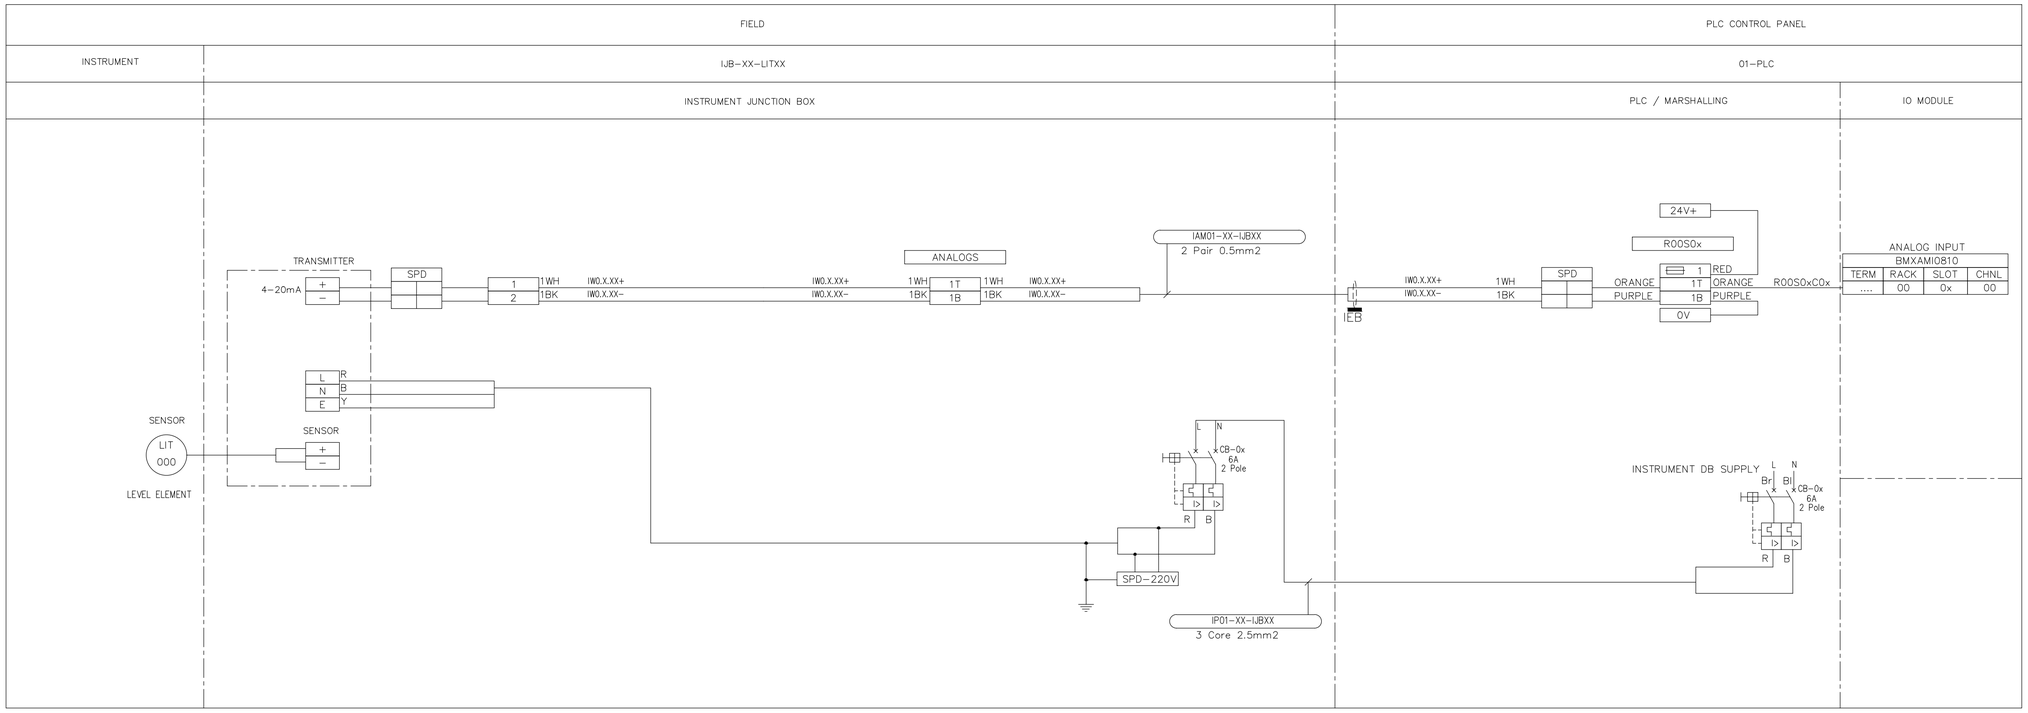

DEPARTMENT	APPROVED	DESIGNATION	DATE

CONSULTING ENGINEERS

Royal HaskoningDHV
Enhancing Society Together

Building No. 5 Country Club Estate
21 Woodlands Drive
Woodmead
2191
PO Box 867
Gallo Manor
2052
Tel No. +27 87 352 1500

SURVEYED	
DESIGNED	E. BALDREY
DRAWN	E. BALDREY
CHECKED	E. BALDREY
SERVICES CHECKED	
GEOTECHNICAL INVESTIGATION	
SERVITUDES	
APPROVED	DITHOLO PHOGOLE
Pr. Eng. No.	20060098
DATE	25 February 2025

JOHANNESBURG WATER (SOC) LTD

Johannesburg Water

TURBINE HALL
65 NTEMI PILISO STREET
NEWTOWN
EGOLI 2001

TEL: (011) 688-1400
FAX: (011) 688-1529

CITY OF JOHANNESBURG

OLIFANTSVLEI WWTW: CONTRACT 1

INFRASTRUCTURE RENEWAL PLAN

TYPICAL INSTRUMENT LOOP DIAGRAMS

LEVEL TRANSMITTER (Sht 2 of 5)

DESIGN MANAGER

DATE

SCALE

AMENDMENTS

		APPROVED	DATE
C01	ISSUED FOR TENDER	D. PHOGOLE	FEB 25

DRAWING No.

JW NUMBER
JW14466-RHD-C1-02-D-E-0266

CONSULTANT'S NUMBER
BW1400-RHD-C1-02-D-E-0266

FILE No
JW13605

C01