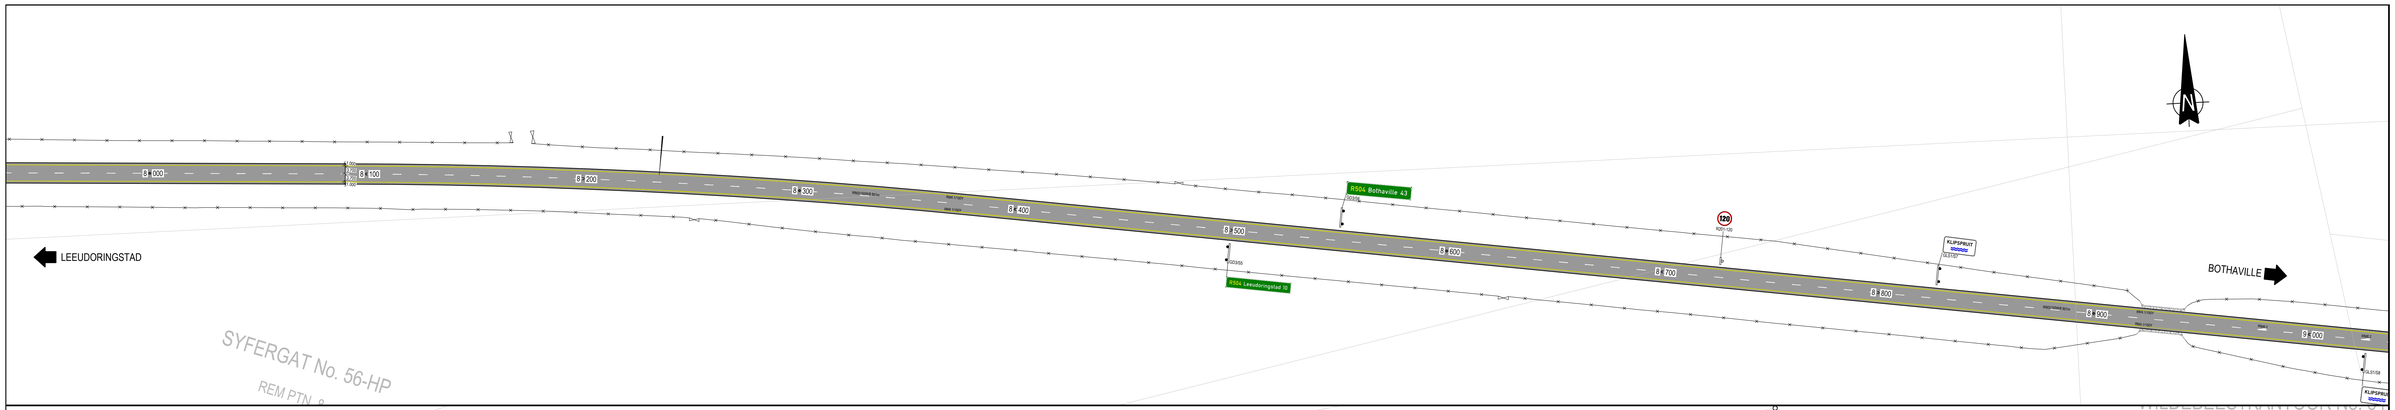

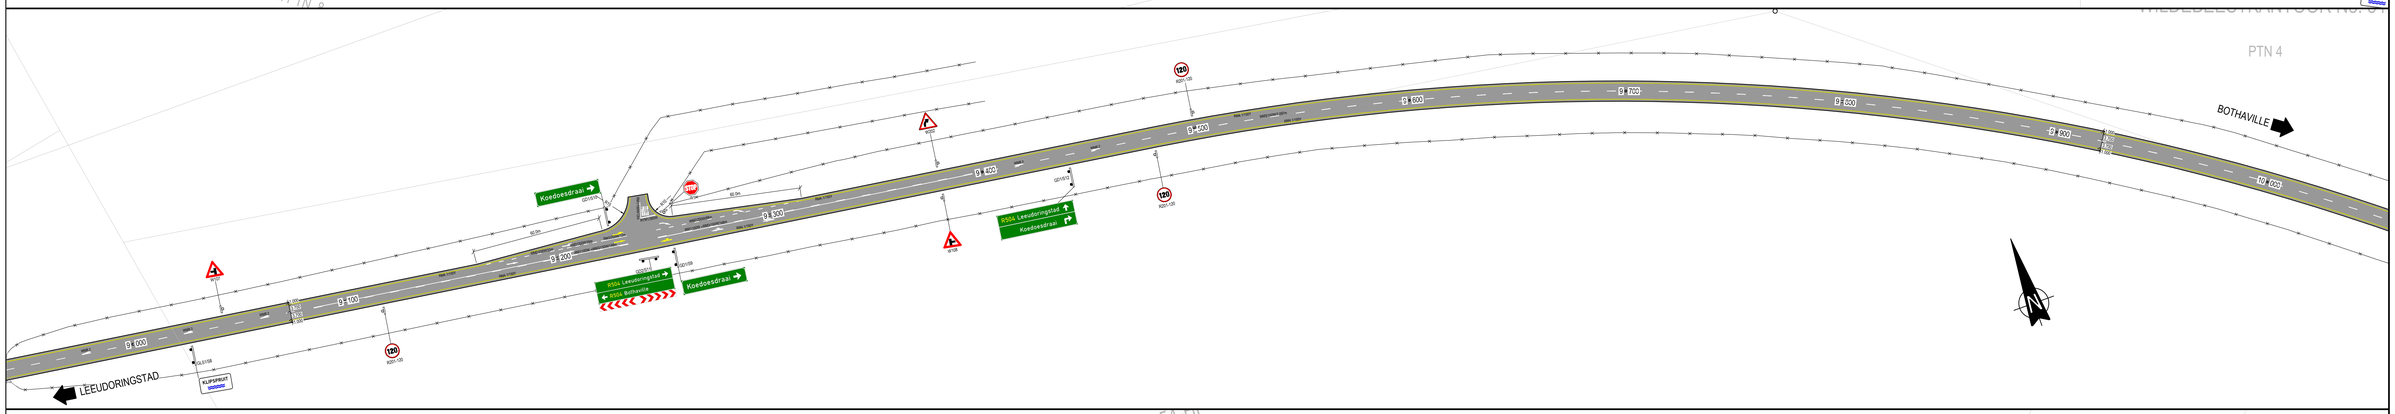

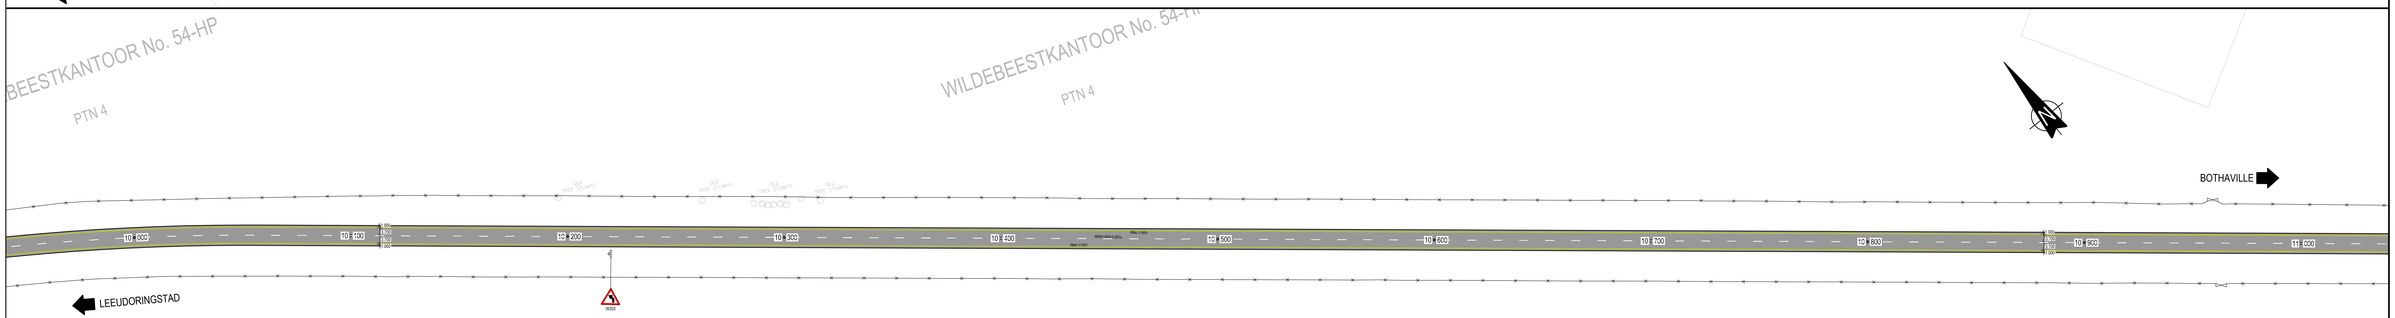

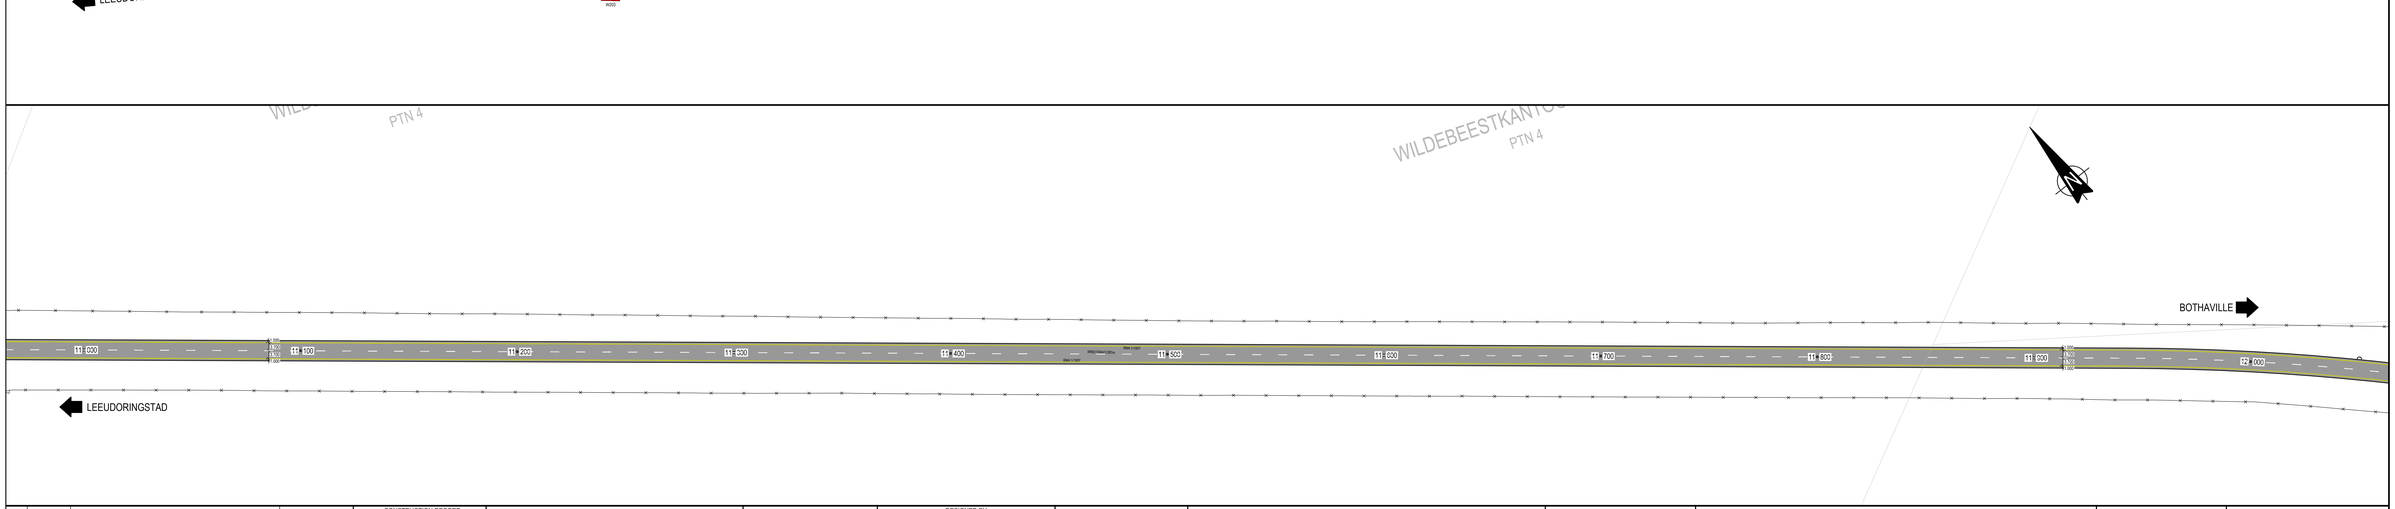

No.	DATE	REVISION	CONSULT. ENG.
V1	MAY 2022	ISSUED FOR TENDER PURPOSE ONLY	S VAN HUYSSTEEN

CONSTRUCTION RECORD

WORKS CONTRACT ENGINEER

Name : S NAICKER
Prof. Reg. No. : 20040015
Date : 13 DECEMBER 2019

SANRAL PROJECT MANAGER

Name : R OERLEMANS
Date : .....

Nyeleti Consulting (Pty)Ltd
PO Box 35157, Menlo Park 0102
Tel (012) 361 3620
Fax (012) 361 3525
E-mail: info@nyeleti.co.za
www.nyeleti.co.za
Nyeleti Engineered to Excel

MERCHELLE'S COLLECTIVE

DESIGNED BY

NAME: M.D MAMAHLODI
Prof. Reg. No.: -

CHECKED BY

NAME: S VAN HUYSSTEEN
Prof. Reg. No.: 201370112

DRAWN BY

NAME: M.D MAMAHLODI

CONSULTANT APPROVAL

Name : S NAICKER
Prof. Reg. No. : 20040015
Date : 13 DECEMBER 2019

HEAD OFFICE
48 Tambotie Avenue
Val de Grace
Pretoria
0184

PO Box 415
Pretoria 0001
South Africa

Tel: (012) 844 8000

SANRAL
SOUTH AFRICAN NATIONAL ROADS AGENCY SOC LTD
Reg. No. 1998/009354/30
BUILDING SOUTH AFRICA THROUGH BETTER ROADS

NORTHERN REGION
38 Ida Street
Menlo Park
Pretoria
0081

Private Bag X17
Lynnwood Ridge
0040

Tel: (012) 426 6200

ACCEPTANCE

THIS ACCEPTANCE IS FOR PROCEDURAL AND ADMINISTRATIVE REVIEW PURPOSES ONLY AND DOES NOT ATTRACT LEGAL LIABILITY OR LIABILITY OF ANY KIND FROM WHATSOEVER CAUSE OR HOWEVER ARISING

for CEO: SA NATIONAL ROADS AGENCY SOC LTD.
Date:

PROJECT DESCRIPTION

THE REHABILITATION AND STRENGHTENING OF NATIONAL ROAD R504 SECTION 4 FROM LEEUDORINGSTAD (KM 0,0) TO NW/FS BORDER (KM 24,1)

DRAWING NAME

ROAD SIGNS AND MARKINGS PLAN KM 8.000 TO KM 12.000

SCALE : 1:1000 | SHEET 03 OF 07

PROJECT NUMBER	R.504-040-2018/1F	
DRAWING LOCATION DATA	START	END
ROUTE	R504	R504
SECTION	04	04
DRAWING km DISTANCE	0.0	24.1
DRAWING TYPE	ROADS - RM PLANS	
BRIDGE/STRUCTURE No.	-	
CONSULTANT DRAWING No.	FA 20215-RM-03	VER V1
SANRAL DOCUMENT #		

THE MASTER HELD AT NYELETI PRETORIA OFFICE BEARS THE ORIGINAL SIGNATURE OF APPROVAL