BENCH MARKS

NAME	Y	X	Z
KS1	-13593.510	2646035.535	1481.464
KS2	-13701.894	2645896.611	1481.595
KS3	-13610.618	2645861.452	1480.155

SCHOOL ENROLMENT 2022

ENROLMENT NUMBERS		NUMBER OF CURRENT LEARNERS AS PROVIDED BY HEADMASTER	
		Gr 8 to Gr 12	TOTAL
No. of learners in each grade	GIRLS	689	689
	BOYS	645	645
	TOTAL		1334

EDUCATORS	
MALE	18
FEMALE	23
TOTAL	41

LEGEND

- POWERLINE
- FENCE
- BOREHOLE (BH)
- GATE
- WATER VALVE
- TREE
- BENCH MARK
- WATER TAP
- ELECRIC POLE
- PALM TREE
- ELECTRIC BOX
- EXISTING ABLUTION BLOCK
- PROPOSED NEW ABLUTION BLOCK

SCHEDULE INDICATING DEMOLITION AREAS

1 X 16 PLAIN PIT TOILET SEATS TO BE DEMOLISHED IN THIS SCHOOL

1 X 2 WATERBORNE TOILET SEATS, AND 1 X 34 ENVIROLOO TOILET SEATS TO BE REFURBISHED/RENOVATED

SCHOOL INFORMATION

SCHOOL NAME	TLAKALE MASHASHANE SECONDARY SCHOOL
EMIS NUMBER	922221586
MUNICIPAL DISTRICT	CAPRICORN NORTH
SCHOOL LOCATION	LONGITUDE: 30.968414 LATITUDE: -23.915543
TOTAL NUMBER OF LEARNERS ENROLLED 2022	1334
TOTAL NUMBER OF EDUCATORS 2022	41

TLAKALE MASHASHANE SECONDARY SCHOOL

BLOCK NUMBER	EXISTING/NEW	STAFF/GR BOYS/GR GIRLS/BOYS/GIRLS	NUMBER OF SEATS	NUMBER OF URINALS	NUMBER OF DISABLED	TOILET TYPE	PROPOSED SCOPE
1	EXISTING	BOYS	8	0	0	ENVIROLOO	RENOVATION
1	EXISTING	BOYS	2	8	0	ENVIROLOO	RENOVATION
1	EXISTING	GIRLS	12	0	0	ENVIROLOO	RENOVATION
1	EXISTING	STAFF, PARAPLEGIC TO BE CONVERTED TO GIRLS	2	0	2	ENVIROLOO	RENOVATION
1	EXISTING	STAFF	2	0	0	WATERBORNE	RENOVATION
1	NEW	GIRLS (F9 + D/A)	9	0	1	ENVIROLOO	CONSTRUCTION
1	NEW	GIRLS (F5 + D/A)	5	0	1	ENVIROLOO	CONSTRUCTION
1	NEW	BOYS (M5 + D/A)	5	6	1	ENVIROLOO	CONSTRUCTION
1	NEW	STAFF (F10 + D/A)	10	0	1	ENVIROLOO	CONSTRUCTION
1	NEW	STAFF (M6 + D/A)	6	7	1	ENVIROLOO	CONSTRUCTION

SDP SITE DEVELOPMENT PLAN
Scale 1:1000

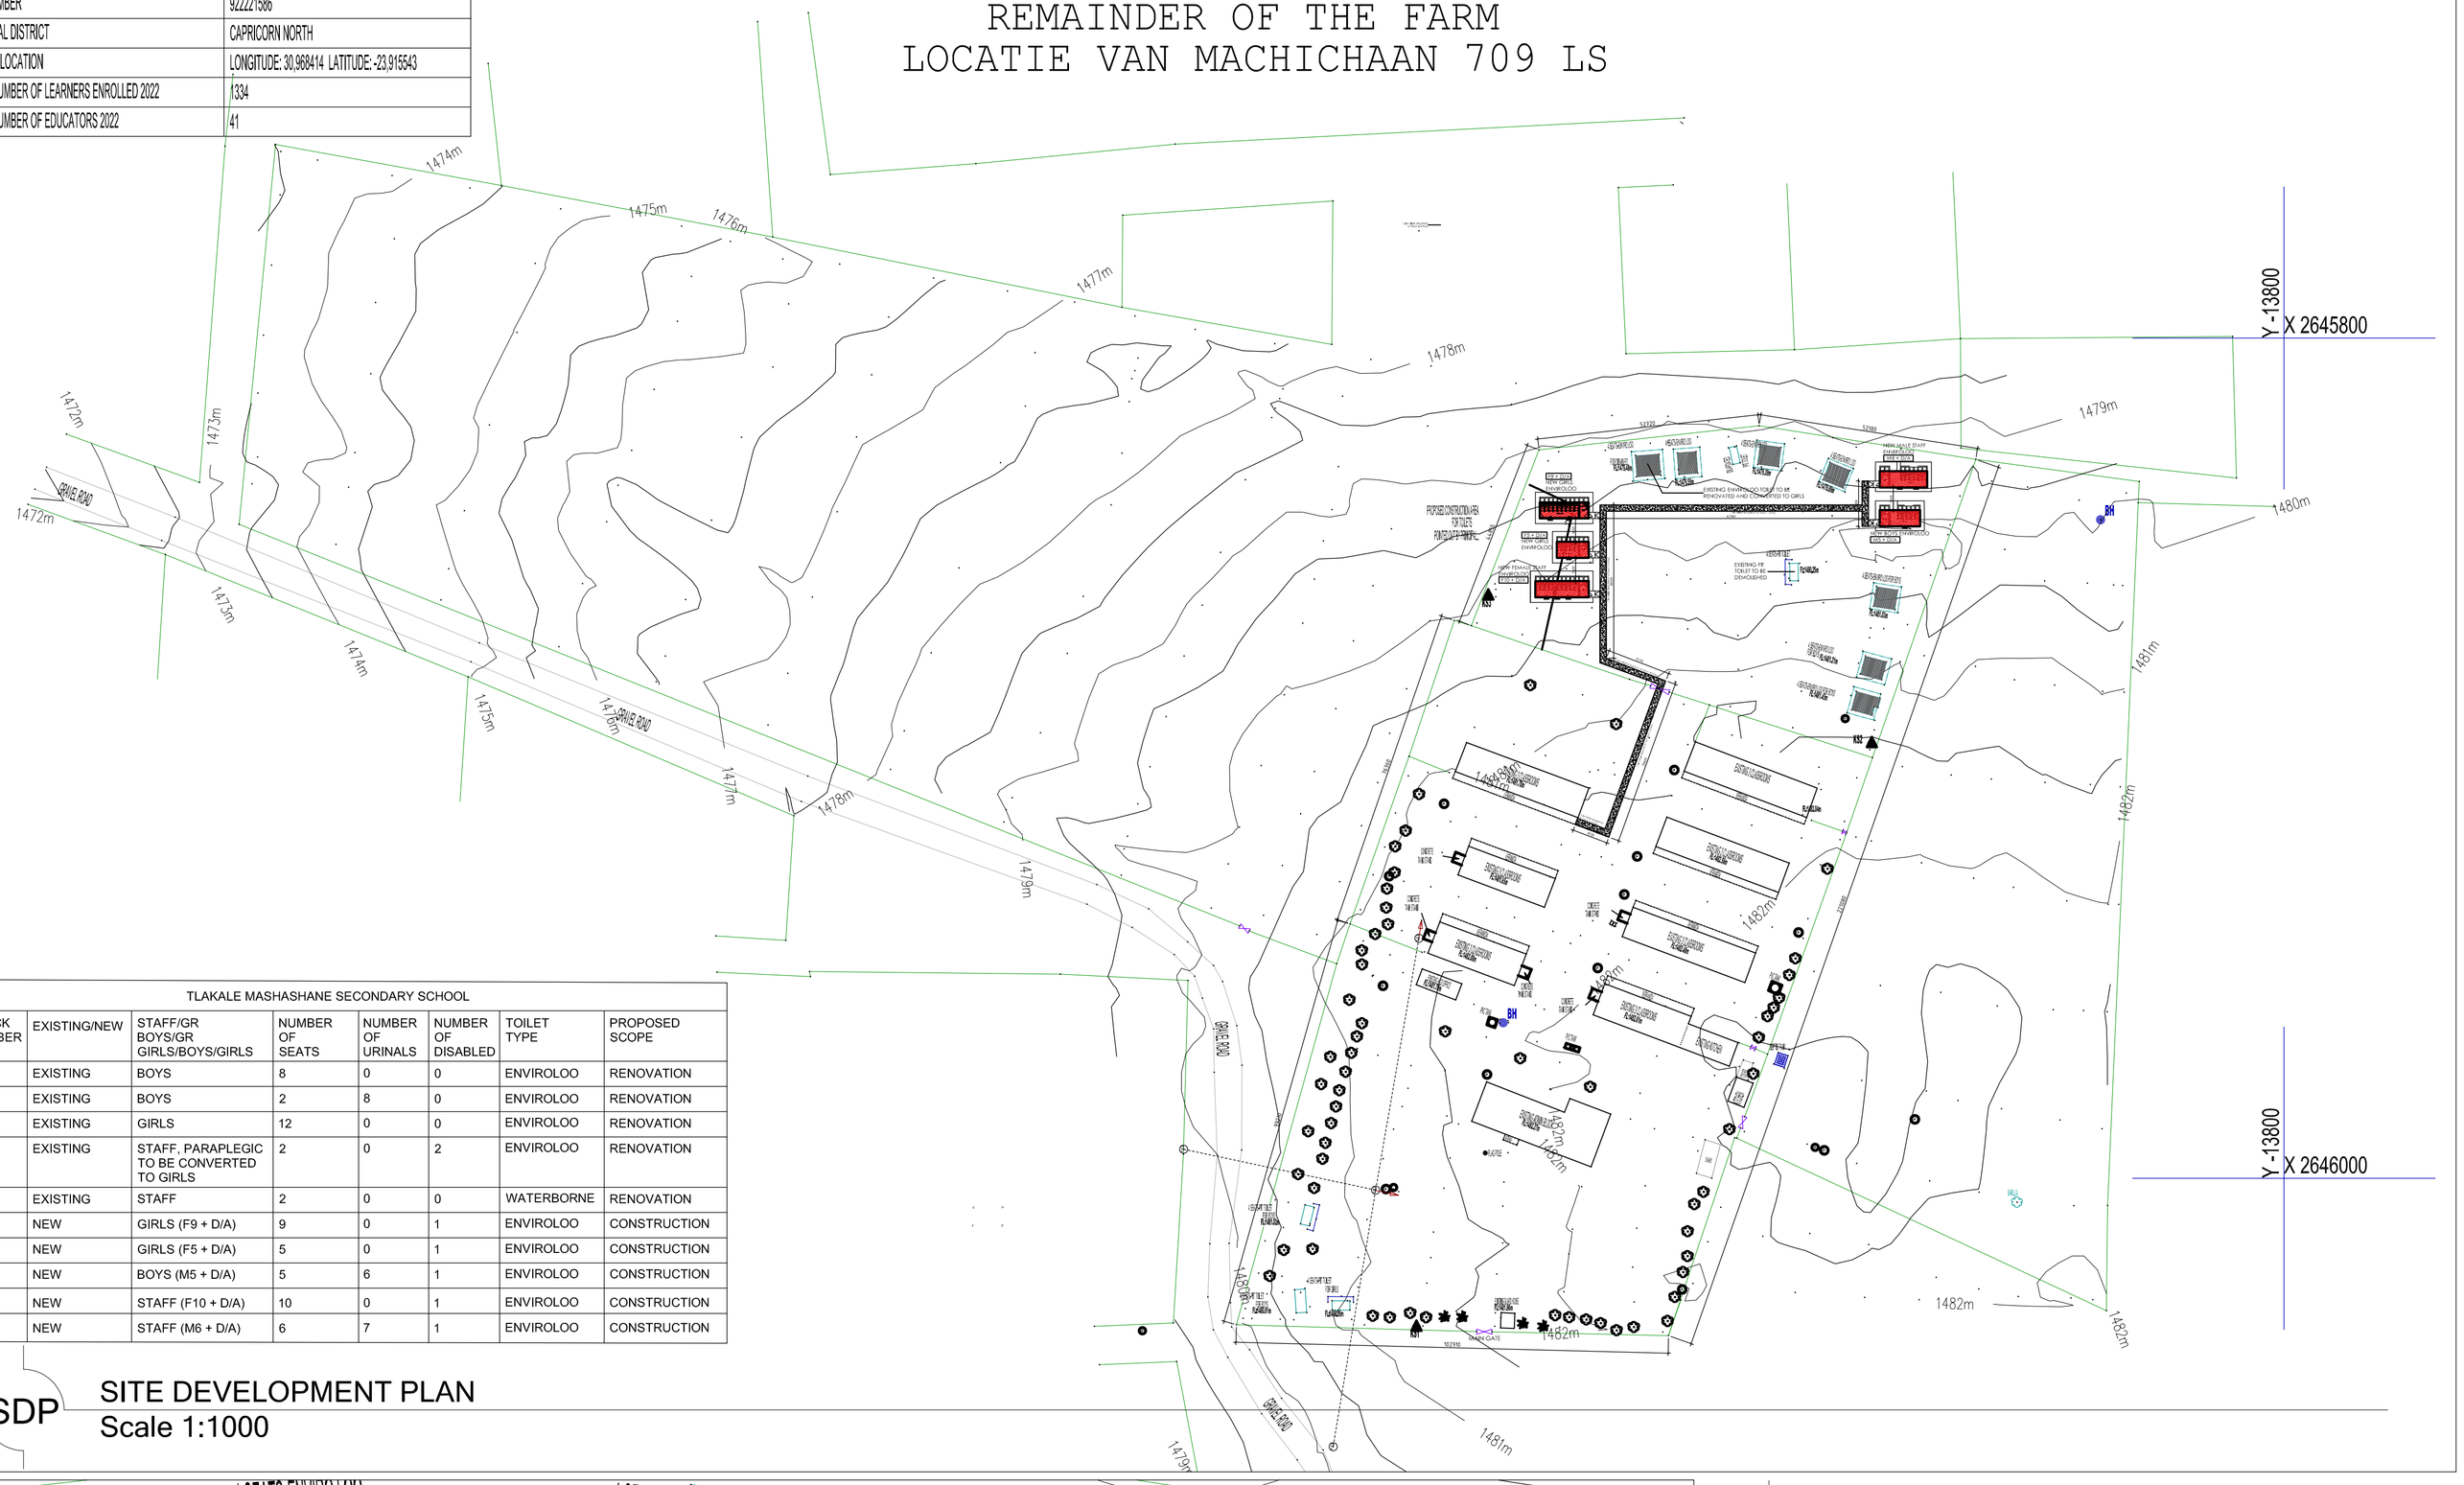

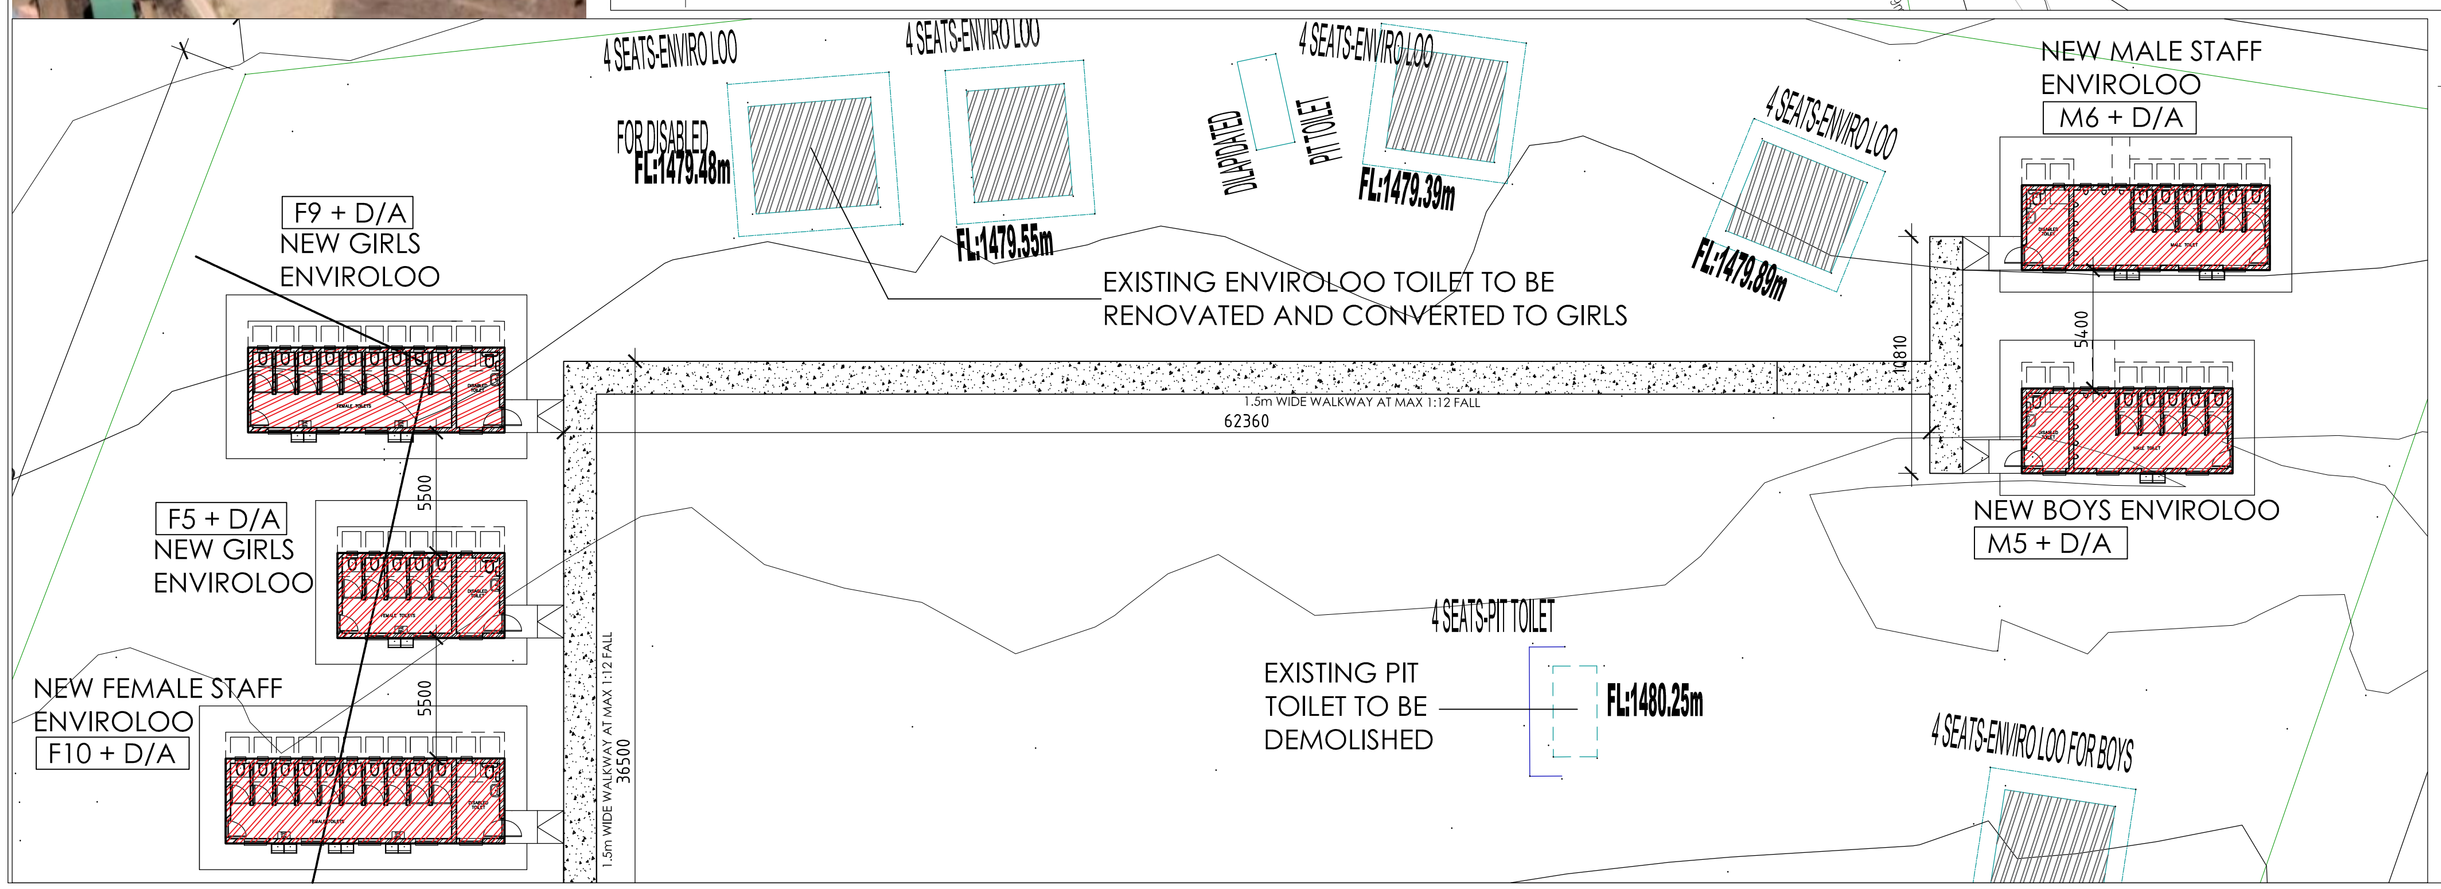

SDP DEVELOPMENT BLOW-UP LAYOUT
Scale 1:200

GENERAL NOTES:

- ALL DIMENSIONS AND LEVELS ARE TO BE VERIFIED ON SITE PRIOR TO COMMENCING SETTING OUT , WORKSHOP DRAWINGS OR CONSTRUCTION .
- FIGURED DIMENSIONS ONLY TO BE USED .
- DISCREPANCIES , ERRORS AND OMISSIONS ARE TO BE REPORTED TO ARCHITECTS IMMEDIATELY THEY BECOME EVIDENT .
- SHOP DRAWINGS TO BE SUBMITTED FOR APPROVAL PRIOR TO MANUFACTURE OR INSTALLATION .
- COPYRIGHT AND RIGHT OF REPRODUCTION OF THIS DRAWINGS OR ANY POTION THEREOF IS RESERVED MLA ARCHITECTS .

Revisions During Construction

Rev #:	Issue Date:	Revision description:	Sign:

Revisions Prior to Construction

Rev #:	Issue Date:	Revision description:	Sign:
A	03.10.2022	Change in seat numbers	
B	11.07.2022	Change in ablution blocks orientation	

Issued for:

Information	X	Construction	
Tender - Contract		Client Approval	
Measurement		Municipal Approval	

Detail Symbols

SRSQS Quantity Surveyors (Pty) Ltd
Kruger Office Park, Unit 6
100 Marshall Street
Polokwane, 0699
Tel: (015) 291 1005 | Fax: (086) 560 4404
www.srsqs.co.za

Client:
THE MVULA TRUST
A leading developmental NGO
THE MVULA TRUST LIMPOPO

Client project number: CLUSTER 04

Project Title:
PROPOSED NEW WATER, SANITATION AND FENCING FOR THE MVULA TRUST

Site information:
TLAKALE MASHASHANE COMMERCIAL HIGH SCHOOL, MANDELA VILLAGE

EMIS NO.: 922221586

Project Architect:

Project Co-ordinator/Manager:

Project Architectural Technician:

Drawing Title:
SITE DEVELOPMENT PLAN

Project number:	Drawing number:	Project Stage:	Drawing Revision:
-	SDP	Constr	B
Scale: AS SHOWN		Drawn: TM	Checked: RM
First issue date: 2022/06/30		Latest issue date: 2022/11/07	