



GENERAL

- THE CONTRACTOR IS RESPONSIBLE FOR ENSURING THAT ALL MATERIALS AND WORKMANSHIP CONFORM WITH THE DETAILS AND SPECIFICATIONS SHOWN ON THIS DRAWING, AND ALL RELEVANT SABS SPECIFICATIONS, IRRESPECTIVE OF WHETHER THE ENGINEER HAS INSPECTED THE WORKS ON SITE OR NOT.
- ALL DIMENSIONS AND LEVELS TO BE CHECKED ON SITE AND CORRELATED WITH THE ENGINEER'S DRAWINGS BEFORE CONSTRUCTION COMMENCES.
- NO SCALING WITH SCALE RULER FROM THE DRAWING IS PERMITTED. THE CONTRACTOR MUST ENSURE THAT HE GETS THE CORRECT DIMENSIONS FROM THE ENGINEER BEFORE CONSTRUCTION COMMENCES.

DRAWING NOT PRINTED TO SCALE
REDUCED FROM A1 TO A3.

ISSUE DATE:	01 Jun 2026	DRAWING SIZE:	A1	REVISION:	T0
	PRELIMINARY				
	INFO ONLY				
X	FOR TENDER				
	FOR CONSTRUCTION				
	AS-BUILT				

CLIENT PLAN NUMBER

REFERENCE DRAWINGS		
NUMBER	REVISION	DRAWING DESCRIPTION

APPROVED BY COUNCIL / CLIENT

CITY ENGINEER / CLIENT REG. NO. DATE

AMENDMENTS CODE	
A,B,C...J : BEFORE TENDER	JA : BY CLIENT
TO : TENDER DRAWING	JB : BY ARCHITECT
0,1,2...J : AFTER TENDER	JC : BY MECHANICAL OR ELECTRICAL
Z : AS BUILT	JD : BY BVI
	JE : BY OTHER ()

DATE	INITIAL	No./CODE	REVISION DESCRIPTION
05/12/2019	B.B.	T0/D	FOR TENDER

COPYRIGHT
THIS DRAWING IS THE PROPERTY OF BVI - CONSULTING ENGINEERS. IT IS PRIVATE AND CONFIDENTIAL AND IS SUPPLIED ON THE EXPRESS UNDERSTANDING THAT IT IS NOT TO BE USED FOR ANY PURPOSE OR COPIED OR COMMUNICATED TO ANY PERSON WITHOUT THE WRITTEN PERMISSION OF THE PROPRIETORS.

OFFICES			
PROVINCE	OFFICE	PHONE	E-MAIL
Gauteng	Pretoria	(012) 346-9999	psa@bvi.co.za
Free State	Bloemfontein	(051) 441-2137	bsa@bvi.co.za
	Welkom	(057) 303-2499	wea@bvi.co.za
Northern Cape	Upington	(054) 337-6600	upa@bvi.co.za
	Springbok	(027) 712-9990	spa@bvi.co.za
KwaZulu Natal	Durban	(031) 266-8382	dna@bvi.co.za
	Empangeni	(035) 788-0230	empa@bvi.co.za
Eastern Cape	Port Elizabeth	(041) 373-4343	pea@bvi.co.za
Western Cape	Cape Town	(021) 827-7000	cpt@bvi.co.za
Visit or contact us online at www.bvi.co.za			



CLIENT



PROJECT


NABABEEP WASTE WATER
TREATMENT WORKS EPC

DRAWING TITLE

STORMWATER BERM
LAYOUT, SECTION AND
DETAILS

APPROVED BY BVI

ENGINEER/TECHNOLOGIST	REG. NO.	DATE
SCALE	AS-SHOWN	DRAWN J. JAFTHA
DESIGNED	CHECKED	
PLAN NUMBER	REVISION NO.	DATE SAVED
35023.01-123-01	T0	01/06/2026

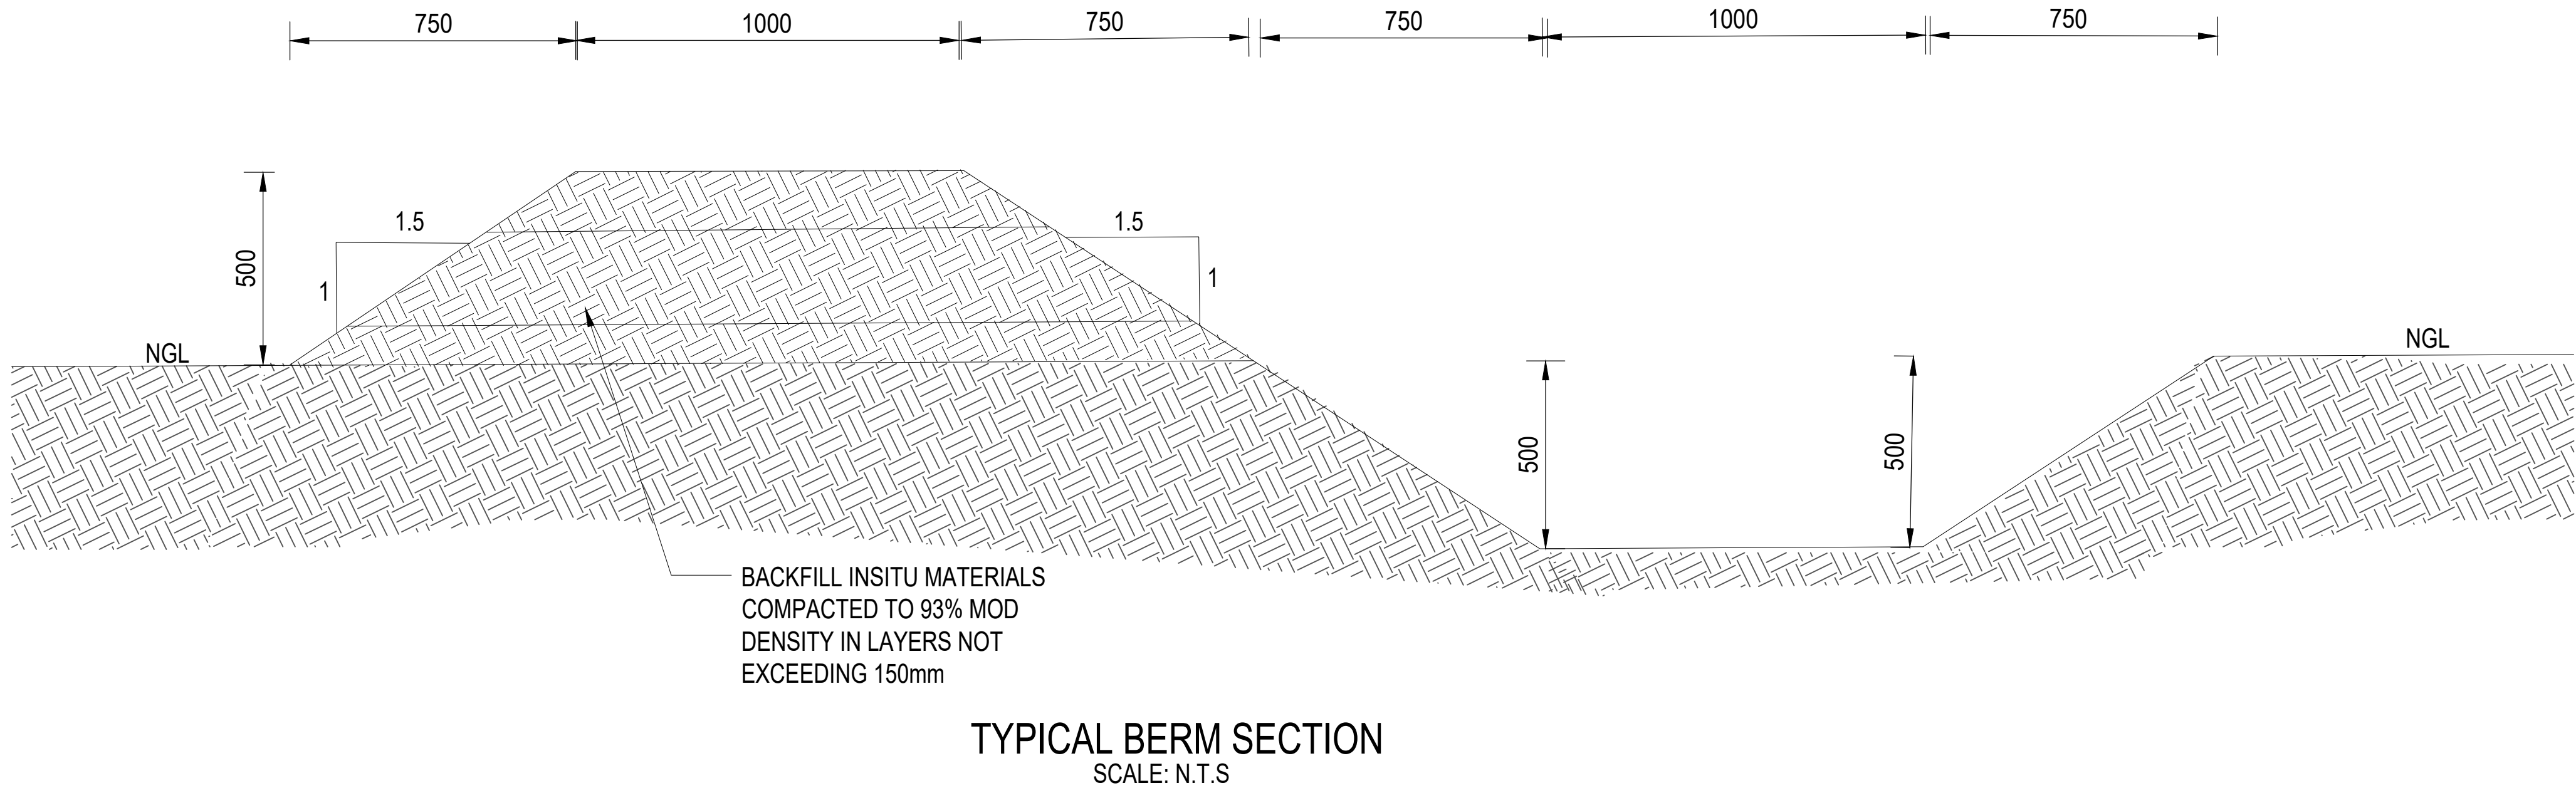

TYPICAL BERM SECTION
SCALE: N.T.S