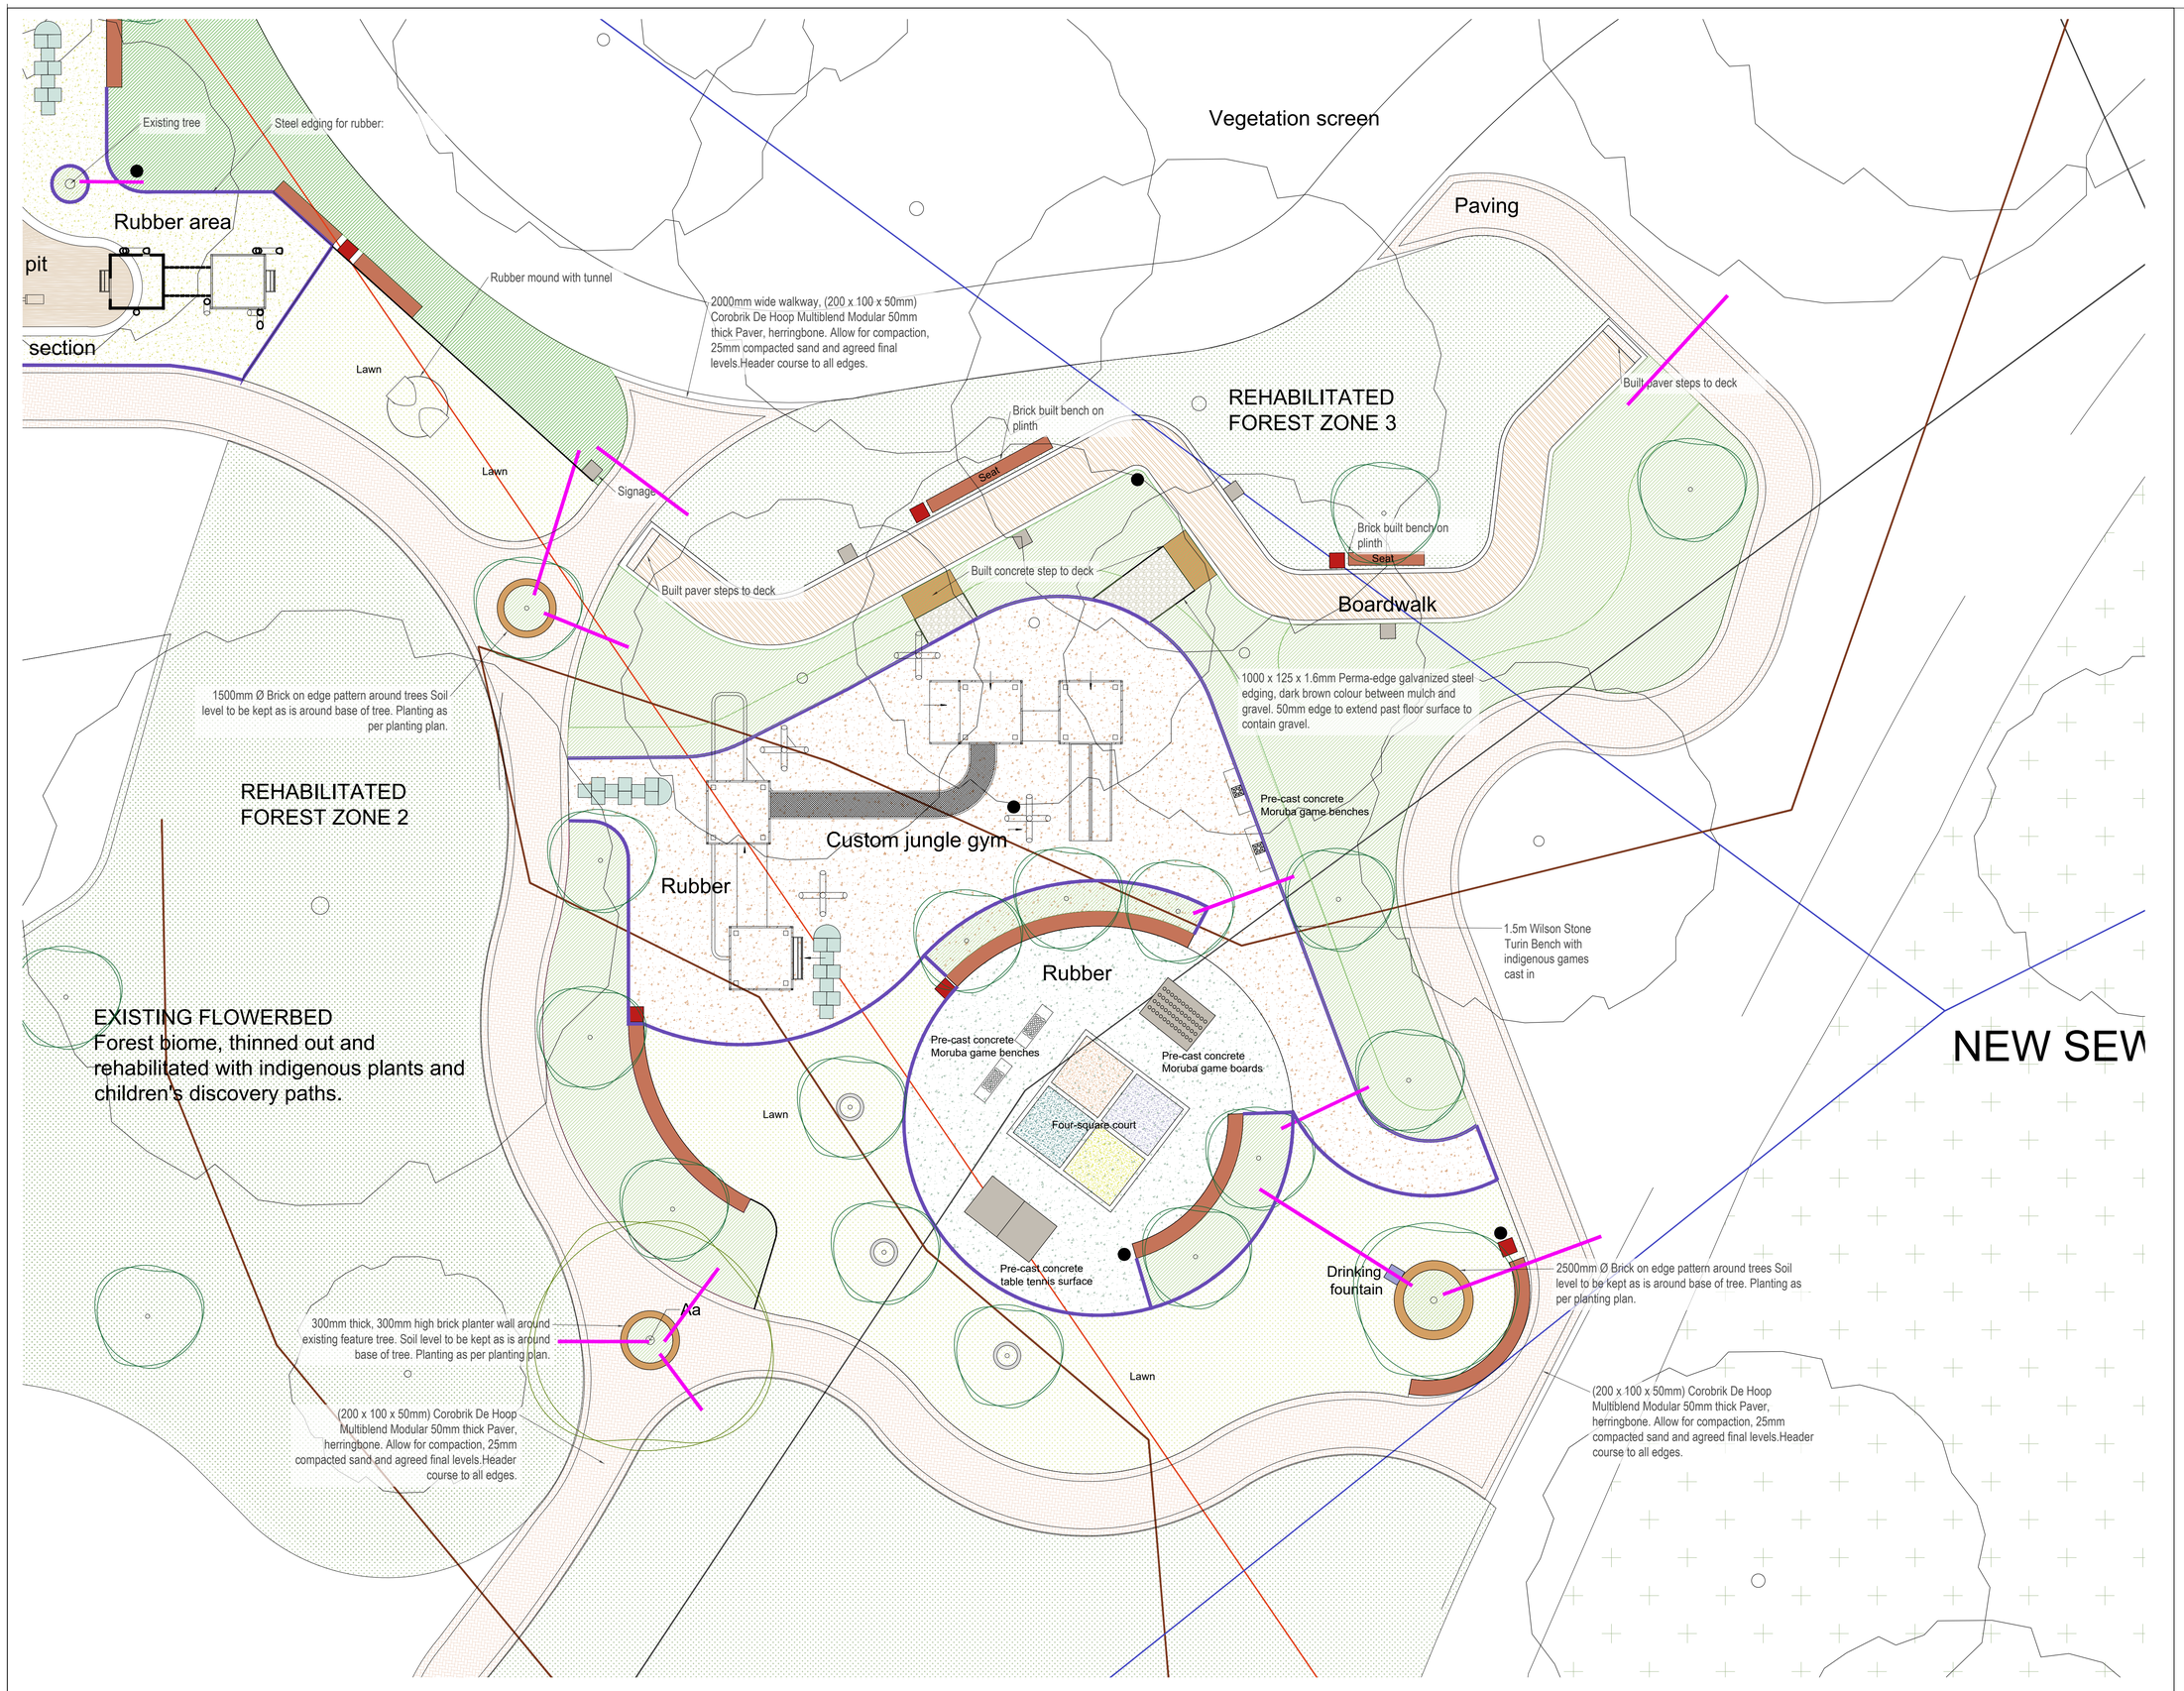

General Notes

1. This drawing is to be read in conjunction with engineers drawings.
2. Any discrepancies to be reported to the architects prior to work commencing.
3. This drawing to be read in conjunction with all consultants drawings and details
4. This drawing must not be scaled

Revisions

	date	description
00	31/05/2023	TENDER

LEGEND

HARD LANDSCAPE: Paving & Surfaces

KEY	DESCRIPTION	QUANTITY
	Surface 1: (200 x 100 x 50mm) Corobrik De Hoop Multiblend Modular 50mm thick	468m²
	Surface 2: 60mm thick gravel layer on bidum geotextile and gravel fix (to later detail)	10m²
	Surface 3: 60mm thick hard bark chip mulch layer on bidum geotextile (to later detail)	0m²
	Surface 4: RUBBER - Colour: Blue 50mm thick EPDM rubber surface	113m²
	Surface 4: RUBBER - Colour Brown 50mm thick EPDM rubber surface	225m²
	Surface 4: RUBBER - mustard yellow 50mm thick EPDM rubber surface	120m²
	Surface 5: Composite decking to later specification	76m²
	Surface 6: Sandpit, to later specification	32m²
	Built-in benches: 500mm x 500mm facebrick finish with concrete coping	50Lm
	Edging 1: 1000 x 125 x 1.6mm Perma-edge galvanized steel edging, dark brown colour	25Lm
	Edging 2: 50mm x 50mm x 4mm mild steel edge bolted into concrete base, with 2 x coats of black etch primer	190Lm

SOFT LANDSCAPE: PLANTING

	New lawn, as per planting plan	273m²
	New planting, as per planting plan	550m²
	Rehabilitated existing planting, as per planting plan	1500m²
	Existing trees to be kept	
	New trees, as per planting plan	19no

STREET FURNITURE

	1.5m Wilson Stone Logo Bench with indigenous games cast in	4
	Pre-cast concrete Wilson Stone drinking fountain or similar	1
	Litter bin, to later specification	7
	Signage board, to later specification	7
	Pre-cast concrete tree ring for trees in lawn	3
	Pre-cast concrete culverts for wetland area	6
	new post-top light to Electrical engineer's specification	7

SERVICES

Existing services:

- Underground pipe line
- Electrical cable 1
- Electrical cable 2
- New sewerage pipe
- Gravity sewerage pipe

New services:

- 2 x 110mm diameter PVC sleeve pipes by main contractor unless otherwise stated
- Electrical connection point for Bollard light to electrical engineer's specifications
- Water connection point @ min. pressure of 5bar with PRV & ball valve

Consultant

Contract Number:

info@kwpcreate.com
www.kwpcreate.com
+ 27 (0) 343 9145

kwpCREATE
architects
urban designers
landscape architects
project managers & mentors

KWPCREATE (Pty) Ltd Registration Number: 83/06203/07
Pretoria: 181 Blackwood Street Arcadia 0083 PO Box 532 Groenkloof 0027 Tel:+27(0)12(343)9145 Fax:+27(0)12(343)9524
Kempton Park: Low Chambers 20 Centralview PO Box 3788 Kempton Park 1620 Tel:+27(0)87(943)9145 Fax:+27(0)87(943)9242
Nelspruit: 3 Jamina Crescent West Acres PO Box 1870 Nelspruit 1200 Tel:+27(0)13(744)5188 Fax:+27(0)86(512)8188

Council	Professional Number	Name	Signature
SACLAP	20368	S. Le Grange	

Project

Location:	SANBI Pretoria National Botanical Gardens
Erf/ Farm portion:	
Land Parcel:	

Drawing Title

22.42 SANBI PNBG Children's Edu-tainment Garden

Older Children's Play Area

Consultants In Office Drawing Number:

DRAWN	CHECKED	DATE	SCALE	PAGE SIZE
SLG	ADP	31/05/2023	1:100 @	A1

This drawing to be read in conjunction with drawing no:

Drawing Number

22.42_PNBG_LA_120_00