


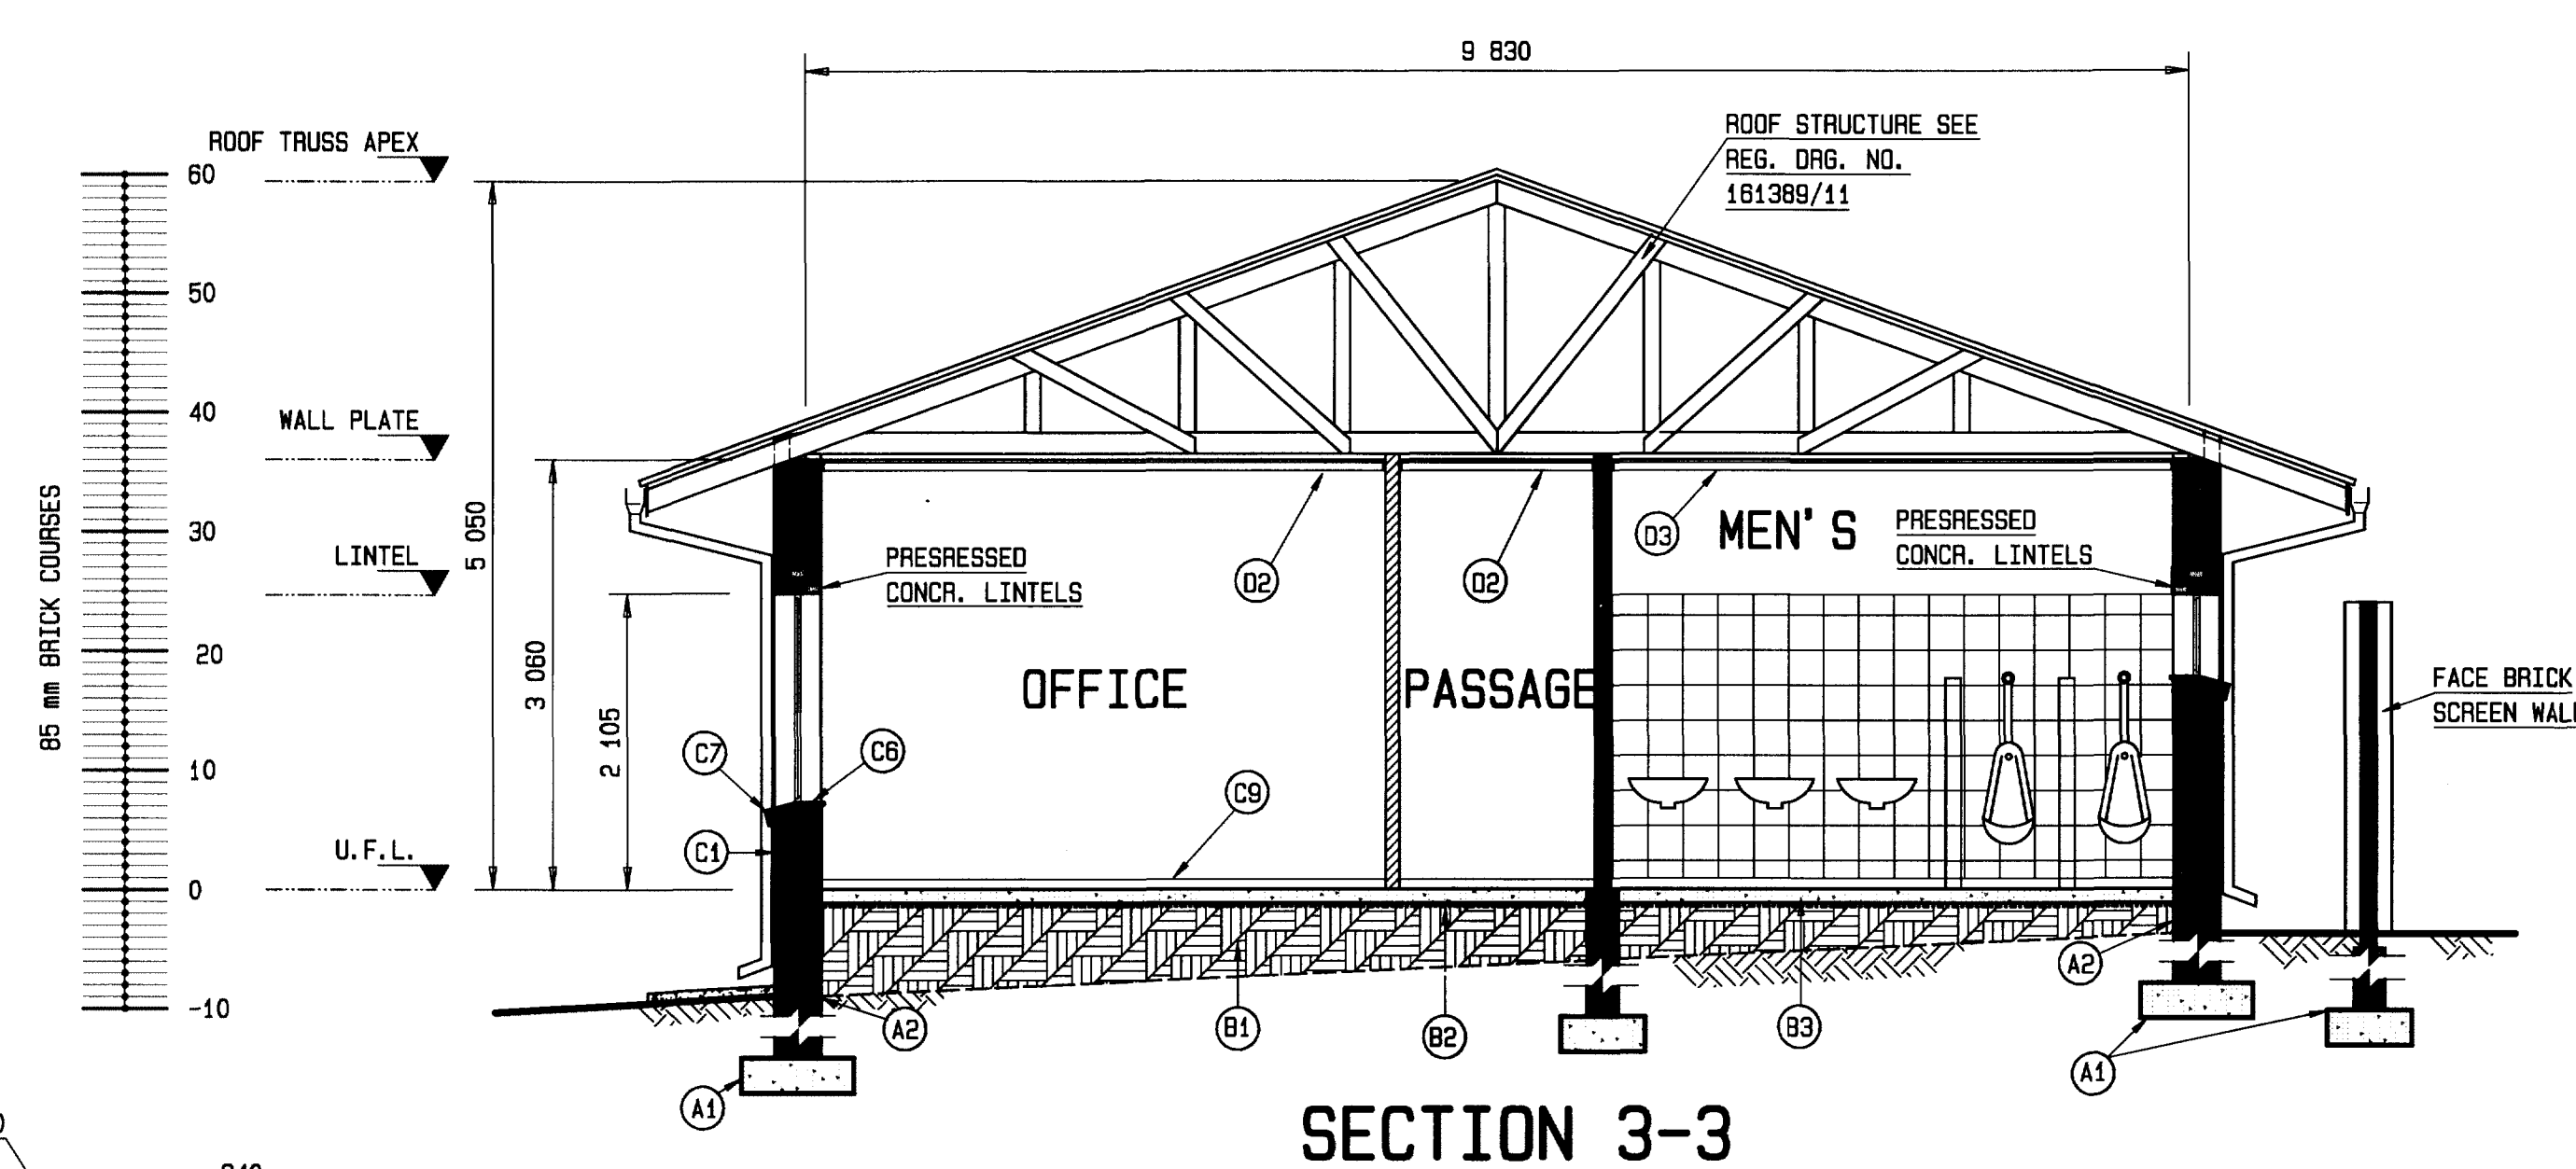

DATE:	PROVINCE: KWAZULU-NATAL	DISTRICT: HOWICK	KEYCODES:	BUH	OFF	SEC	DET	-	OTHER NUMBER	JOB
	LOCALITY No.: U20C (U20D/03)	TENDER/ CONTRACT No.	SHEET	REG. No.						REV.
	CALCULATION FILE: X		2 OF 3	161 385/11						00

1/1	LIST OF DRAWINGS AND GENERAL NOTES	J01	161 382/1
1/3	GROUND FLOOR LAYOUT AND FLOOR SLAB DETAILS	J07	160 937/1
3/3	ELEVATIONS	J09	161 366/1
SHEET	DESCRIPTION	OTHER No.	REG. No.
LIST OF DRAWINGS			