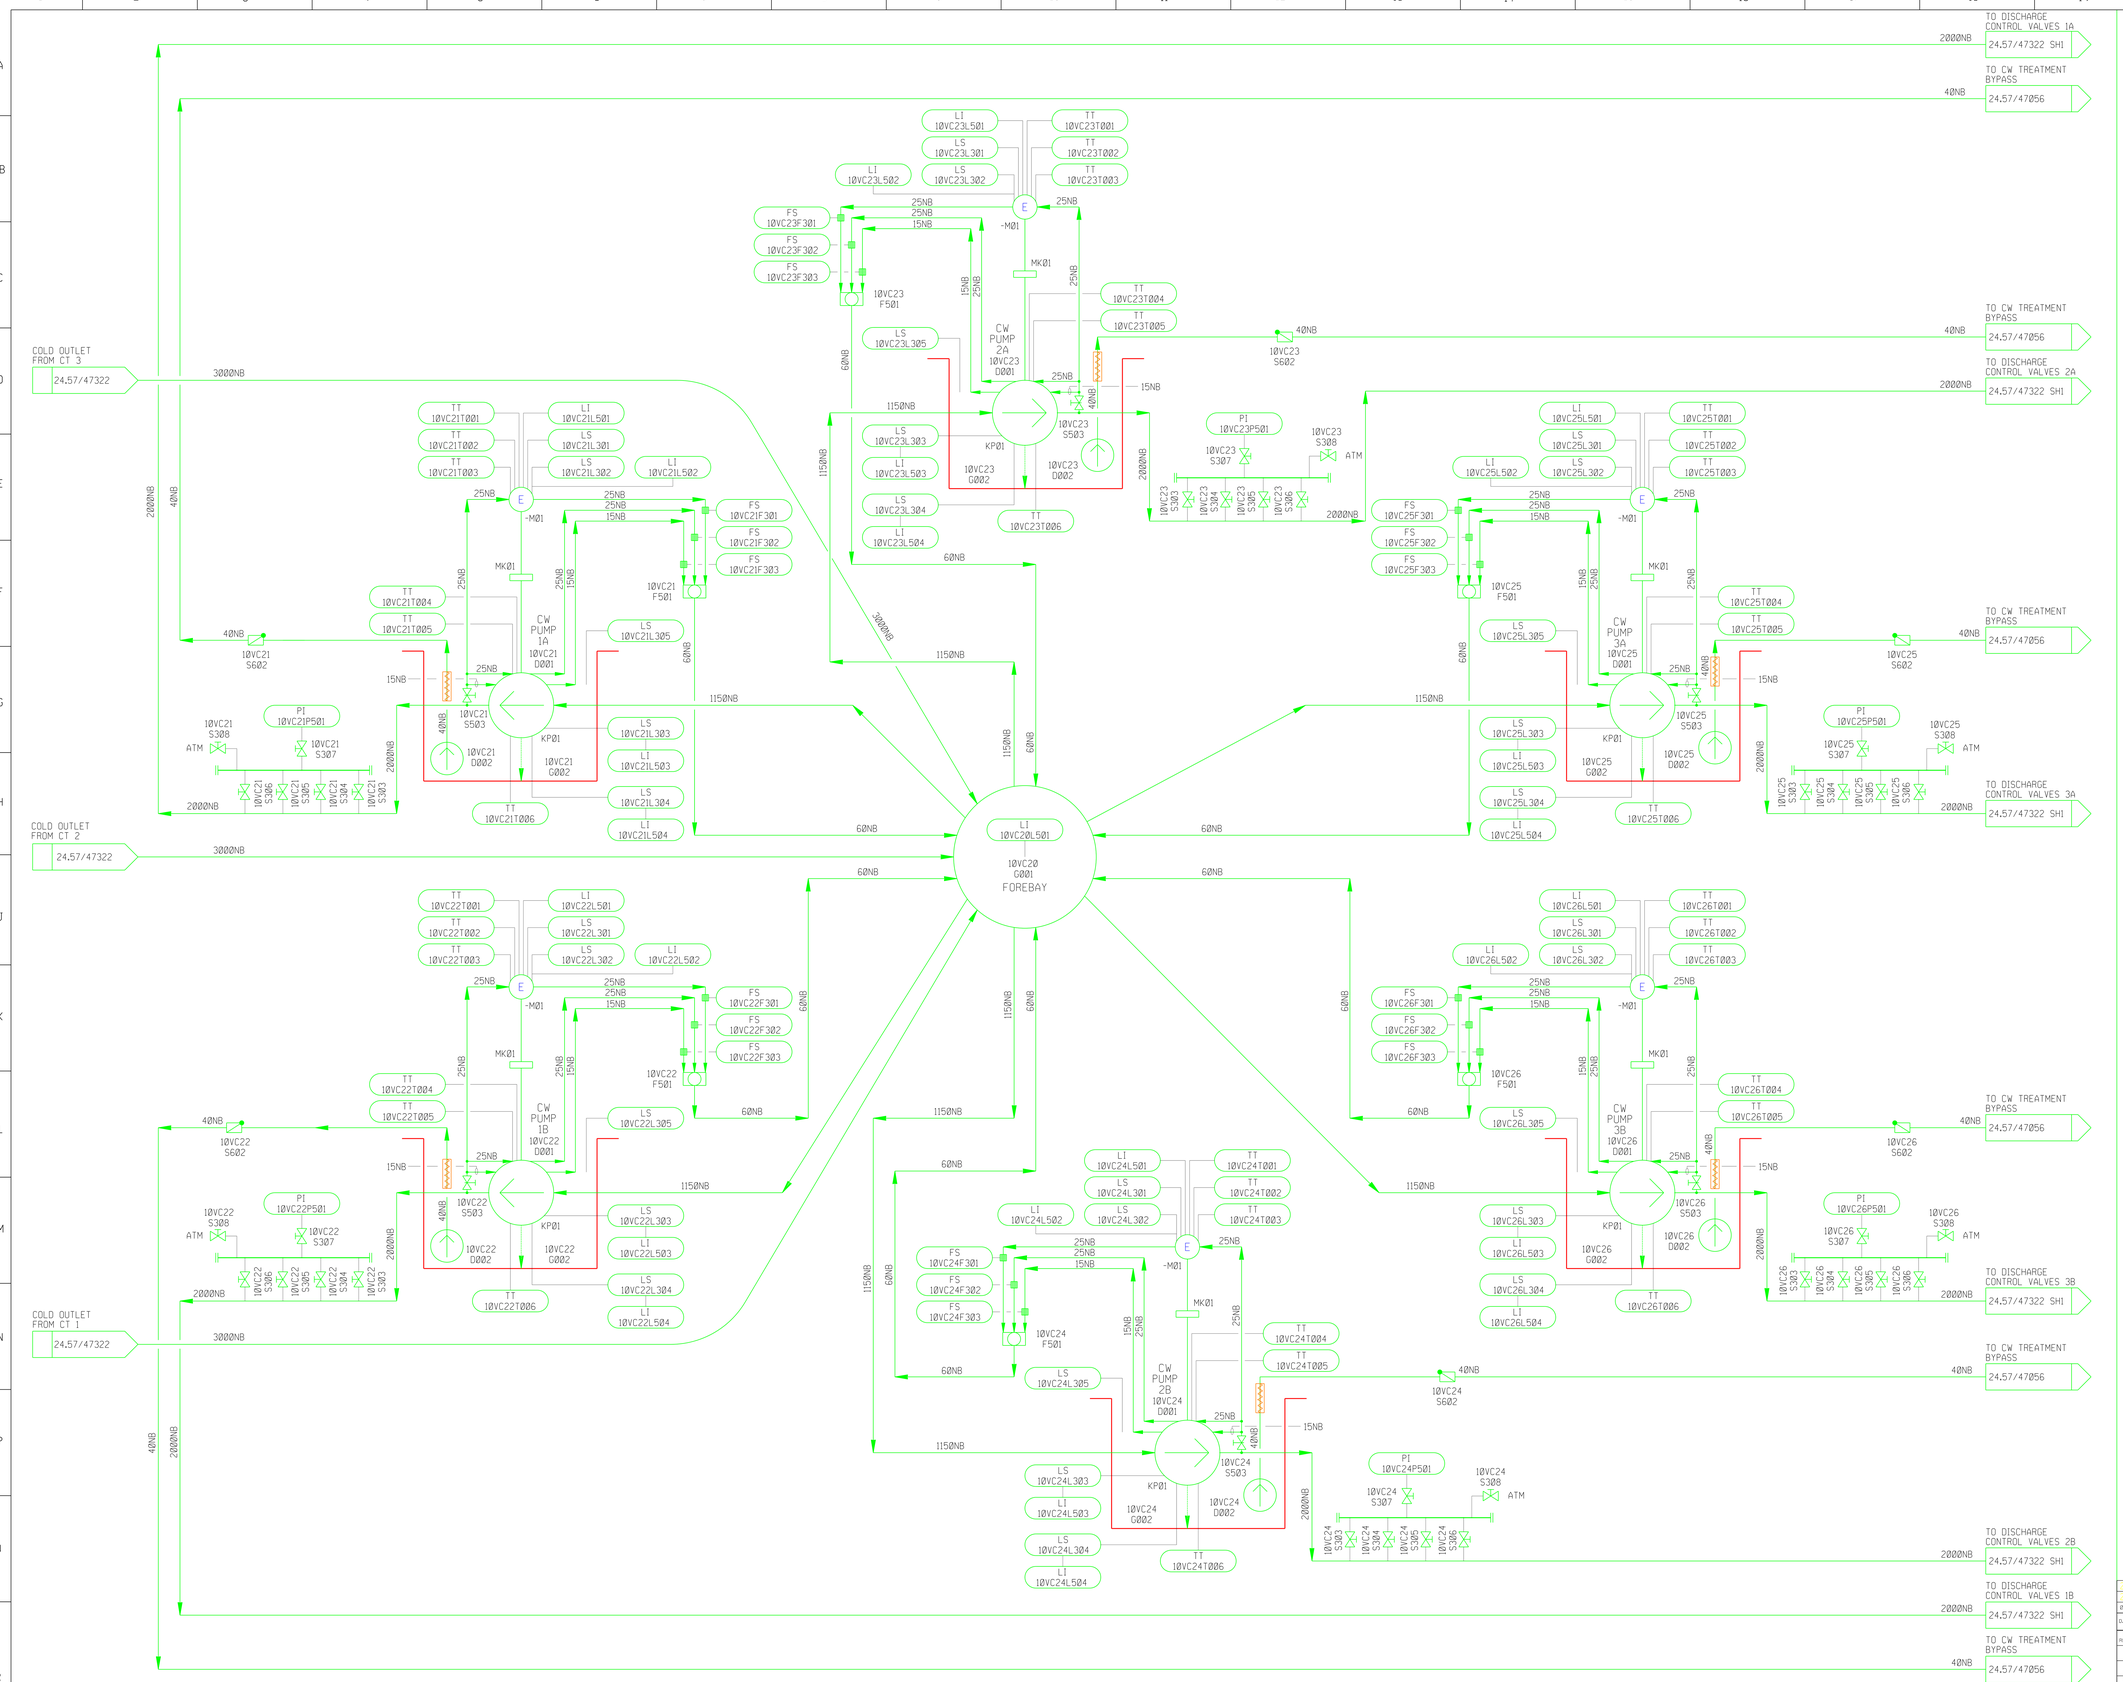

ORIGINAL P&I.D DRG. No. 0.57/

04	04	2-3 REMOVE SUMP PUMPS					
03	03	2-3 UPDATE MARKING					
00	0	FIRST ISSUE				47323	COOLING WATER SYSTEM
D.O.	REV	DATE	•• REVISION •• INDEX REFERENCE :	REV BY	CHKD BY	AUTH BY	KKS APP

0-57 REFERENCE DRAWINGS

DRG REGISTR

KKS APP 23 月 年 PJC

AUTH BY 23 月 年 DGW

CHKD BY 23 月 年 JK

DRAWN BY 23 月 年 E.S.

SCALE N.T.S.

APPROVED BY :

ESKOM

DUVHA POWER STATION
COOLING WATER SYSTEM
UNITS 1, 2, 3 SOUTH

SHT 2 of 2

24-57/ 47322

REV 2

THIS DRAWING HAS BEEN CREATED ON A CAD SYSTEM, ANY AMENDMENT MUST BE EFFECTED ON THE SAME SYSTEM.

CAD FILENAME:- 47322SH2.DGN

SIZE GROOTTE A0L