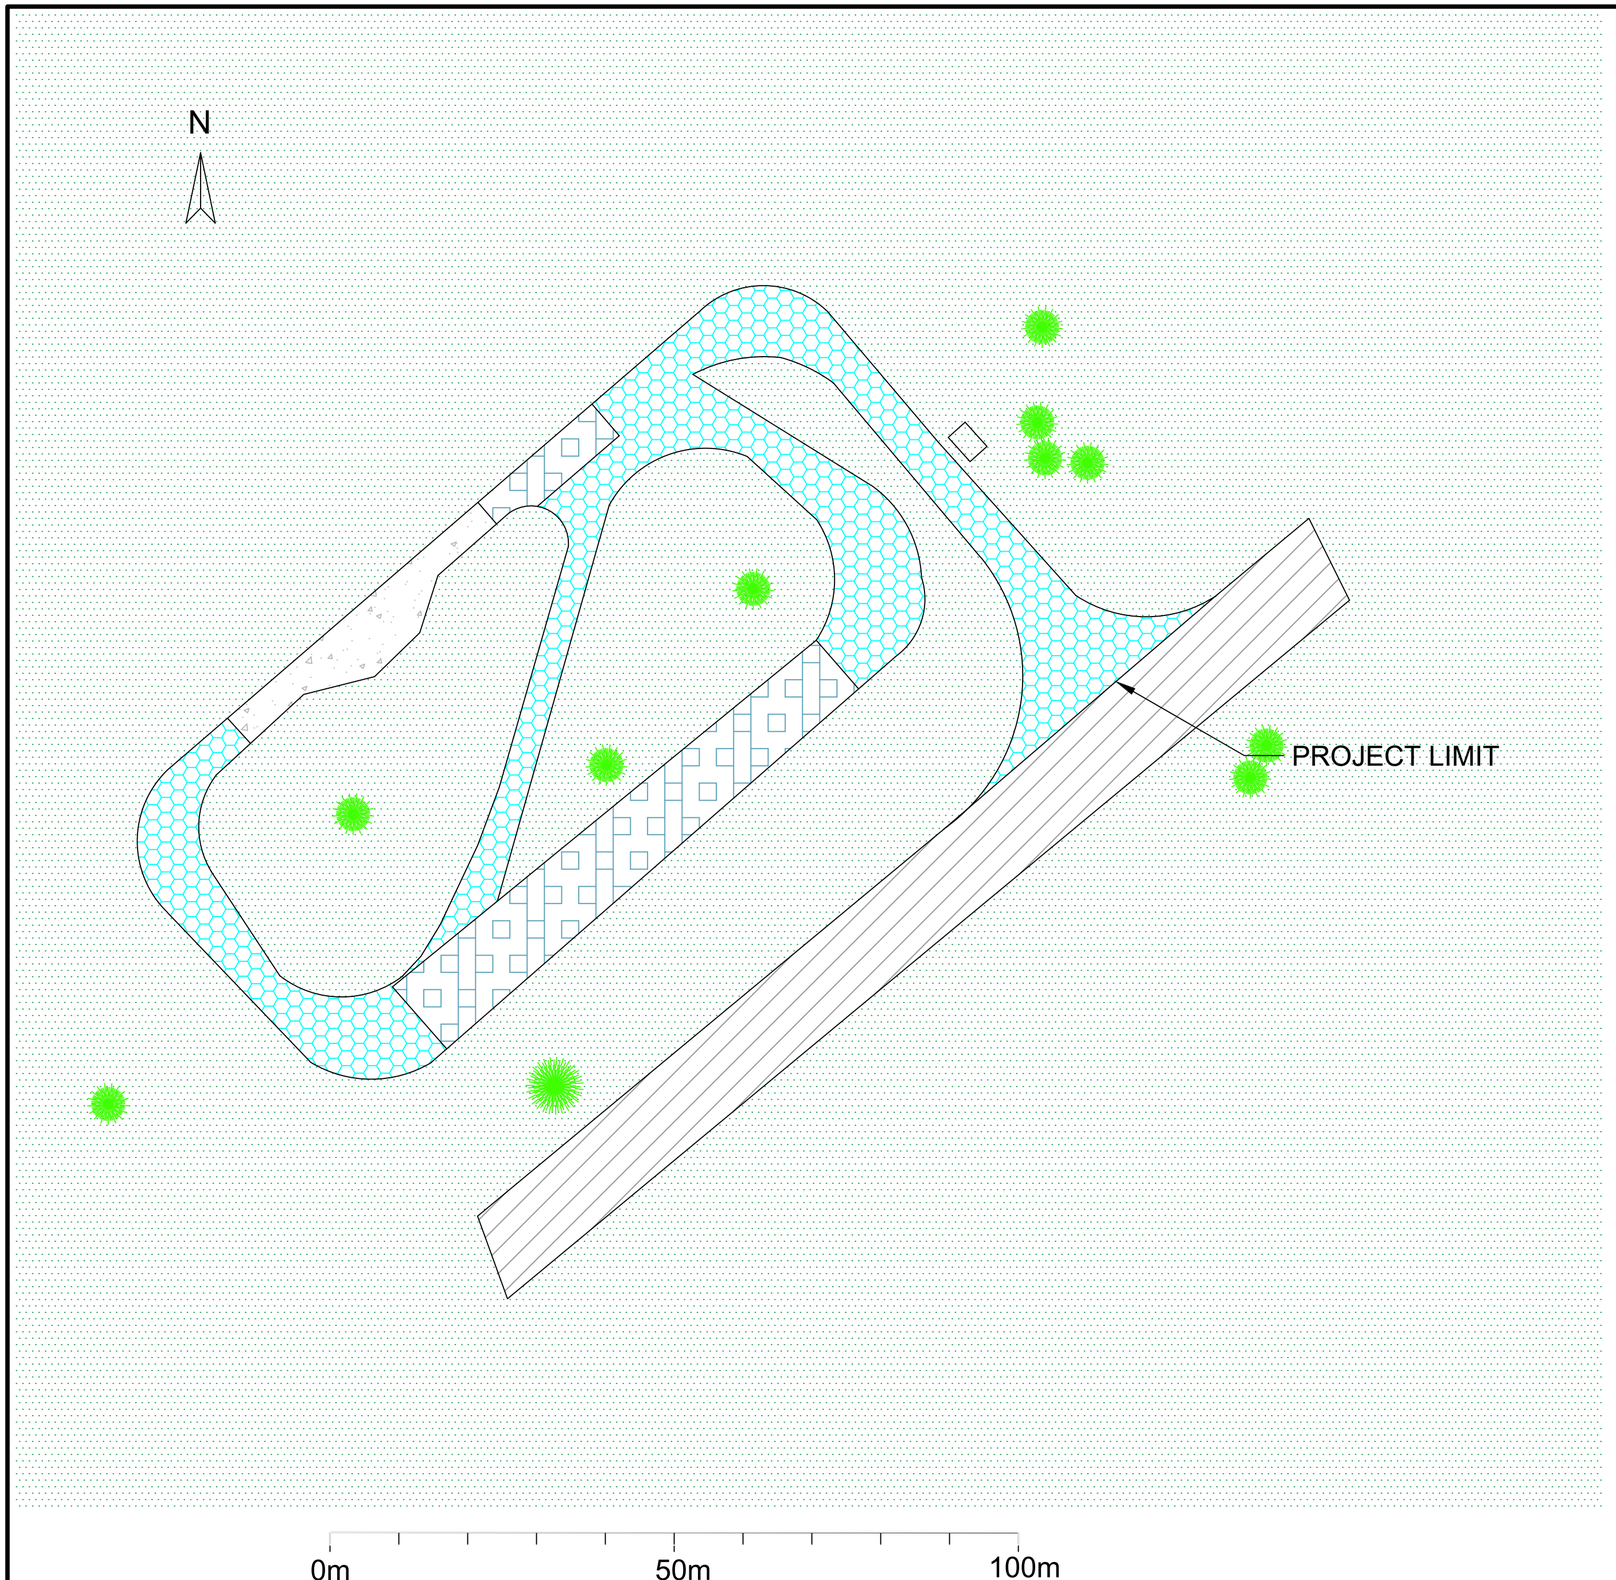


LEGEND

ASPHALT	
ASPHALT /CONCRETE COMPOSITE	
CONCRETE	

No.	DATE	REVISION	CONSULT. ENG.

CONSTRUCTION RECORD (AS-BUILT)

WORKS CONTRACT ENGINEER

Name
Prof. Reg. No. :
Date

SANRAL PROJECT MANAGER

Name :
Prof. Reg. No. :
Date :

DESIGNED BY

NAME
Prof. Reg. No.

CHECKED BY

NAME
Prof. Reg. No.

DRAWN BY

NAME

CONSULTANT APPROVAL

Name :
Prof. Reg. No. :
Date :

HEAD OFFICE

48 Tambotie Avenue
Val De Grace
Pretoria, 0184

Tel: (012) 844 8000

SANRAL
SOUTH AFRICAN NATIONAL ROADS AGENCY SOC LTD

NORTHERN REGION

38 Ida Street
Menlo Park Pretoria
0081

Tel: (012) 426 6200
Fax: (012) 348 0883

ACCEPTANCE

THIS ACCEPTANCE IS FOR PROCEDURAL AND ADMINISTRATIVE REVIEW PURPOSES ONLY AND DOES NOT ATTRACT LEGAL LIABILITY OR LIABILITY OF ANY KIND FROM WHATSOEVER CAUSE OR HOWEVER ARISING

for SOUTH AFRICAN NATIONAL ROADS AGENCY LTD

Date:

PROJECT DESCRIPTION

SPECIAL MAINTENANCE OF THE MBOMBELA GROUP OF TRAFFIC CONTROL CENTRES (TCC) AND LAYBYS ON NATIONAL ROUTES N4, R38, R5701

DRAWING TITLE

EXCISTING SURFACING

SCALE : AS SHOWN

SHEET 2 OF 4

PROJECT NUMBER	N.004-080-2019/1	
DRAWING LOCATION DATA	START	END
ROUTE	N4	N4
SECTION		
DRAWING km DISTANCE		
DRAWING TYPE	SURFACE PLAN	
BRIDGE/STRUCTURE No.		
CONSULTANT DRAWING No.	01 KLIP008/ROAD/01	VER 01
SANRAL DOC #		