

N

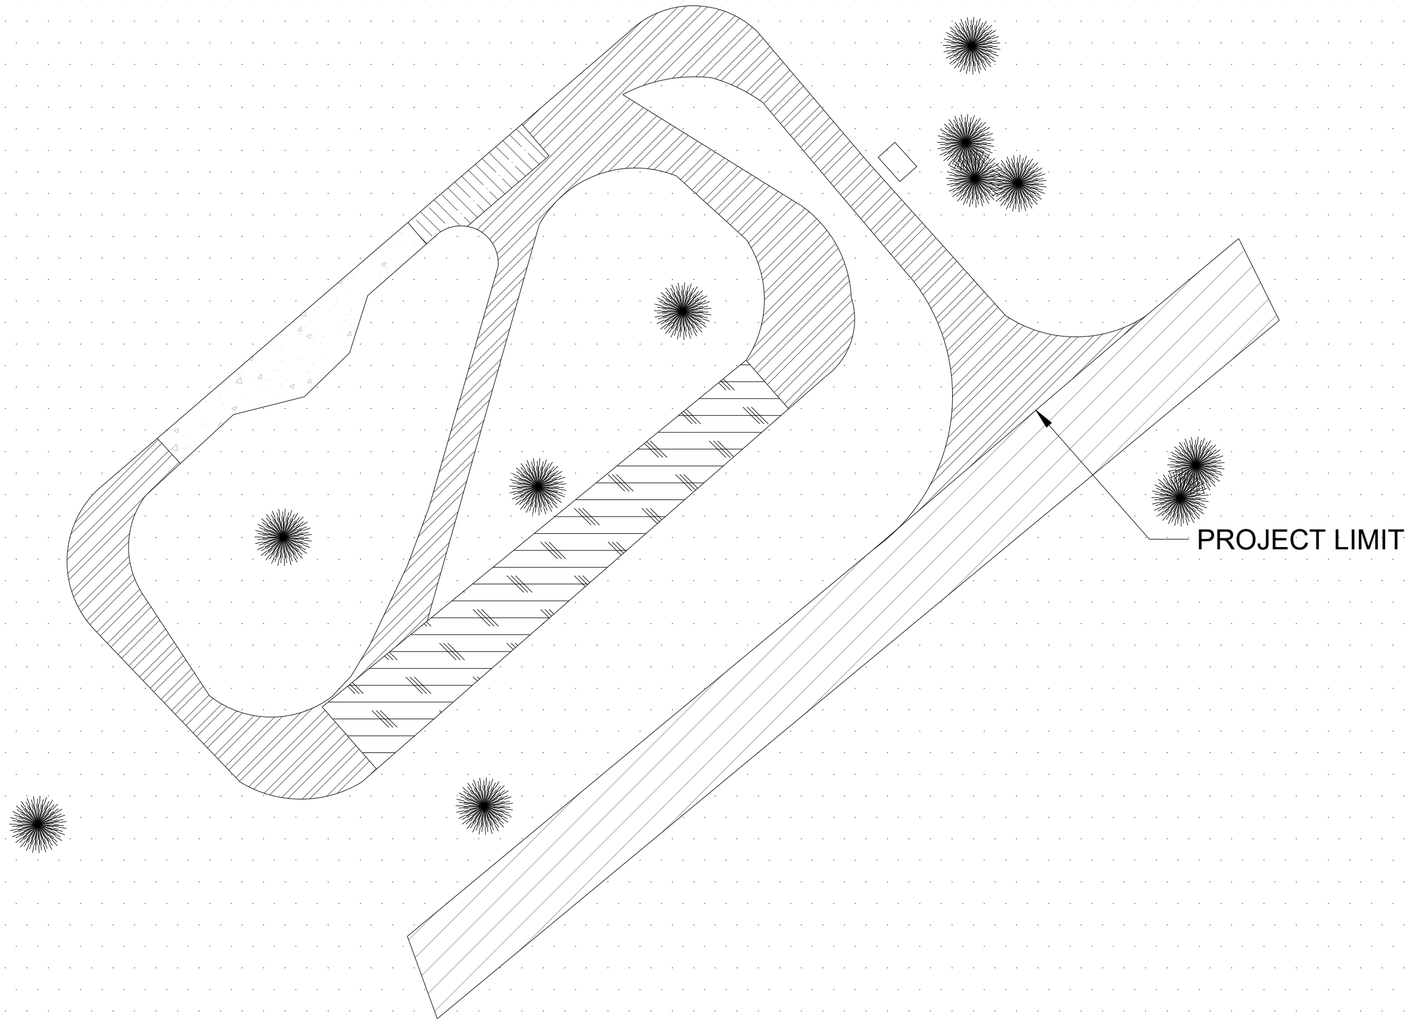

EXISTING SURFACING	
ASPHALT	
CONCRETE	
ASPHALT CONCRETE COMPOSITE	

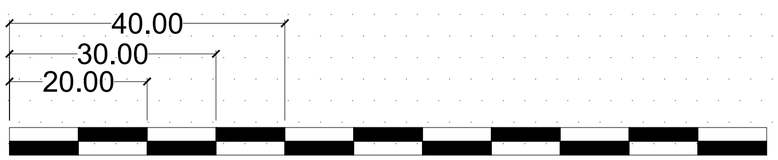

No.	DATE	REVISION	CONSULT. ENG.
01	16/10/25	TENDER DRAWING	

CONSTRUCTION RECORD (AS-BUILT)

WORKS CONTRACT ENGINEER

Name
Prof. Reg. No. :
Date : 16/10/2025

SANRAL PROJECT MANAGER

Name:
Prof. Reg. No. :
Date :

DESIGNED BY
NAME
Prof. Reg. No.

CHECKED BY
NAME
Prof. Reg. No.

DRAWN BY
NAME

CONSULTANT APPROVAL

Name
Prof. Reg. No. :
Date

HEAD OFFICE
48 Tambotie Avenue
Val De Grace
Pretoria, 0184

Tel: (012) 844 8000

SANRAL
SOUTH AFRICAN NATIONAL ROADS AGENCY SOC LTD

NORTHERN REGION
38 Ida Street
Menlo Park Pretoria
0081

Tel: (012) 426 6200
Fax: (012) 348 0883

ACCEPTANCE

THIS ACCEPTANCE IS FOR PROCEDURAL AND ADMINISTRATIVE REVIEW PURPOSES ONLY AND DOES NOT ATTRACT LEGAL LIABILITY OR LIABILITY OF ANY KIND FROM WHATSOEVER CAUSE OR HOWEVER ARISING

for SOUTH AFRICAN NATIONAL ROADS AGENCY LTD
Date:

PROJECT DESCRIPTION

SPECIAL MAINTENANCE OF THE MBOMBELA GROUP OF TRAFFIC CONTROL CENTRES (TCC) AND LAYBYS ON NATIONAL ROUTES N4, R38, R5701

DRAWING TITLE

BADPLAAS- EXISTING SURFACING

SCALE : AS SHOWN | SHEET 2 OF 24

PROJECT NUMBER	N.004-080-2019/1	
DRAWING LOCATION DATA	START	END
ROUTE	R38	R38
SECTION		
DRAWING km DISTANCE		
DRAWING TYPE	ROADS	
BRIDGE/STRUCTURE No.		
CONSULTANT DRAWING No.	02 KLIP008/ROAD/02	VER 01
SANRAL DOC #		