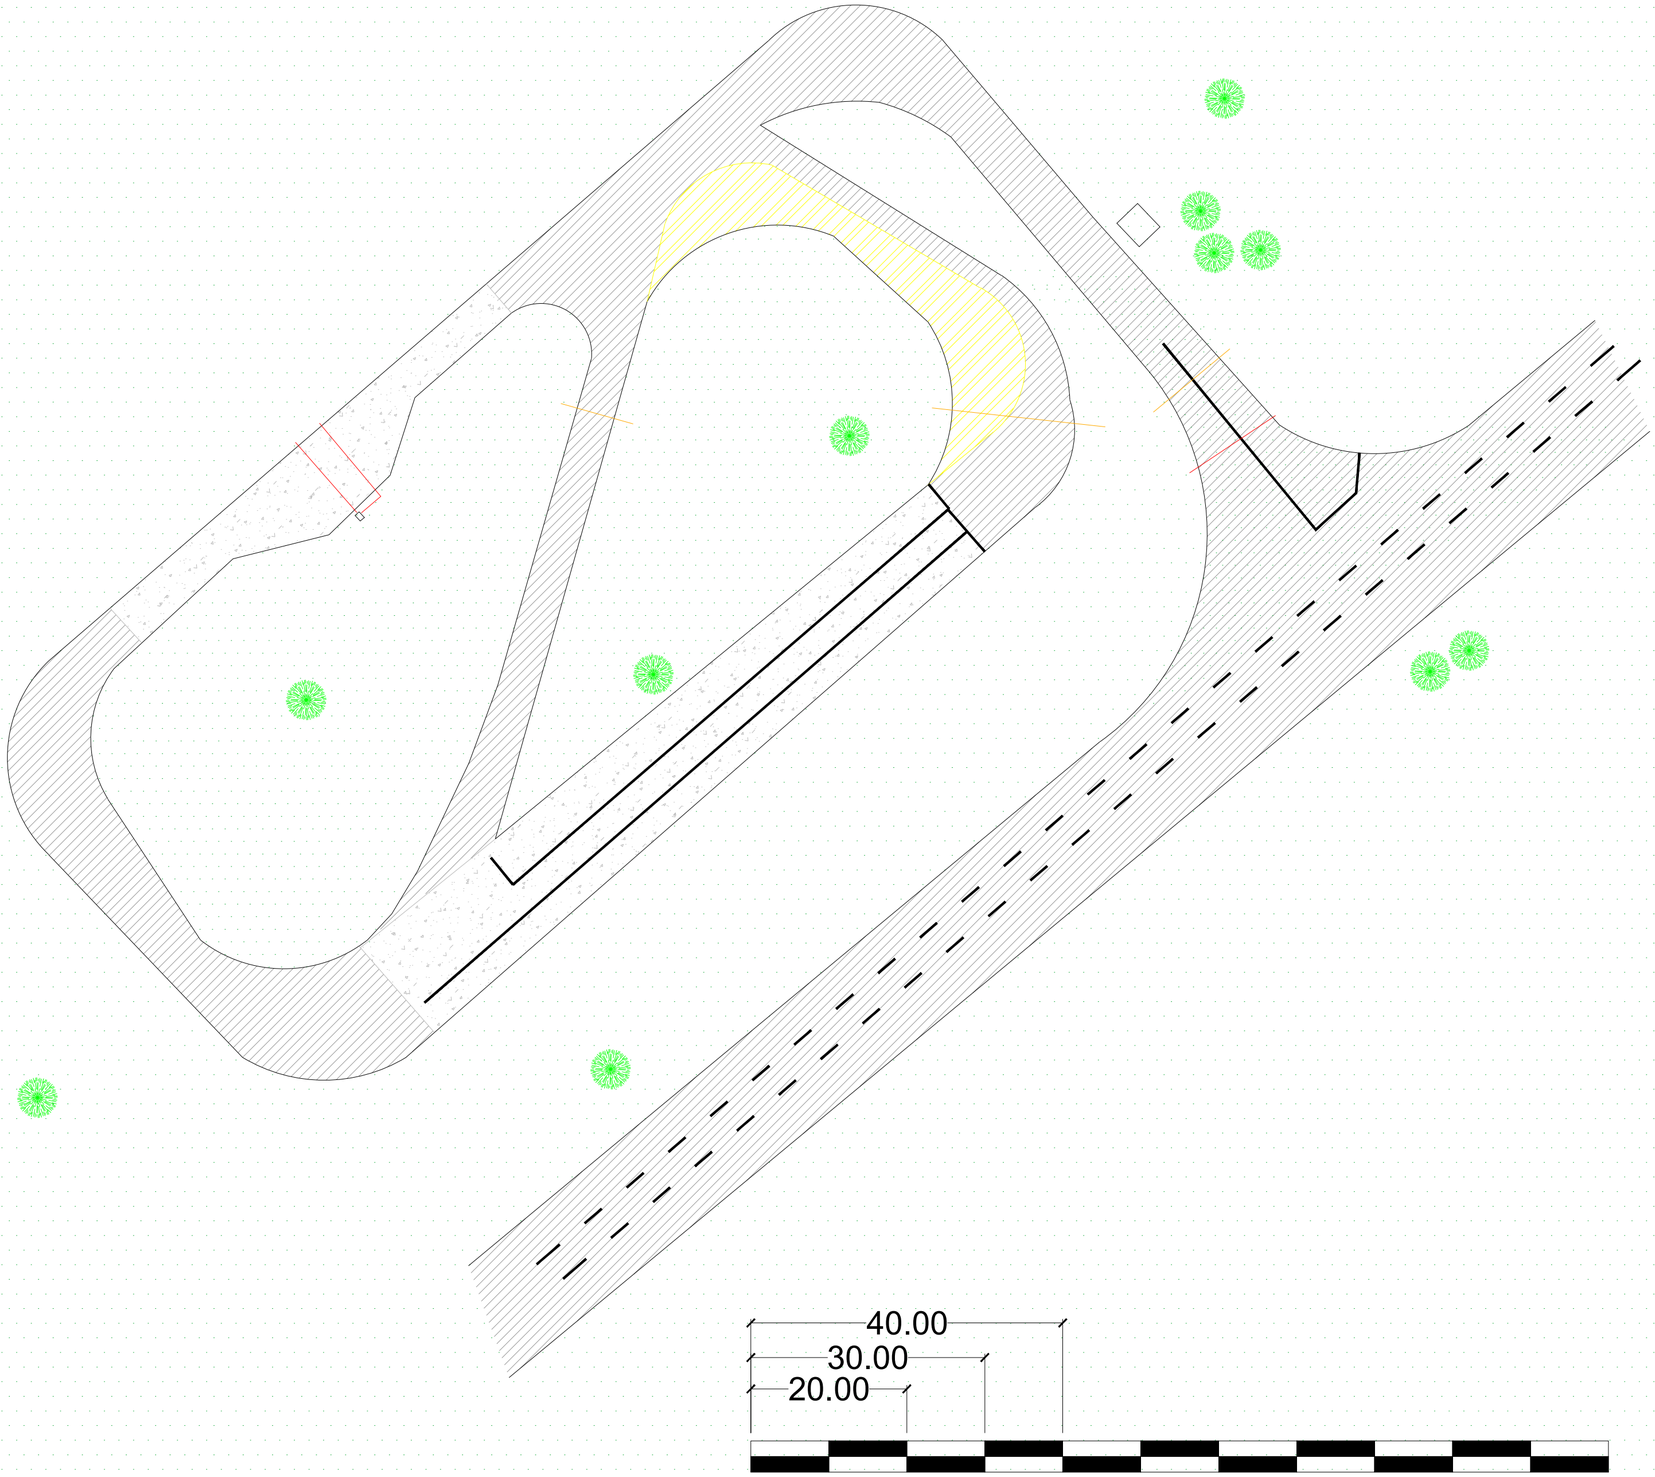


SETTING OUT COORDINATES WGS84 ELEVATIONS: TOP-OF-FINAL			
POINT	Y COORD	X COORD	ELEVATION
1	-161292.520	2866930.290	0.90
2	-161296.637	2866927.723	0.80
3	-161291.547	2866919.109	0.50
4	-161287.469	2866922.486	0.60
5	-161262.853	2866924.569	1.20
6	-161273.089	2866925.719	1.50
7	-161213.240	2866924.453	0.50
8	-161183.252	2866932.138	1.70
9	-161180.096	2866934.108	0.40

LEGEND:

	WATER
	ELECTRICAL
	UNKNOWN
	FIBRE
	GAS LINE
	STORM WATER
	CONCRETE
	GRASS AREA
	SAND AREA
	ASPHALT AREA

No.	DATE	REVISION	CONSULT. ENG.
01	16/10/25	TENDER DRAWING	

CONSTRUCTION RECORD (AS-BUILT)
WORKS CONTRACT ENGINEER
Name
Prof. Reg. No. :
Date
SANRAL PROJECT MANAGER
Name :
Prof. Reg. No. :
Date :

DESIGNED BY
NAME
Prof. Reg. No.
CHECKED BY
NAME
Prof. Reg. No.
DRAWN BY
NAME

CONSULTANT APPROVAL
Name
Prof. Reg. No. :
Date

HEAD OFFICE
48 Tambotie Avenue
Val De Grace
Pretoria, 0184
Tel: (012) 844 8000

SANRAL
SOUTH AFRICAN NATIONAL ROADS AGENCY SOC LTD

NORTHERN REGION
38 Ida Street
Menlo Park Pretoria
0081
Tel: (012) 426 6200
Fax: (012) 348 0883

ACCEPTANCE
THIS ACCEPTANCE IS FOR PROCEDURAL AND ADMINISTRATIVE REVIEW PURPOSES ONLY AND DOES NOT ATTRACT LEGAL LIABILITY OR LIABILITY OF ANY KIND FROM WHATSOEVER CAUSE OR HOWEVER ARISING
for SOUTH AFRICAN NATIONAL ROADS AGENCY LTD
Date:

PROJECT DESCRIPTION
SPECIAL MAINTENANCE OF THE MBOMBELA GROUP OF TRAFFIC CONTROL CENTRES (TCC) AND LAYBYS ON NATIONAL ROUTES N4, R38, R5701

DRAWING TITLE
BADPLAAS- KNOWN SERVICES

SCALE : AS SHOWN
SHEET 4 OF 24

PROJECT NUMBER	N.004-080-2019/1	
DRAWING LOCATION DATA	START	END
ROUTE	R38	R38
SECTION		
DRAWING km DISTANCE		
DRAWING TYPE	ROADS	
BRIDGE/STRUCTURE No.		
CONSULTANT DRAWING No.	04 KLIP008/ROAD/04	VER
SANRAL DOC #		01