
PAVEMENT REPAIRS


ASPHALT	MILL AND REPLACE SURFACING AND BASE WITH NEW ASPHALT AS PER DETAIL B1	
ASPHALT/ CONCRETE COMPOSITE	MILL AND REPLACE SURFACING AND BASE WITH NEW ASPHALT AS PER DETAIL B1	
CONCRETE	- -CONCRETE STITCHING - -JOINT REPAIRS - -GROUTING ACTIVE CRACKS	

LEGEND

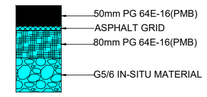

DETAIL B1

SINGLE SLAB CONCRETE CROSS-STITCHING

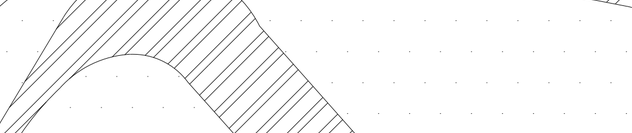

No.	DATE	REVISION	CONSULT. ENG.
01	16/10/25	TENDER DRAWING	

CONSTRUCTION RECORD (AS-BUILT)
WORKS CONTRACT ENGINEER
Name
Prof. Reg. No. :
Date
SANRAL PROJECT MANAGER
Name
Prof. Reg. No. :
Date :

DESIGNED BY
NAME
Prof. Reg. No.
CHECKED BY
NAME
Prof. Reg. No.
DRAWN BY
NAME

CONSULTANT APPROVAL
Name
Prof. Reg. No. :
Date

HEAD OFFICE
48 Tambotie Avenue
Val De Grace
Pretoria, 0184
Tel: (012) 844 8000

SANRAL
SOUTH AFRICAN NATIONAL ROADS AGENCY SOC LTD

NORTHERN REGION
38 Ida Street
Menlo Park Pretoria
0081
Tel: (012) 426 6200
Fax: (012) 348 0883

ACCEPTANCE
THIS ACCEPTANCE IS FOR PROCEDURAL AND ADMINISTRATIVE REVIEW PURPOSES ONLY AND DOES NOT ATTRACT LEGAL LIABILITY OR LIABILITY OF ANY KIND FROM WHATSOEVER CAUSE OR HOWEVER ARISING
for SOUTH AFRICAN NATIONAL ROADS AGENCY LTD
Date:

PROJECT DESCRIPTION
SPECIAL MAINTENANCE OF THE MBOMBELA GROUP OF TRAFFIC CONTROL CENTRES (TCC) AND LAYBYS ON NATIONAL ROUTES N4, R38, R5701

DRAWING TITLE
FARREFONTEIN- PAVEMENT REPAIRS

SCALE : AS SHOWN | SHEET 6 OF 24

PROJECT NUMBER	N.004-080-2019/1		
DRAWING LOCATION DATA	START	END	
ROUTE	R36	R36	
SECTION			
DRAWING km DISTANCE			
DRAWING TYPE	ROADS		
BRIDGE/STRUCTURE No.			
CONSULTANT DRAWING No.	06	**KLIP008/ROAD/06**	VER
SANRAL DOC #			01