
REPAIRS

-REMOVE AND REPLACE BROKEN KERBS
-REPLACE ALL EXISTING ROAD SIGNS
-REINSTATE EXISTING LINE MARKINGS
-REPLACE ALL REGULATORY SIGNS

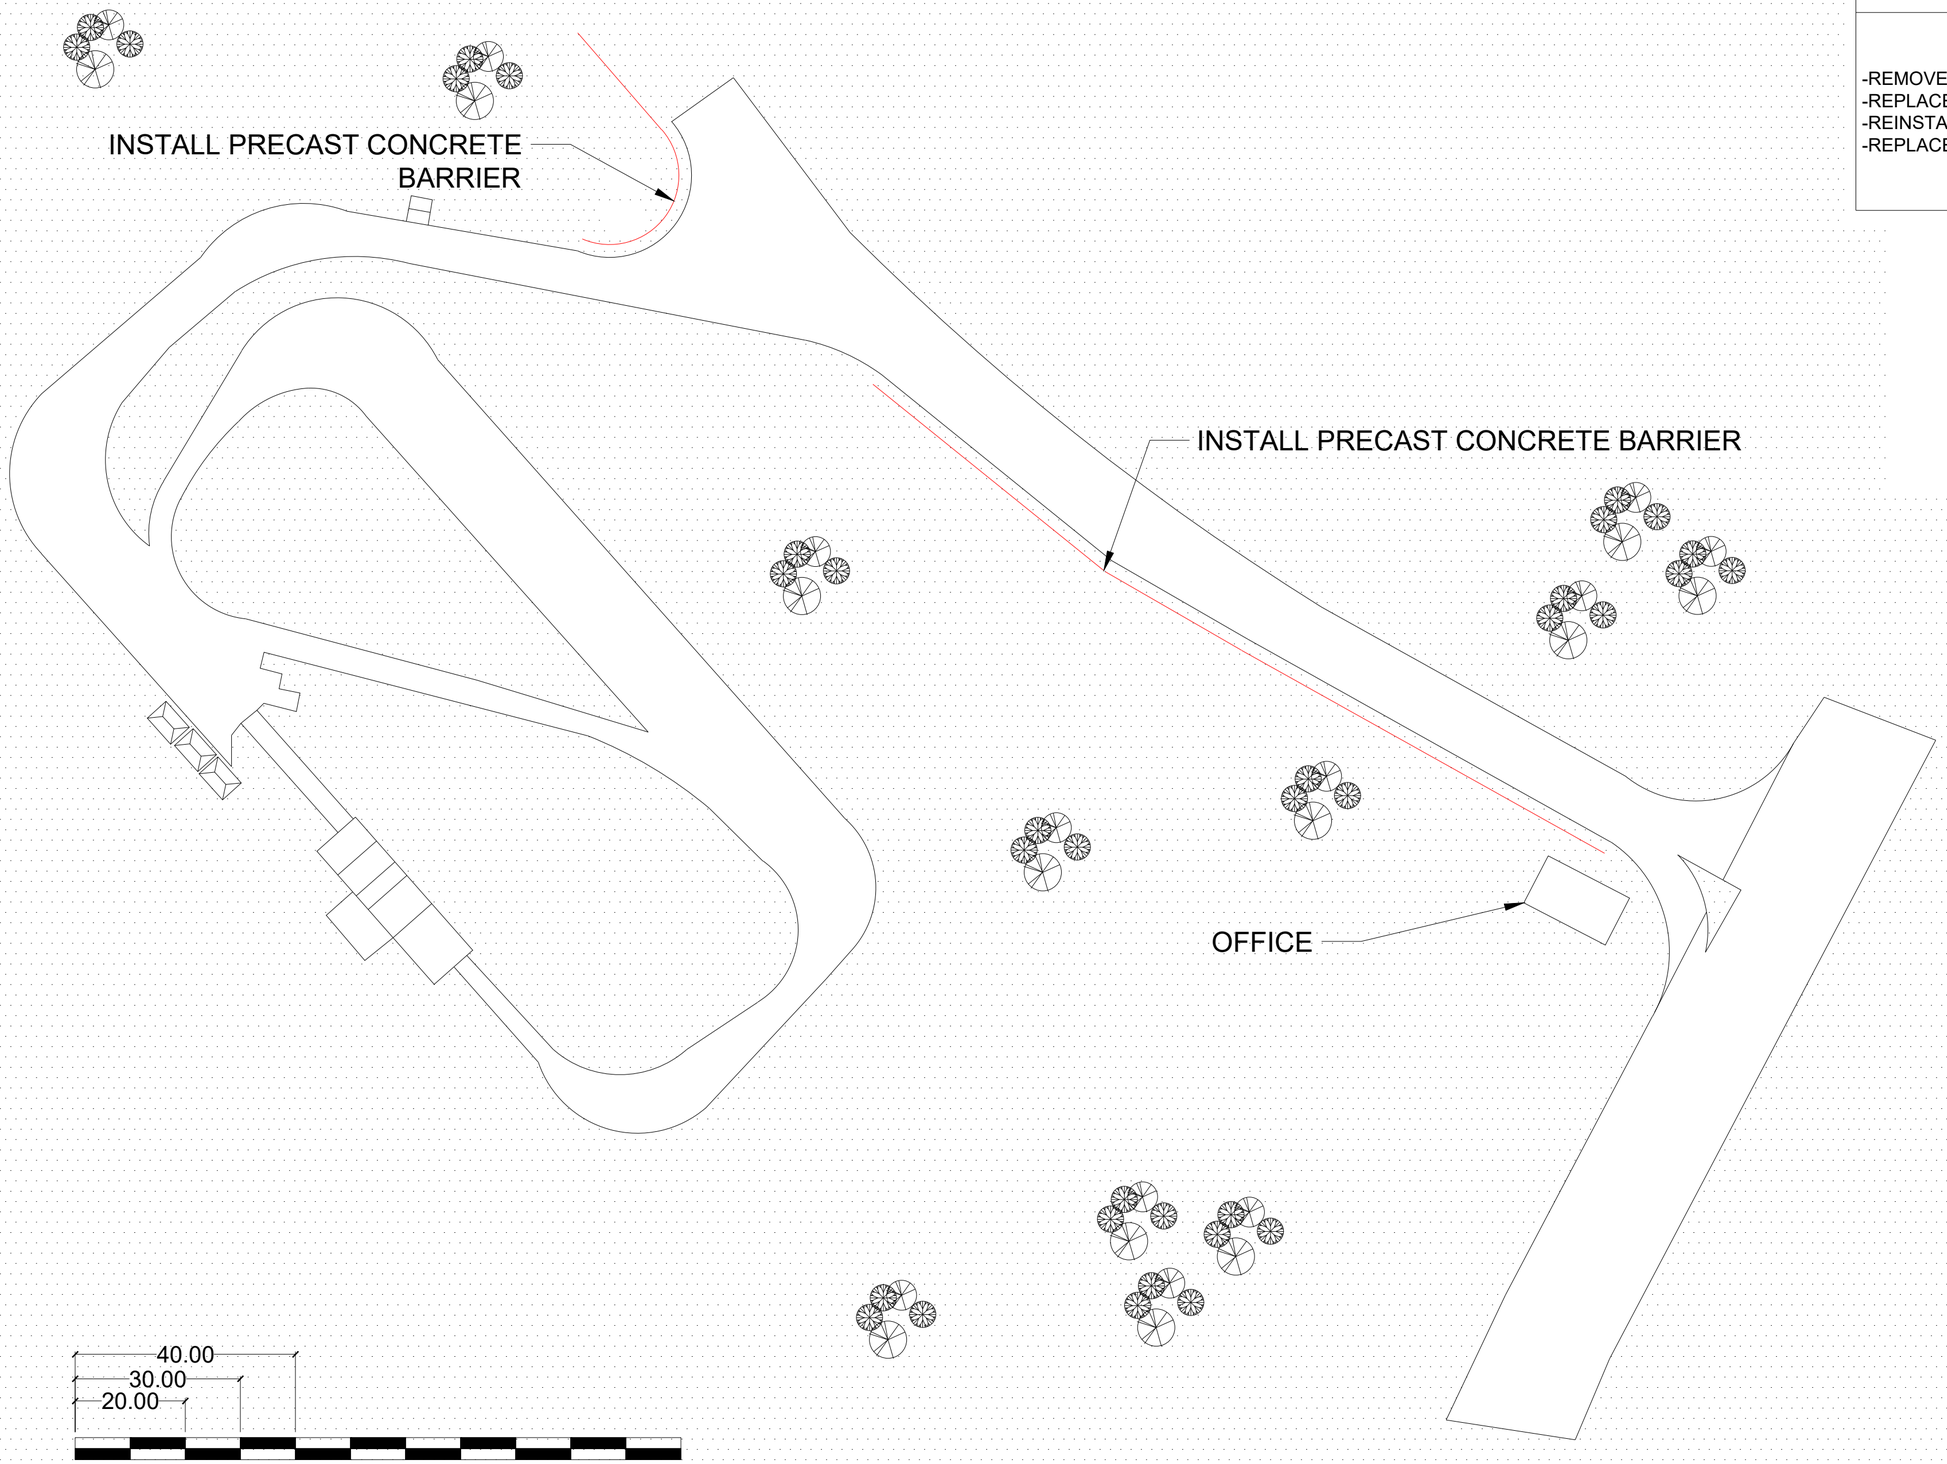

No.	DATE	REVISION	CONSULT. ENG.
01	16/10/25	TENDER DRAWING	HJ v RENSBURG

CONSTRUCTION RECORD (AS-BUILT)
WORKS CONTRACT ENGINEER
Name:
Prof. Reg. No. :
Date
SANRAL PROJECT MANAGER
Name :
Prof. Reg. No. :
Date :

DESIGNED BY
NAME
Prof. Reg. No.
CHECKED BY
NAME
Prof. Reg. No.
DRAWN BY
NAME

CONSULTANT APPROVAL
Name
Prof. Reg. No. :
Date

HEAD OFFICE
48 Tambotie Avenue
Val De Grace
Pretoria, 0184
Tel: (012) 844 8000

SANRAL
SOUTH AFRICAN NATIONAL ROADS AGENCY SOC LTD

NORTHERN REGION
38 Ida Street
Menlo Park Pretoria
0081
Tel: (012) 426 6200
Fax: (012) 348 0883

ACCEPTANCE
THIS ACCEPTANCE IS FOR PROCEDURAL AND ADMINISTRATIVE REVIEW PURPOSES ONLY AND DOES NOT ATTRACT LEGAL LIABILITY OR LIABILITY OF ANY KIND FROM WHATSOEVER CAUSE OR HOWEVER ARISING
for:SOUTH AFRICAN NATIONAL ROADS AGENCY LTD.
Date:

PROJECT DESCRIPTION
SPECIAL MAINTENANCE OF THE MBOMBELA GROUP OF TRAFFIC CONTROL CENTRES (TCC) AND LAYBYS ON NATIONAL ROUTES N4, R38, R5701

DRAWING TITLE
FARREFONTEIN- ANCILLARY WORKS

SCALE : AS SHOWN
SHEET 7 OF 24

PROJECT NUMBER	N.004-080-2019/1	
DRAWING LOCATION DATA	START	END
ROUTE	R36	R36
SECTION		
DRAWING km DISTANCE		
DRAWING TYPE	ROADS	
BRIDGE/STRUCTURE No.		
CONSULTANT DRAWING No.	07 KLIP008/ROAD/07	VER
SANRAL DOC #		01