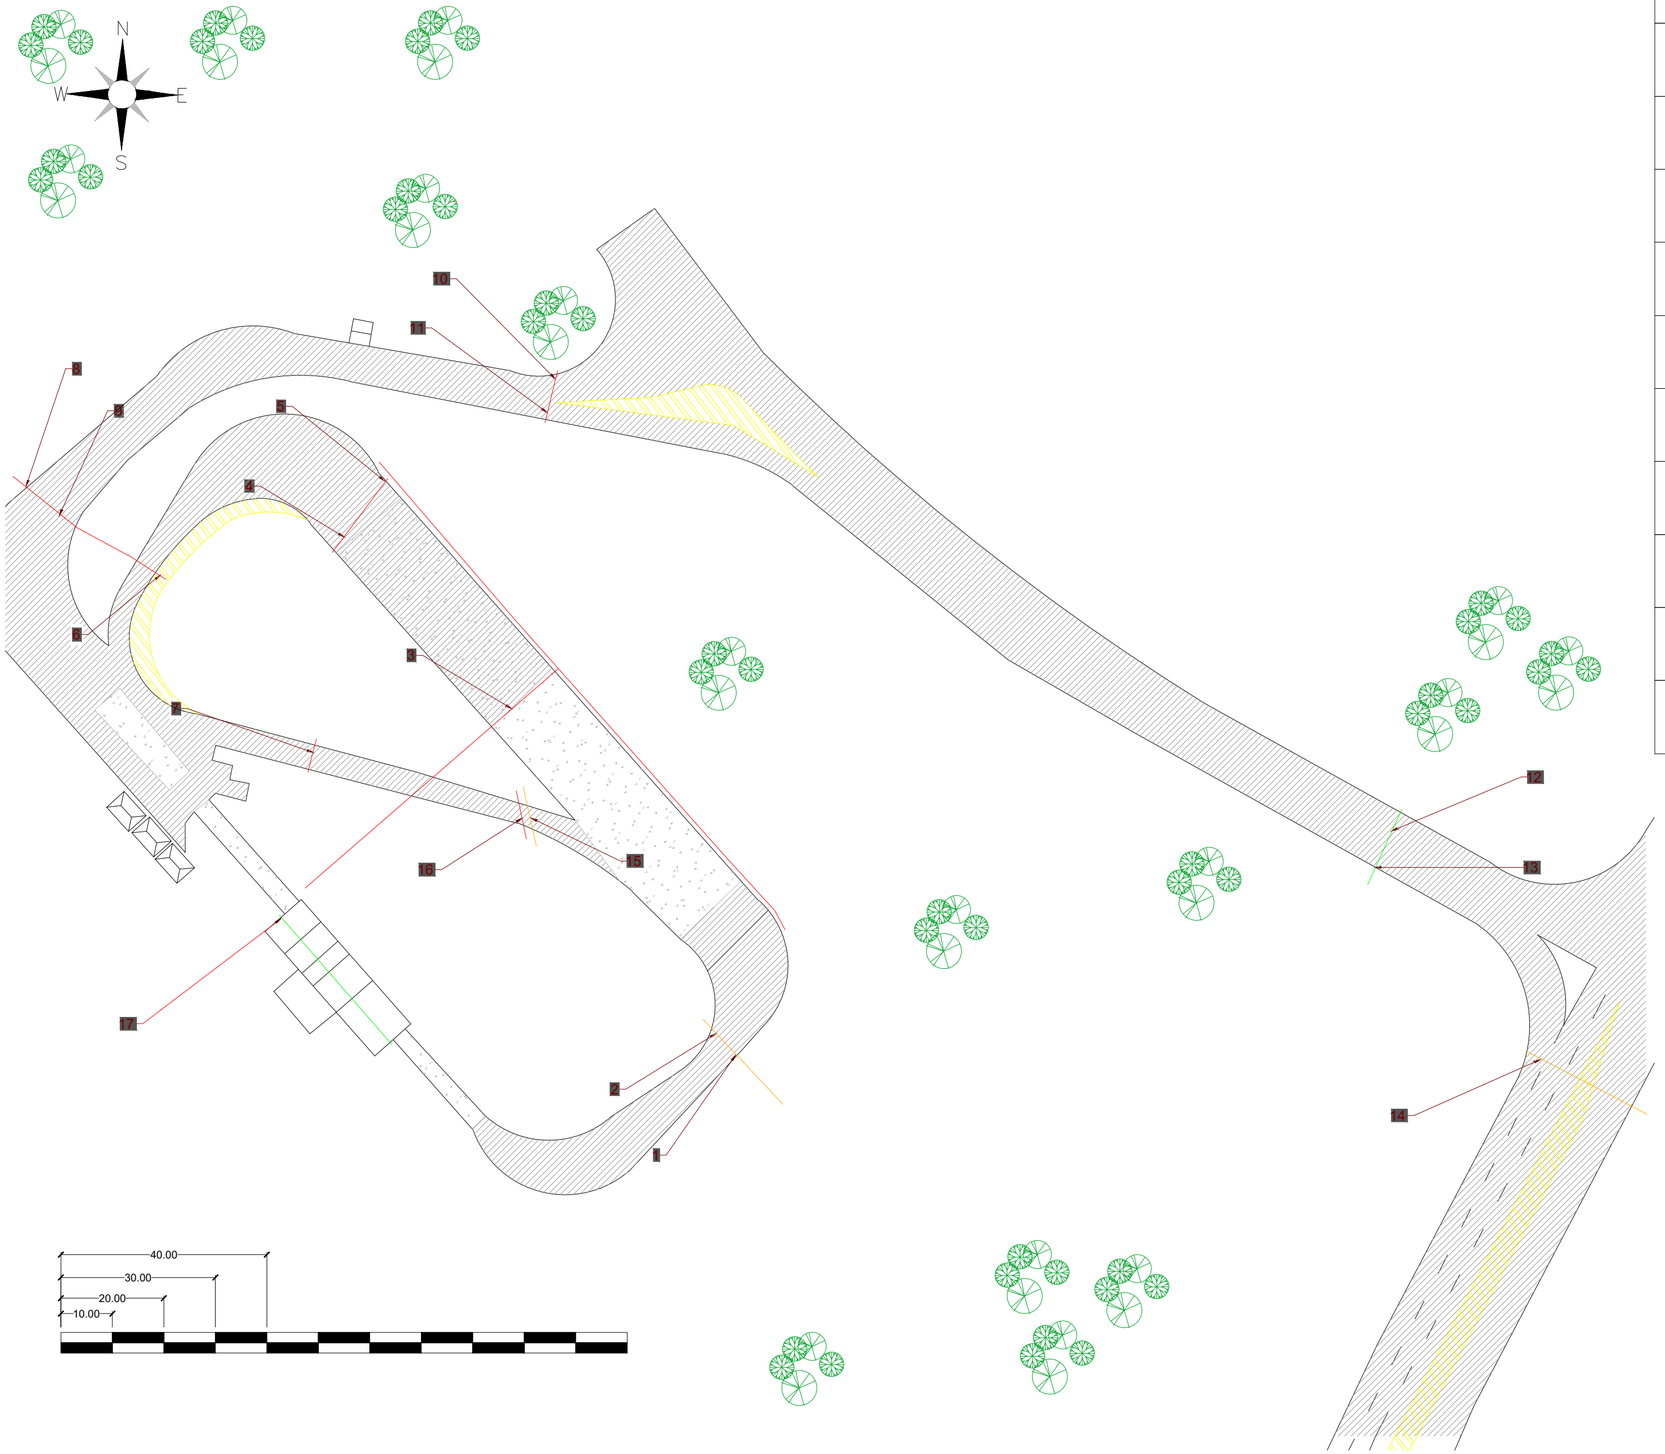


LEGEND:

	WATER
	ELECTRICAL
	UNKNOWN
	FIBRE
	GAS LINE
	STORM WATER
	CONCRETE
	GRASS AREA
	SAND AREA
	ASPHALT

SETTING OUT COORDINATES
WGS84
ELEVATIONS: TOP-OF-FINAL

POINT	Y COORD	X COORD	ELEVATION
1	-126822.561	2835280.289	2.10
2	-126818.745	2835276.134	2.20
3	-126779.069	2835213.098	2.00
4	-126746.542	2835179.794	2.30
5	-126754.358	2835168.862	2.60
6	-126710.806	2835187.107	1.00
7	-126740.523	2835221.602	2.00
8	-126684.725	2835169.915	1.30
9	-126691.142	2835175.589	1.10
10	-126787.552	2835149.088	1.80
11	-126785.956	2835155.590	1.60
12	-126949.906	2835236.822	1.00
13	-126946.665	2835243.908	0.90
14	-126978.845	2835281.183	1.40
15	-126782.751	2835234.268	0.50
16	-126781.060	2835234.303	1.60
17	-126734.252	2835253.829	0.40

No.	DATE	REVISION	CONSULT. ENG.
01	16/10/25	TENDER DRAWING	

CONSTRUCTION RECORD (AS-BUILT)
WORKS CONTRACT ENGINEER
Name
Prof. Reg. No. :
Date
SANRAL PROJECT MANAGER
Name :
Prof. Reg. No. :
Date :

DESIGNED BY
NAME
Prof. Reg. No.
CHECKED BY
NAME
Prof. Reg. No.
DRAWN BY
NAME

CONSULTANT APPROVAL
Name
Prof. Reg. No. :
Date

HEAD OFFICE
48 Tambotie Avenue
Val De Grace
Pretoria, 0184
Tel: (012) 844 8000

SANRAL
SOUTH AFRICAN NATIONAL ROADS AGENCY SOC LTD

NORTHERN REGION
38 Ida Street
Menlo Park Pretoria
0081
Tel: (012) 426 6200
Fax: (012) 348 0883

ACCEPTANCE
THIS ACCEPTANCE IS FOR PROCEDURAL AND ADMINISTRATIVE REVIEW PURPOSES ONLY AND DOES NOT ATTRACT LEGAL LIABILITY OR LIABILITY OF ANY KIND FROM WHATSOEVER CAUSE OR HOWEVER ARISING
for: SA NATIONAL ROADS AGENCY LTD.
Date:

PROJECT DESCRIPTION
SPECIAL MAINTENANCE OF THE MBOMBELA GROUP OF TRAFFIC CONTROL CENTRES (TCC) AND LAYBYS ON NATIONAL ROUTES N4, R38, R5701

DRAWING TITLE
FARREFONTEIN- KNOWN SERVICES

SCALE : AS SHOWN | SHEET 8 OF 24

PROJECT NUMBER	N.004-080-2019/1	
DRAWING LOCATION DATA	START	END
ROUTE	R36	R36
SECTION		
DRAWING km DISTANCE		
DRAWING TYPE	ROADS	
BRIDGE/STRUCTURE No.		
CONSULTANT DRAWING No.	08 KLIP008/ROAD/08	VER
SANRAL DOC #		01