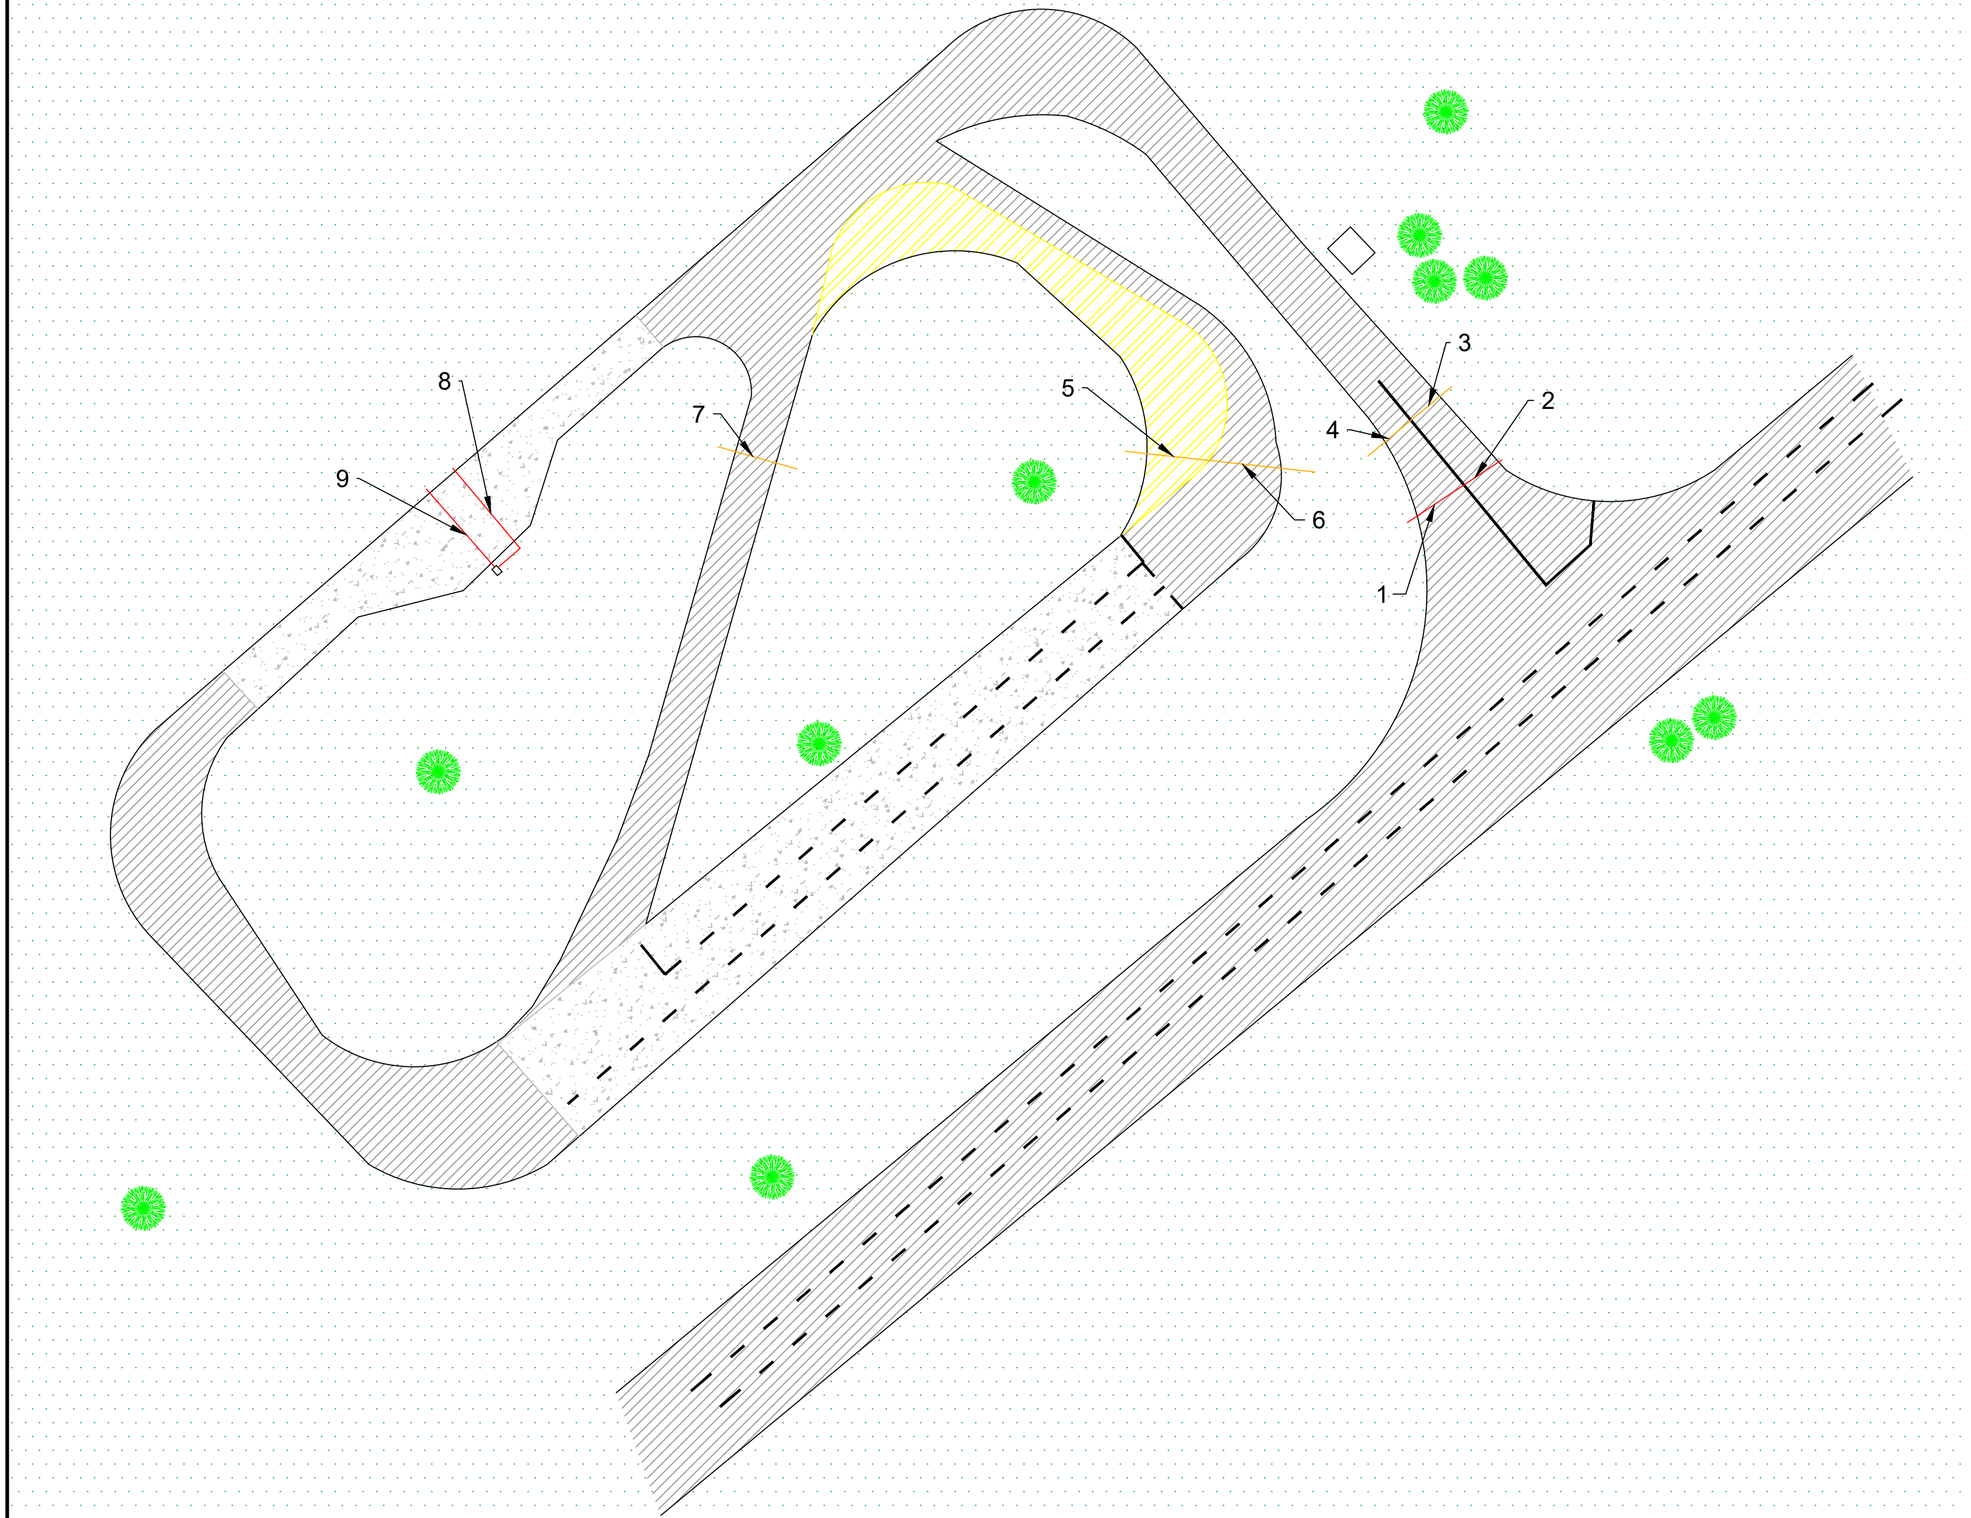


SETTING OUT COORDINATES
WGS84
ELEVATIONS: TOP-OF-FINAL

POINT	Y COORD	X COORD	ELEVATION
1	-161292.520	2866930.290	0.90
2	-161296.637	2866927.723	0.80
3	-161291.547	2866919.109	0.50
4	-161287.469	2866922.486	0.60
5	-161262.853	2866924.569	1.20
6	-161273.089	2866925.719	1.50
7	-161213.240	2866924.453	0.50
8	-161183.252	2866932.138	1.70
9	-161180.096	2866934.108	0.40

LEGEND:

	WATER
	ELECTRICAL
	UNKNOWN
	FIBRE
	GAS LINE
	STORM WATER
	CONCRETE
	GRASS AREA
	SAND AREA
	ASPHALT AREA

CONSULTANT:

THIS DRAWING		APPROVED:
PREPARED BY:	SIGN	CONSULTING ENGINEER
CHECKED BY:	SIGN	SIGN
REVIEWED BY:	SIGN	DATE

No.	DATE	REVISION DETAIL	CHECKED	APPROV.
0				-

CLIENT:

HEAD OFFICE
48 Tambotie Avenue
Val De Grace
Pretoria, 0184
Tel: (012) 844 8000

SANRAL
SOUTH AFRICAN NATIONAL ROADS AGENCY SOC LTD

NORTHERN REGION
38 Ida Street
Menlo Park Pretoria
0081
Tel: (012) 426 6200
Fax: (012) 348 0883

APPROVED:
CLIENT MANAGEMENT
SIGN
DATE

DRAWING DESCRIPTION:
SPECIAL MAINTENANCE OF THE MBOMBELA GROUP OF TRAFFIC CONTROL CENTRES (TCC) AND LAYBYS ON NATIONAL ROUTES N4, R38, R5701

TENDER No.:

PROJECT:
N.004-080-2019/1

DRG No.: **KLIP008/ROAD/04**
REV No.:
SHEET 4 OF 4
PROJECT No.:
DATE: 2024/07/30
SCALE: N.T.S
SCALE H: N.T.S
SCALE V: N.T.S