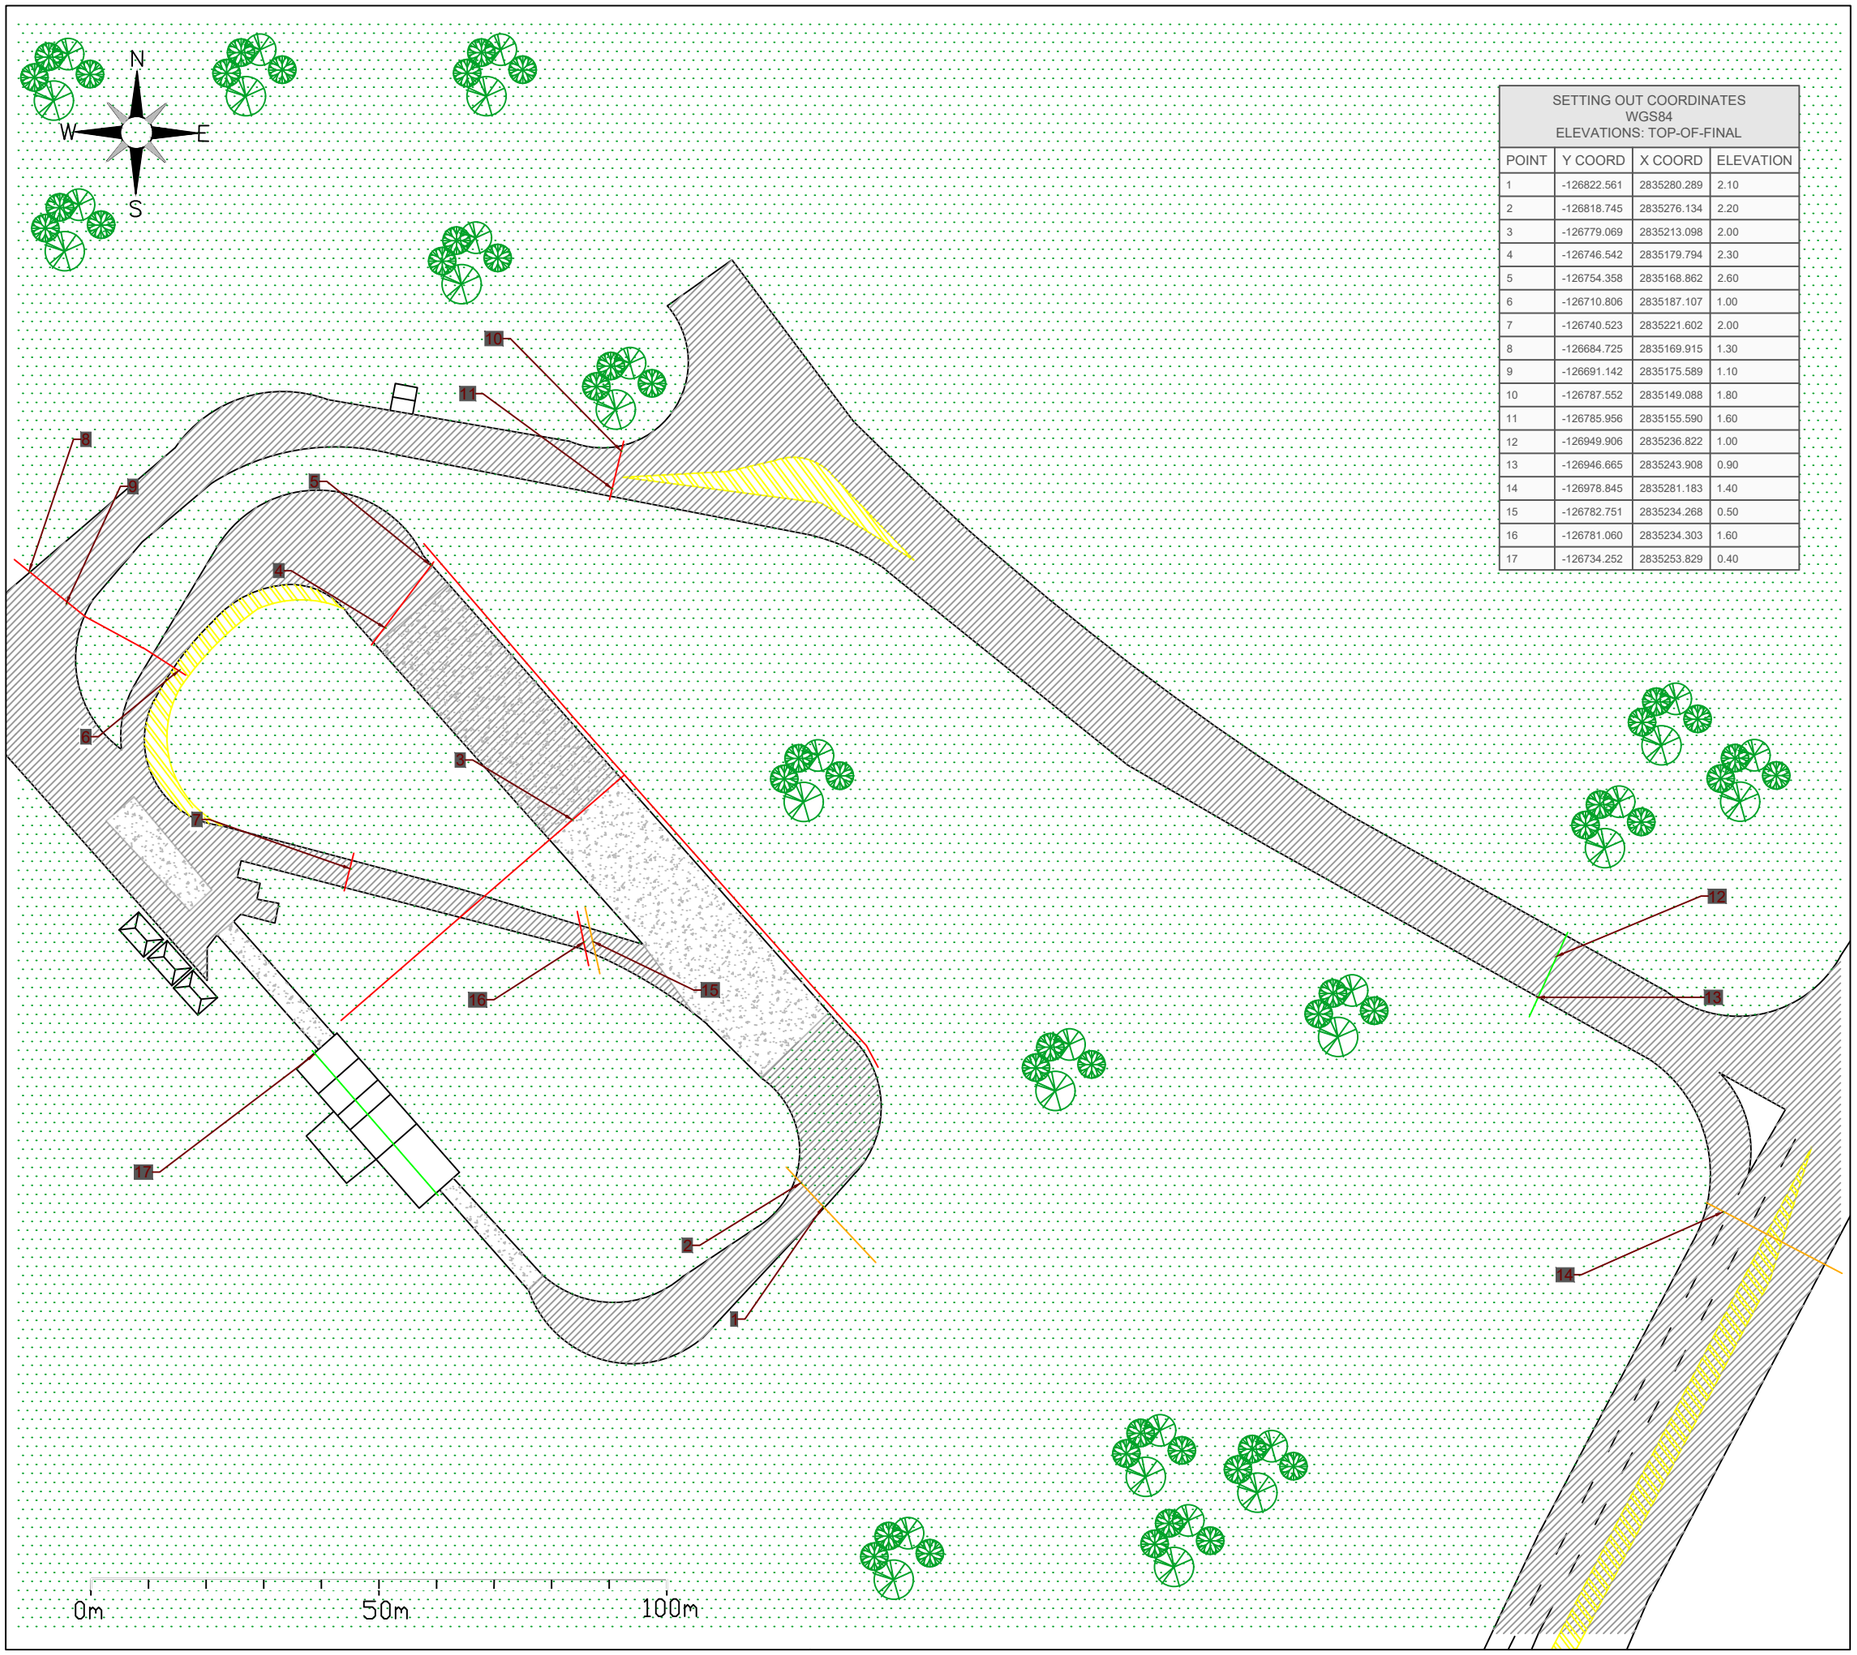



SETTING OUT COORDINATES
WGS84
ELEVATIONS: TOP-OF-FINAL

| POINT | Y COORD | X COORD | ELEVATION |
|---|---|---|---|
| 1 | -126822.561 | 2835280.289 | 2.10 |
| 2 | -126818.745 | 2835276.134 | 2.20 |
| 3 | -126779.069 | 2835213.098 | 2.00 |
| 4 | -126746.542 | 2835179.794 | 2.30 |
| 5 | -126754.358 | 2835168.862 | 2.60 |
| 6 | -126710.806 | 2835187.107 | 1.00 |
| 7 | -126740.523 | 2835221.602 | 2.00 |
| 8 | -126684.725 | 2835169.915 | 1.30 |
| 9 | -126691.142 | 2835175.589 | 1.10 |
| 10 | -126787.552 | 2835149.088 | 1.80 |
| 11 | -126785.956 | 2835155.590 | 1.60 |
| 12 | -126949.906 | 2835236.822 | 1.00 |
| 13 | -126946.665 | 2835243.908 | 0.90 |
| 14 | -126978.845 | 2835281.183 | 1.40 |
| 15 | -126782.751 | 2835234.268 | 0.50 |
| 16 | -126781.060 | 2835234.303 | 1.60 |
| 17 | -126734.252 | 2835253.829 | 0.40 |

| REV. | DESCRIPTION | DATE | BY |
|---|---|---|---|
| - | - | 00/00/00 | - |
| - | - | 00/00/00 | - |
| - | - | 00/00/00 | - |
| - | - | 00/00/00 | - |

## LEGEND:

| | |
|---|---|
| | WATER |
| | ELECTRICAL |
| | UNKNOWN |
| | FIBRE |
| | GAS LINE |
| | STORM WATER |
| | CONCRETE |
| | GRASS AREA |
| | SAND AREA |
| | ASPHALT |

SANRAL
SOUTH AFRICAN NATIONAL ROADS AGENCY SOC LTD

PROJECT:
**N.004-080-2019/1**

DRAWING:
KNOWN SERVICES

| DATE: | DRAWN: |
|---|---|
| **19 JULY 2023** | |
| SCALE: **N.T.S** / REV: **A** | **D.FISHER** |
| SHEET: 1 OF 4 | CAD REF: **SVT-A** |

## DESCRIPTION

SPECIAL MAINTENANCE OF THE MBOMBELA GROUP OF TRAFFIC CONTROL CENTRES (TCC) AND LAYBYS ON NATIONAL ROUTES N4, R38, R5701