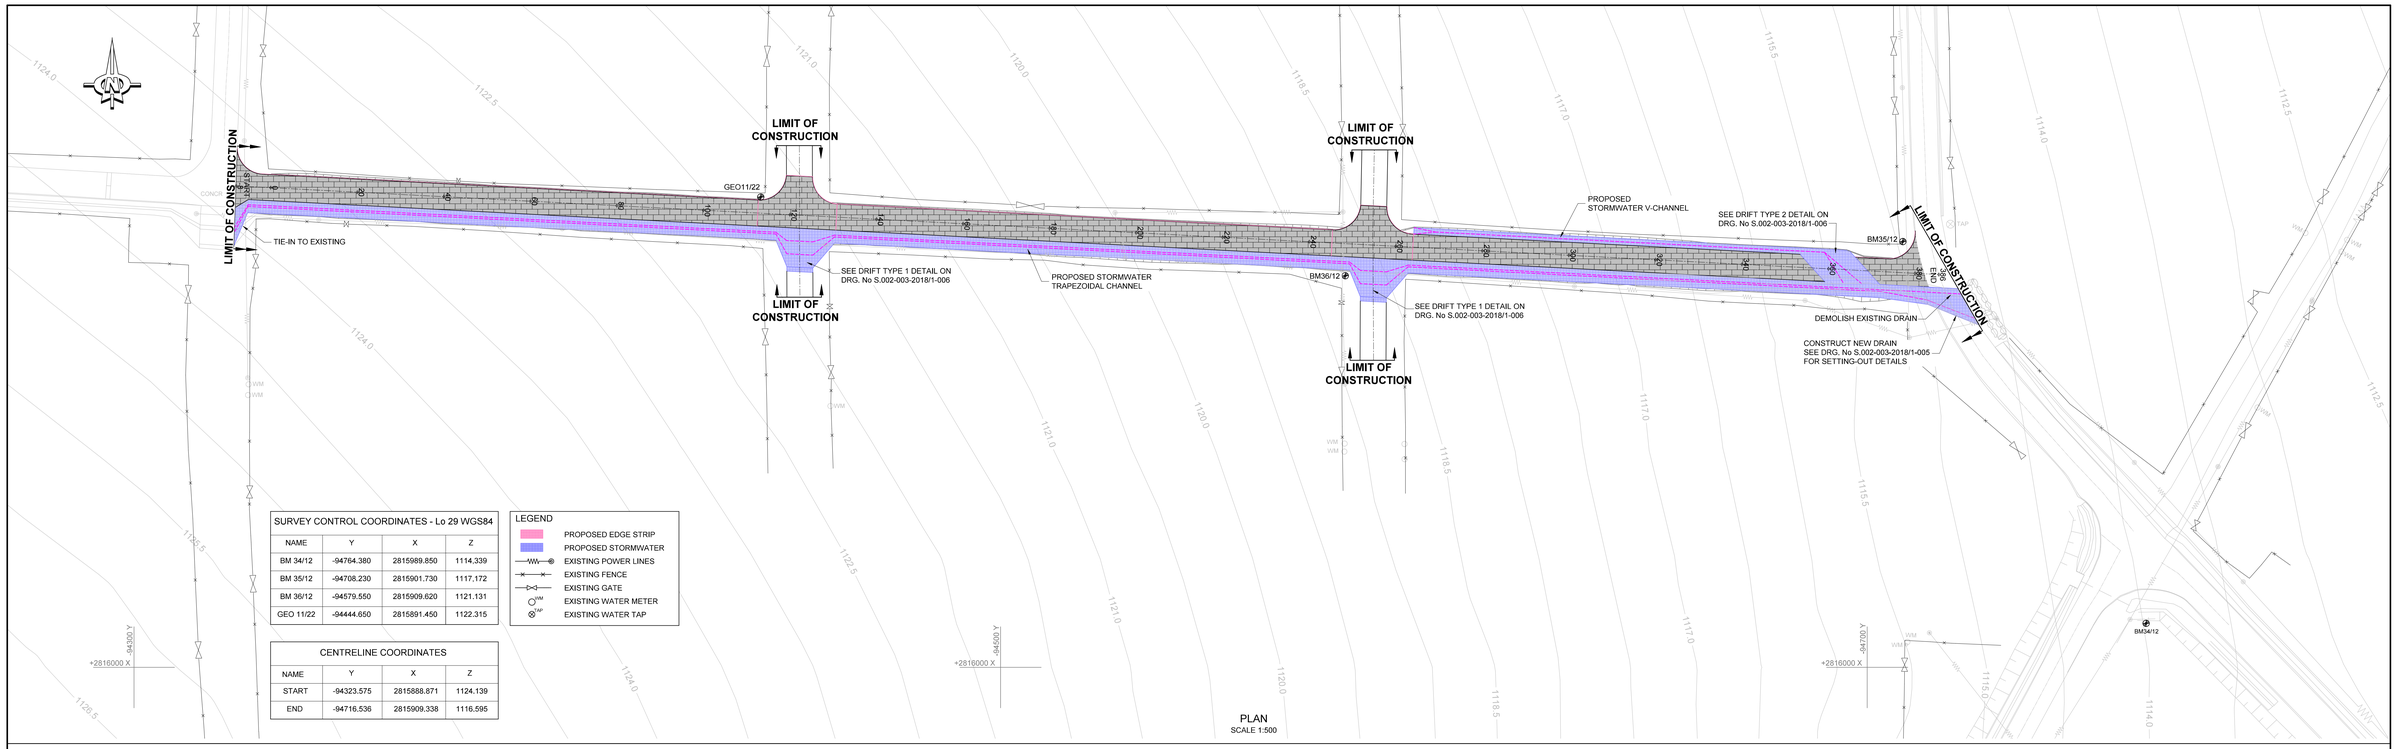


PLAN
SCALE 1:500

SURVEY CONTROL COORDINATES - Lo 29 WGS84			
NAME	Y	X	Z
BM 34/12	-94764.380	2815989.850	1114.339
BM 35/12	-94708.230	2815901.730	1117.172
BM 36/12	-94579.550	2815909.620	1121.131
GEO 11/22	-94444.650	2815891.450	1122.315

CENTRELINE COORDINATES			
NAME	Y	X	Z
START	-94323.575	2815888.871	1124.139
END	-94716.536	2815909.338	1116.595

LEGEND
- PROPOSED EDGE STRIP
- PROPOSED STORMWATER
- EXISTING POWER LINES
- EXISTING FENCE
- EXISTING GATE
- EXISTING WATER METER
- EXISTING WATER TAP

Longsection for -8 to 385

CONSULTANT

TECHNICAL EXCELLENCE ACADEMY (TEA)

No.	DATE	REVISION	CONSULT. ENG.
V1		ORIGINAL VERSION	

DESIGNED BY	
NAME	N Ndinisa
Prof. Reg. No.	
CHECKED BY	
NAME	A Juba
Prof. Reg. No.	
DRAWN BY	
NAME	J Shaw

CONSULTANT APPROVAL

Name : A Van Gruting
Prof. Reg. No. :
Date :

HEAD OFFICE
48 Tambotie Avenue
Val de Grace
Pretoria
0184

PO Box 415
Pretoria 0001
South Africa

Tel: (012) 844 8000

SANRAL
SOUTH AFRICAN NATIONAL ROADS AGENCY SOC LTD
Reg No. 1998/009884/30
BUILDING SOUTH AFRICA THROUGH BETTER ROADS

SOUTHERN REGION
20 Shoreward Drive
Bay West
PORT ELIZABETH
6025

P O Box 24210
Bay West
PORT ELIZABETH
6034

Tel: (041) 398 3205

ACCEPTANCE

THIS ACCEPTANCE IS FOR PROCEDURAL AND ADMINISTRATIVE REVIEW PURPOSES ONLY AND DOES NOT ATTRACT LEGAL LIABILITY OR LIABILITY OF ANY KIND FROM WHATSOEVER CAUSE OR HOWEVER ARISING

for the SA NATIONAL ROADS AGENCY SOC LTD.
Date:

COMMUNITY AND SMALL CONTRACTOR TRAINING AND DEVELOPMENT ON MADIDI SERVICE ROADS

PHASE 1
LAYOUT PLAN AND LONGITUDINAL SECTION

SCALE 1:500 | SHEET 1 OF 1

PROJECT NUMBER	S.002-003-2018/1	
DRAWING LOCATION DATA	START	END
ROUTE	MADIDI	MADIDI
SECTION		
DRAWING m DISTANCE	CHAINAGE -8	CHAINAGE 385
DRAWING TYPE		
BRIDGE/STRUCTURE No.		
CONSULTANT DRAWING No.	S.002-003-2018/1-003	VER
SANRAL DOCUMENT #	22004231	