



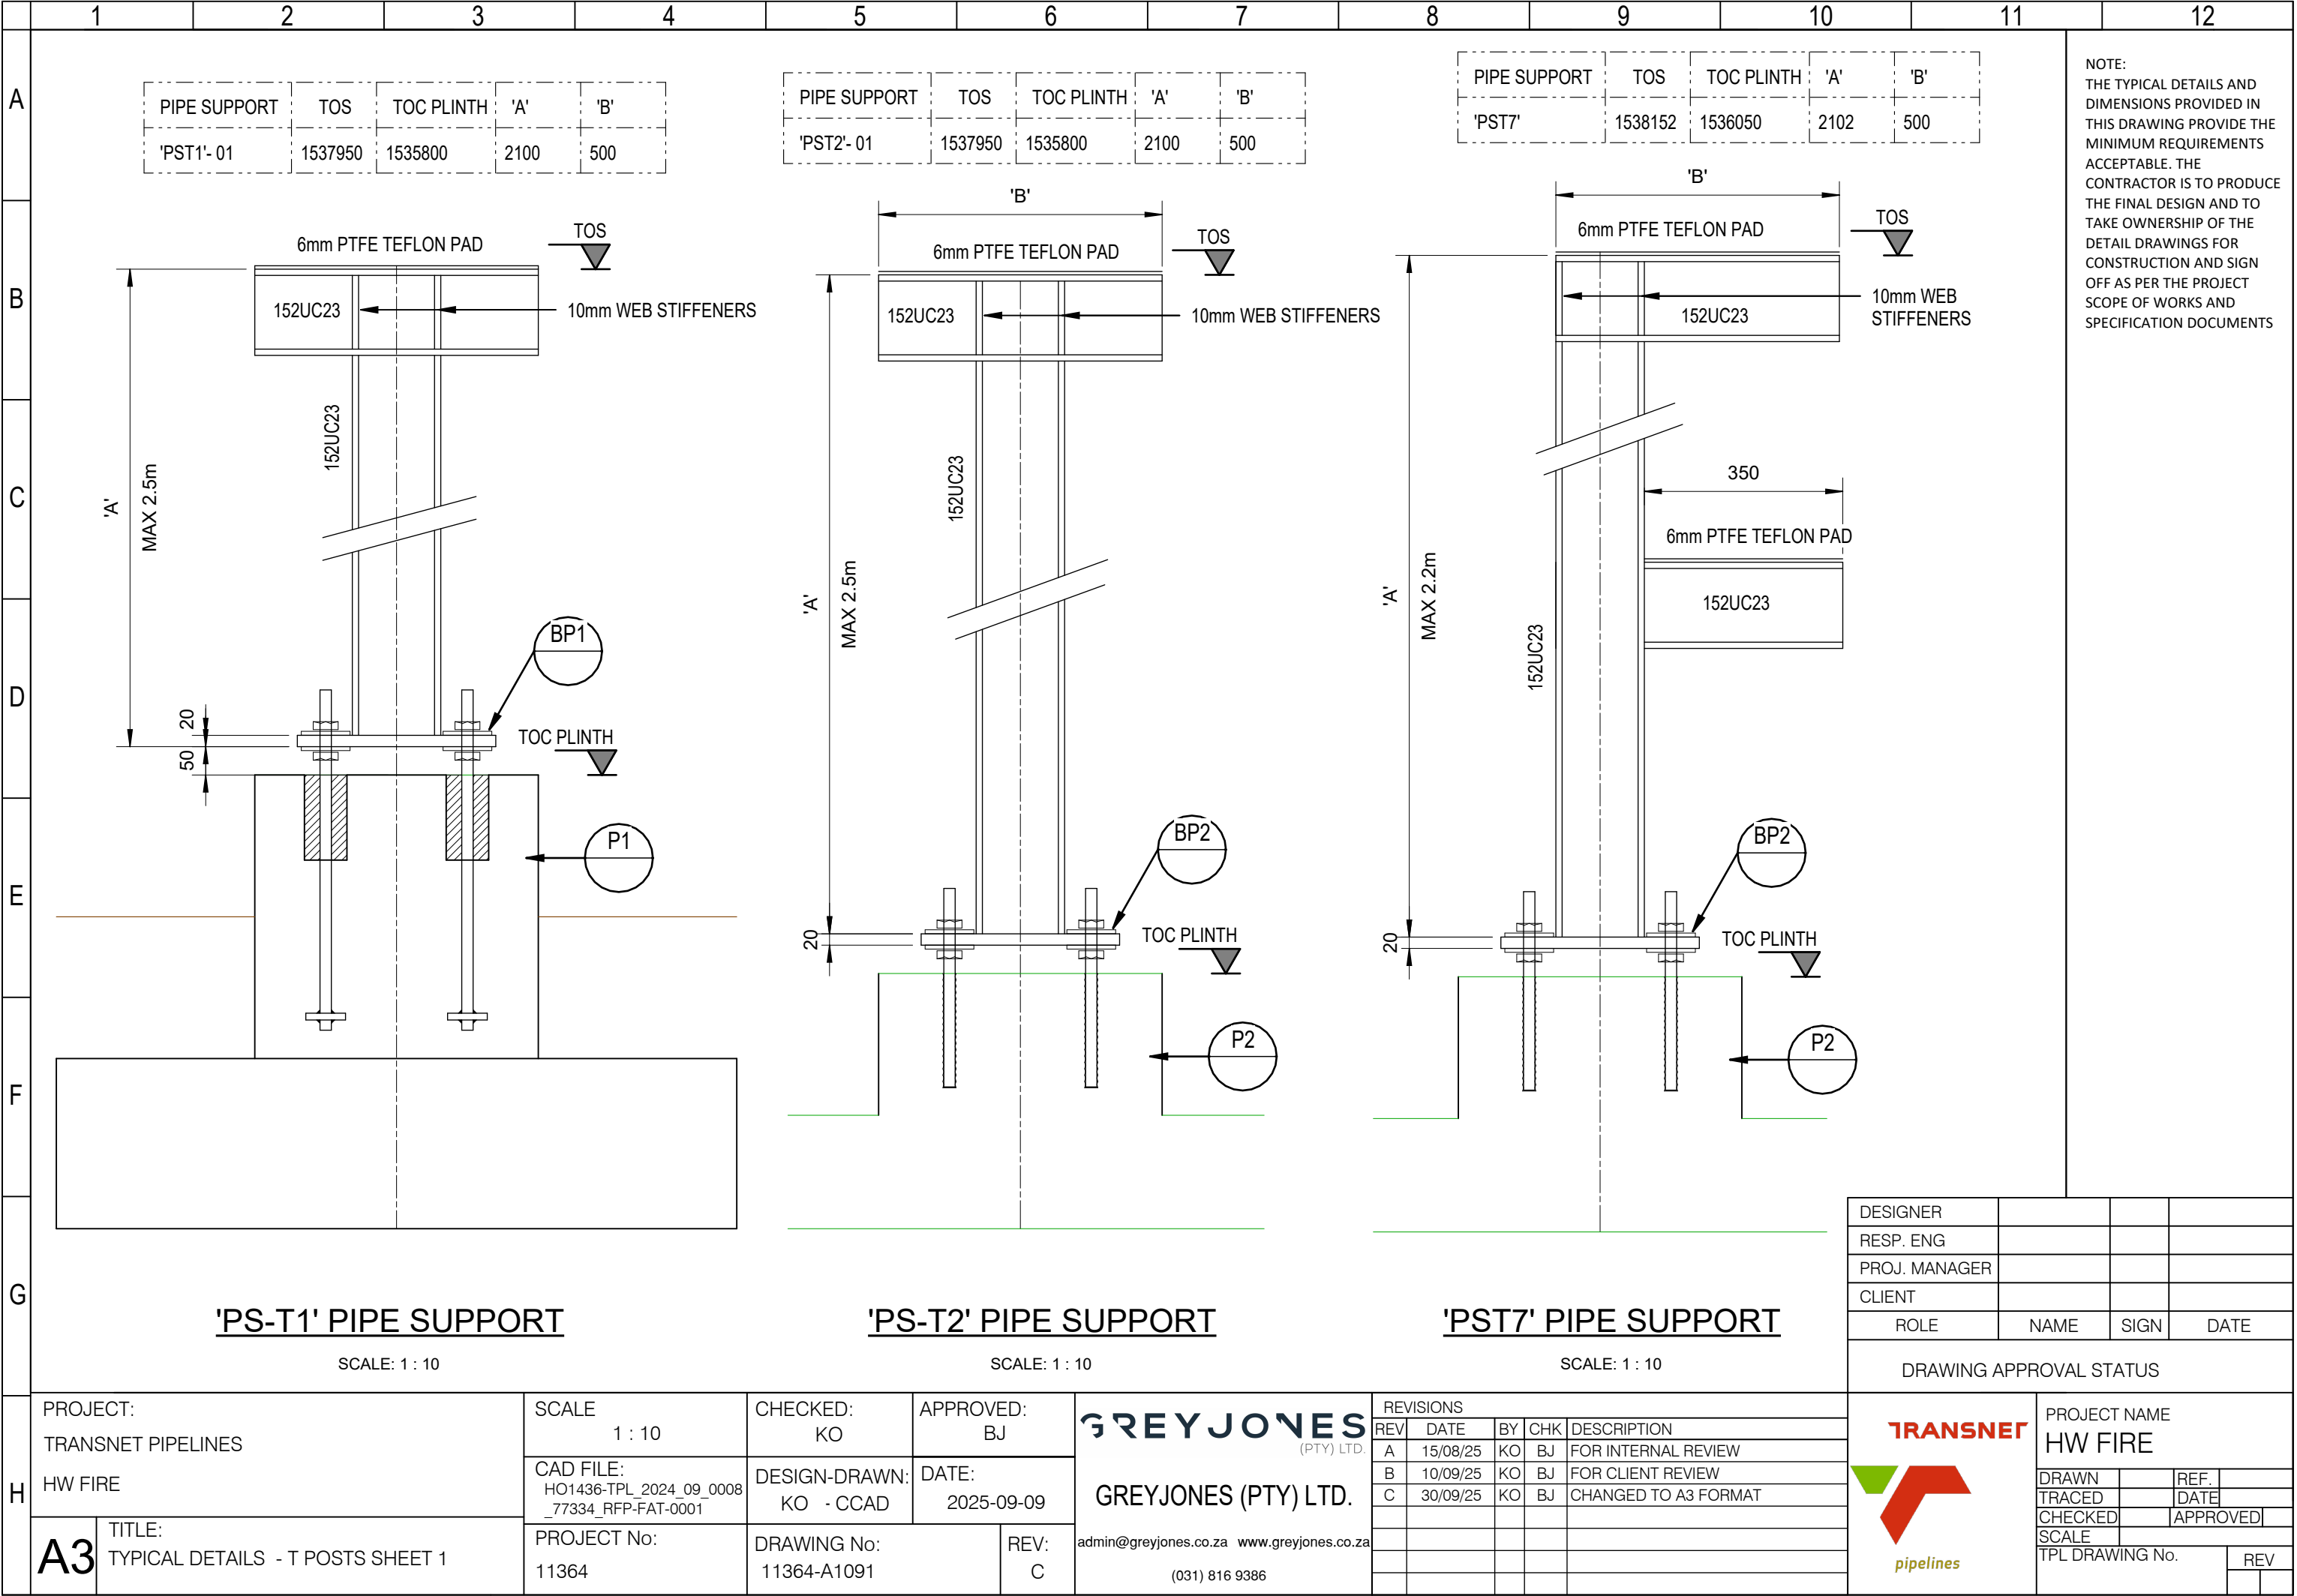

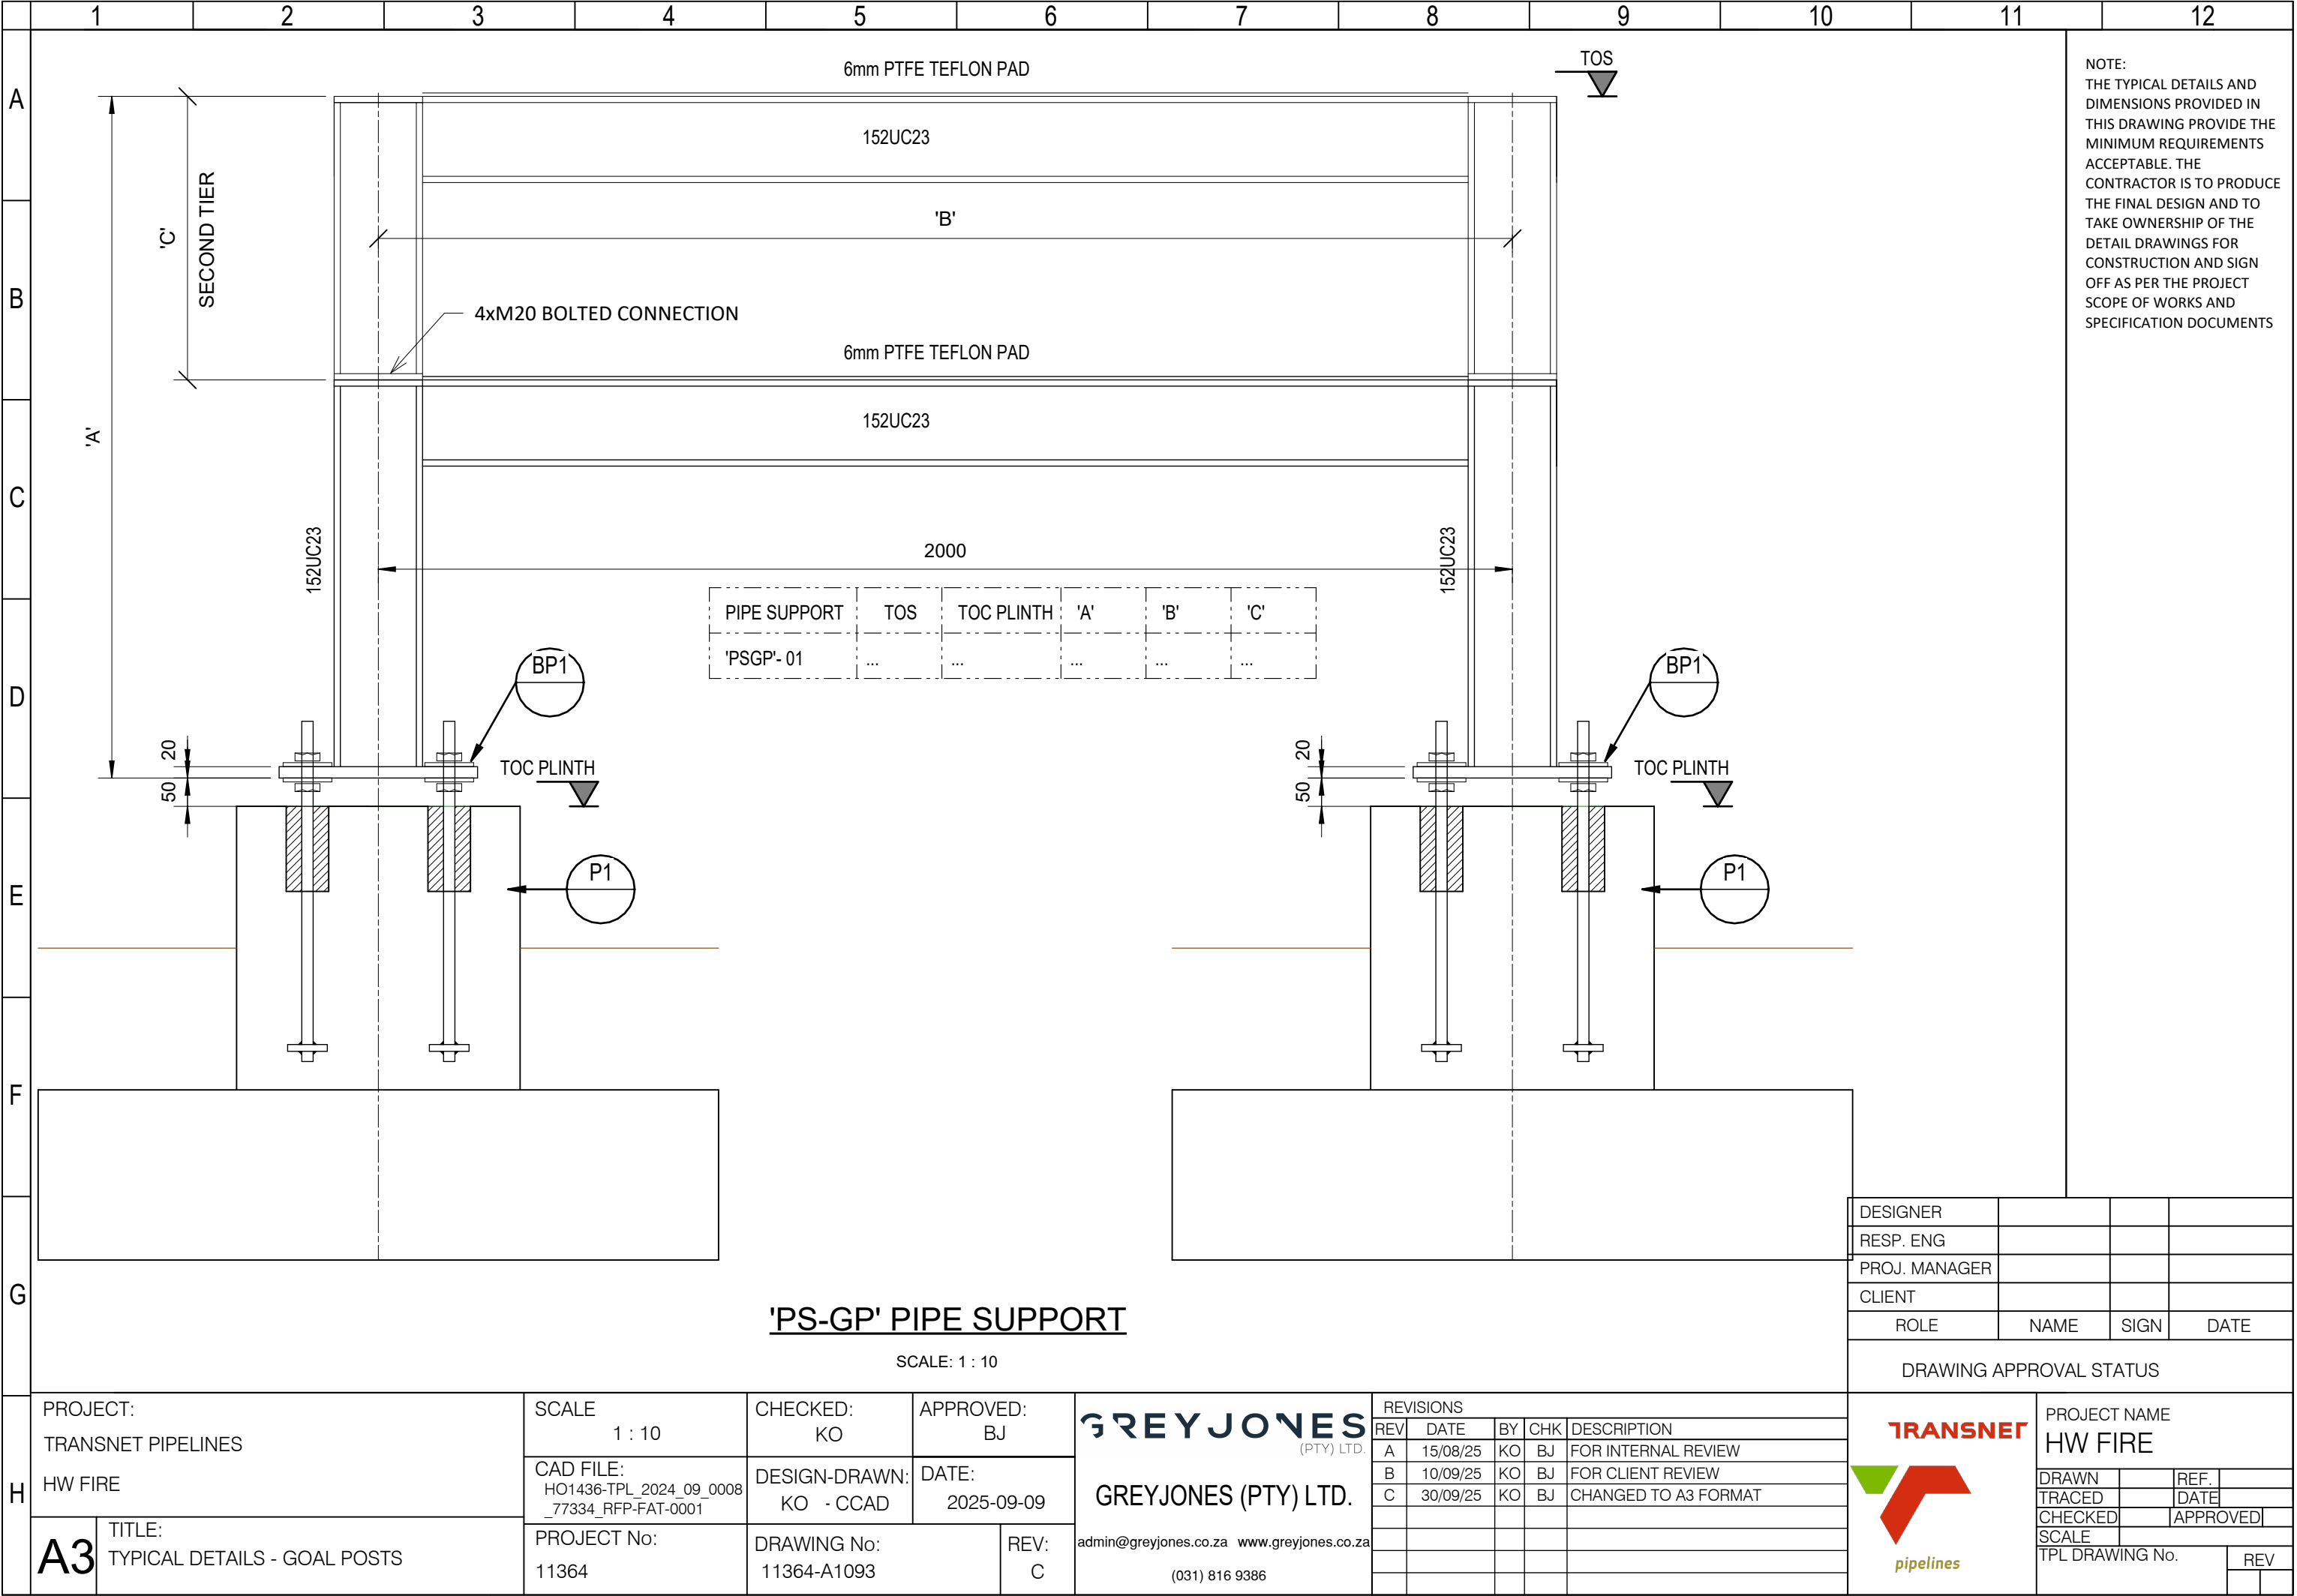

NOTE:
THE TYPICAL DETAILS AND
DIMENSIONS PROVIDED IN
THIS DRAWING PROVIDE THE
MINIMUM REQUIREMENTS
ACCEPTABLE. THE
CONTRACTOR IS TO PRODUCE
THE FINAL DESIGN AND TO
TAKE OWNERSHIP OF THE
DETAIL DRAWINGS FOR
CONSTRUCTION AND SIGN
OFF AS PER THE PROJECT
SCOPE OF WORKS AND
SPECIFICATION DOCUMENTS


'PS-GP' PIPE SUPPORT


SCALE: 1 : 10

DESIGNER			
RESP. ENG			
PROJ. MANAGER			
CLIENT			
ROLE	NAME	SIGN	DATE


DRAWING APPROVAL STATUS

H	PROJECT: TRANSNET PIPELINES		SCALE 1 : 10	CHECKED: KO	APPROVED: BJ	GREY JONES (PTY) LTD. GREYJONES (PTY) LTD. admin@greyjones.co.za www.greyjones.co.za (031) 816 9386	REVISIONS					TRANSNET  pipelines	PROJECT NAME HW FIRE			
	HW FIRE		CAD FILE: HO1436-TPL_2024_09_0008 _77334_RFP-FAT-0001	DESIGN-DRAWN: KO - CCAD	DATE: 2025-09-09		REV	DATE	BY	CHK	DESCRIPTION		DRAWN		REF.	
	A3	TITLE: TYPICAL DETAILS - GOAL POSTS	PROJECT No: 11364	DRAWING No: 11364-A1093	REV: C		A	15/08/25	KO	BJ	FOR INTERNAL REVIEW		TRACED		DATE	
							B	10/09/25	KO	BJ	FOR CLIENT REVIEW		CHECKED		APPROVED	
							C	30/09/25	KO	BJ	CHANGED TO A3 FORMAT		SCALE			
										TPL DRAWING No.		REV				

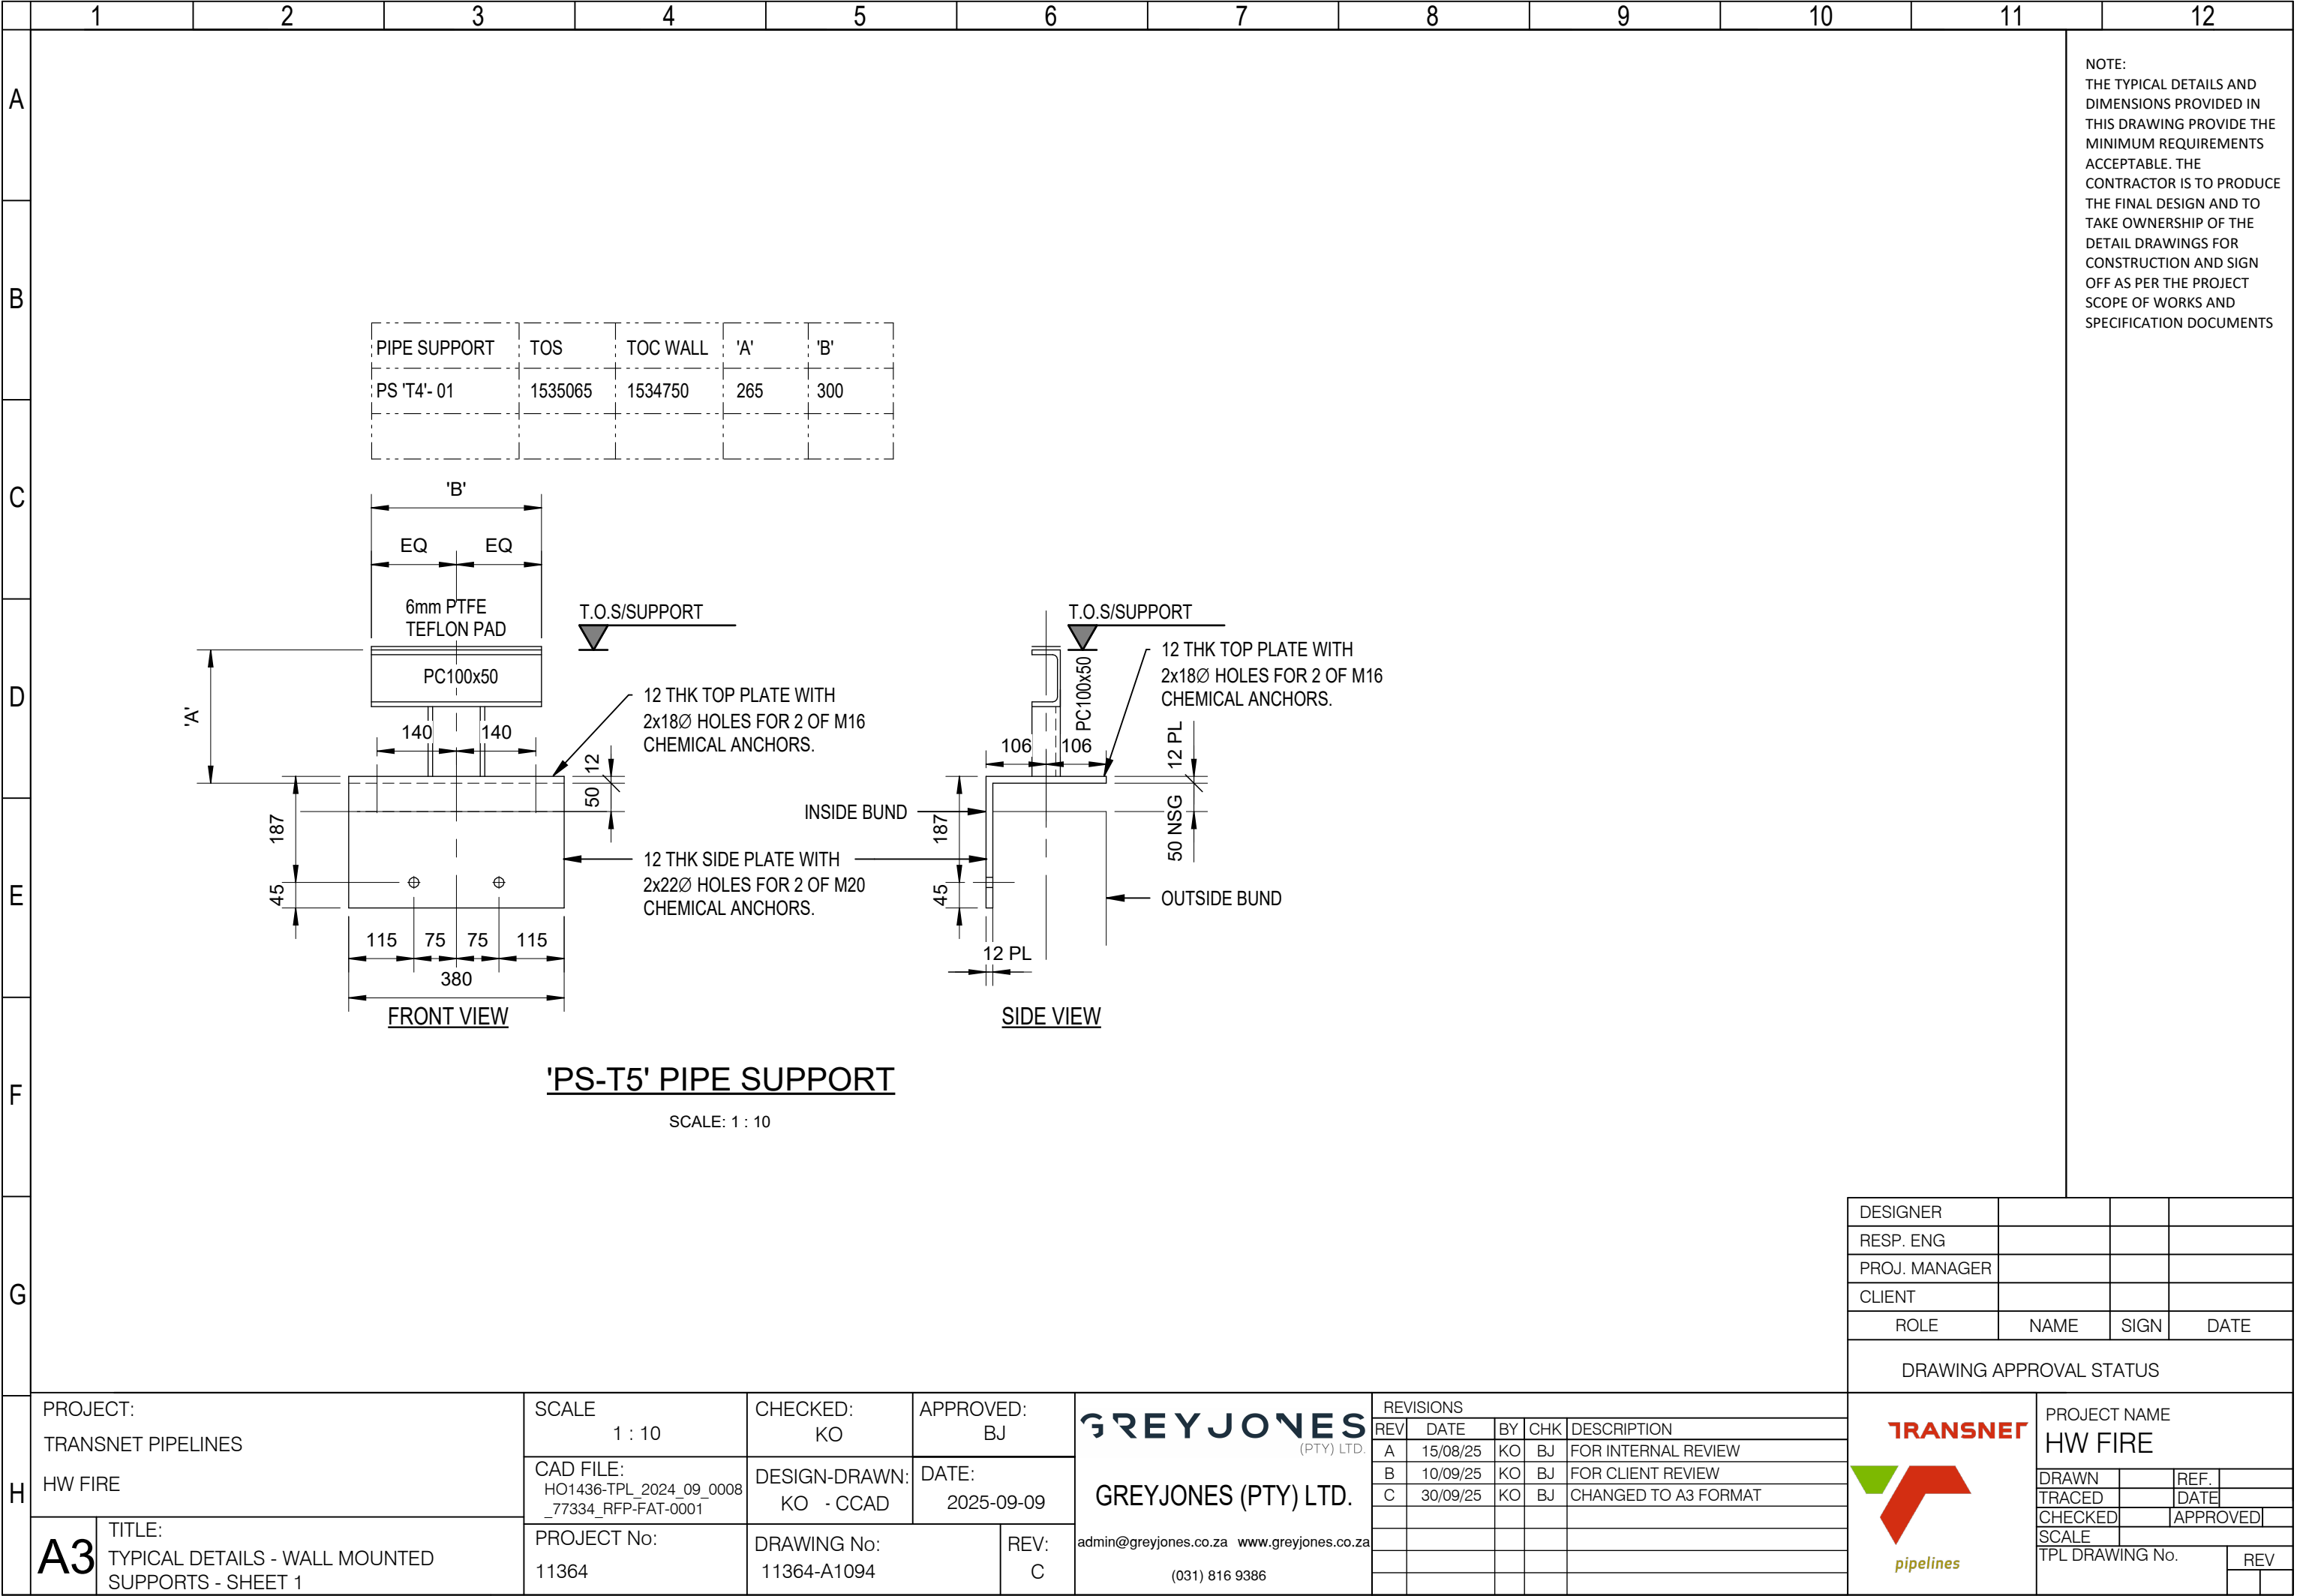

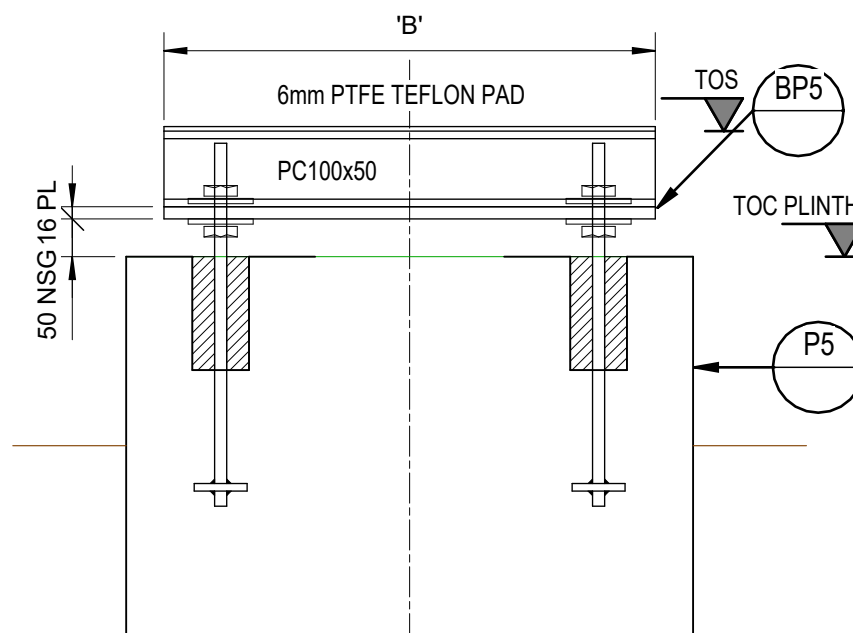

SCALE: 1 : 10

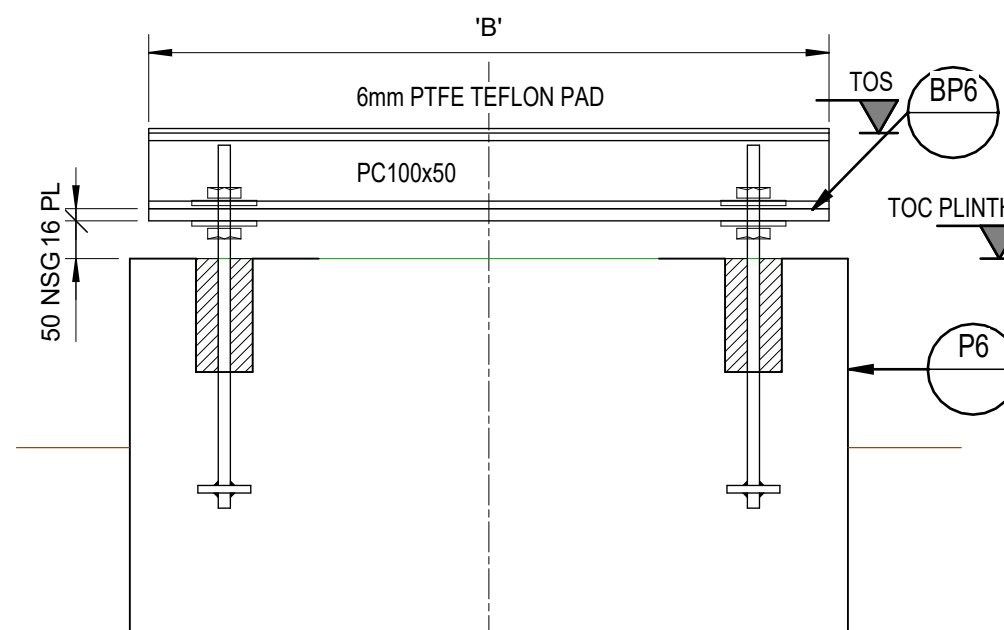


SCALE: 1 : 10

NOTE:
THE TYPICAL DETAILS AND DIMENSIONS PROVIDED IN THIS DRAWING PROVIDE THE MINIMUM REQUIREMENTS ACCEPTABLE. THE CONTRACTOR IS TO PRODUCE THE FINAL DESIGN AND TO TAKE OWNERSHIP OF THE DETAIL DRAWINGS FOR CONSTRUCTION AND SIGN OFF AS PER THE PROJECT SCOPE OF WORKS AND SPECIFICATION DOCUMENTS

DESIGNER			
RESP. ENG			
PROJ. MANAGER			
CLIENT			
ROLE	NAME	SIGN	DATE
DRAWING APPROVAL STATUS			



 TRANSNET <i>pipelines</i>	PROJECT NAME		
	HW FIRE		
	DRAWN		REF.
	TRACED		DATE
	CHECKED		APPROVED
	SCALE		
	TPL DRAWING No.		REV

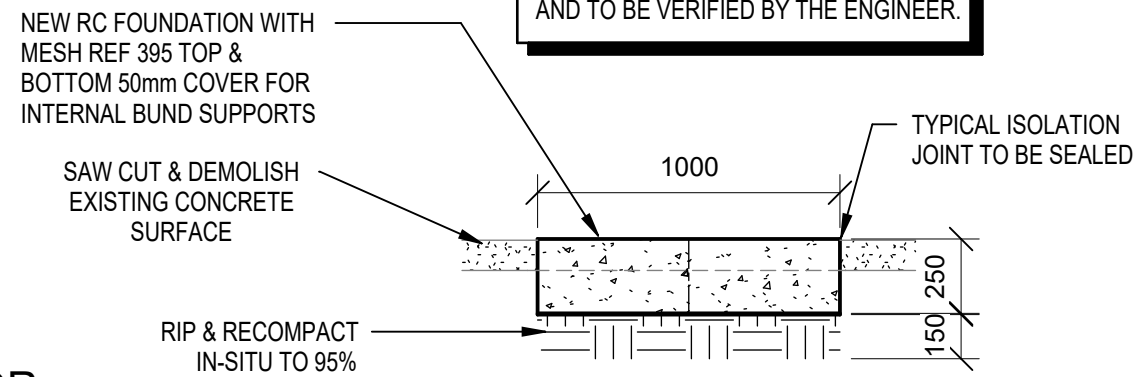

NOTE:
THE TYPICAL DETAILS AND DIMENSIONS PROVIDED IN THIS DRAWING PROVIDE THE MINIMUM REQUIREMENTS ACCEPTABLE. THE CONTRACTOR IS TO PRODUCE THE FINAL DESIGN AND TO TAKE OWNERSHIP OF THE DETAIL DRAWINGS FOR CONSTRUCTION AND SIGN OFF AS PER THE PROJECT SCOPE OF WORKS AND SPECIFICATION DOCUMENTS

TYPICAL FOUNDATION FOR BUND PIPE SUPPORT

SCALE: 1 : 25

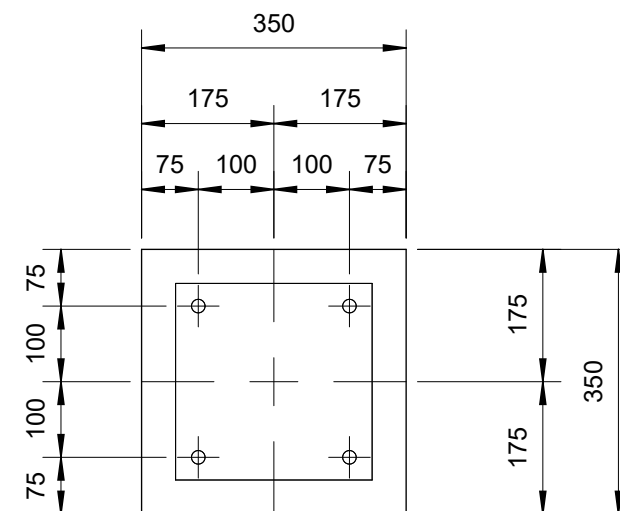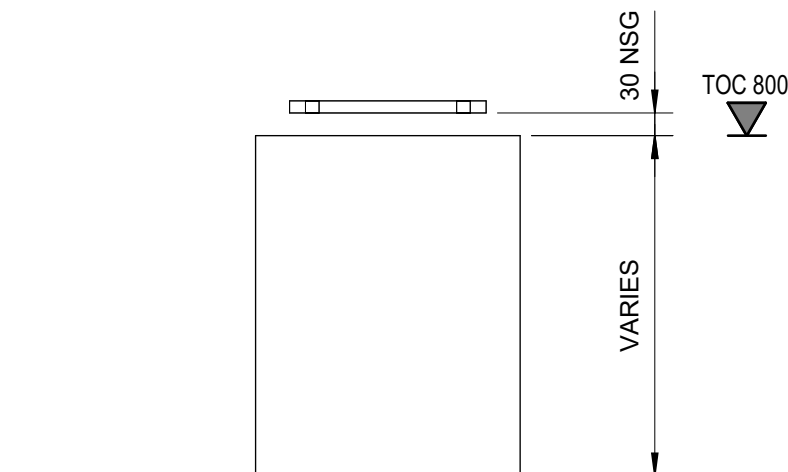


P2 - PLINTH DETAIL

SCALE: 1 : 10


DRAWING APPROVAL STATUS			
-------------------------	--	--	--

 TRANSNET <i>pipelines</i>	PROJECT NAME	
	HW FIRE	
	DRAWN	REF.
	TRACED	DATE
	CHECKED	APPROVED
	SCALE	
TPL DRAWING No.		REV


H	PROJECT: TRANSNET PIPELINES		SCALE As indicated	CHECKED: KO	APPROVED: BJ	 GREYJONES (PTY) LTD.
	HW FIRE		CAD FILE: HO1436-TPL_2024_09_0008 _77334_RFP-FAT-0001	DESIGN-DRAWN: KO - CCAD	DATE: 2025-09-09	
	A3	TITLE: TYPICAL DETAILS - PLINTHS	PROJECT No: 11364	DRAWING No: 11364-A1101	REV: C	

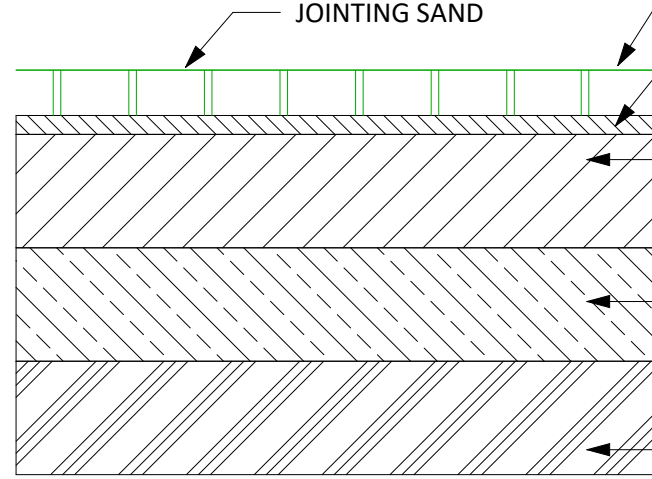


SCALE: 1 : 10

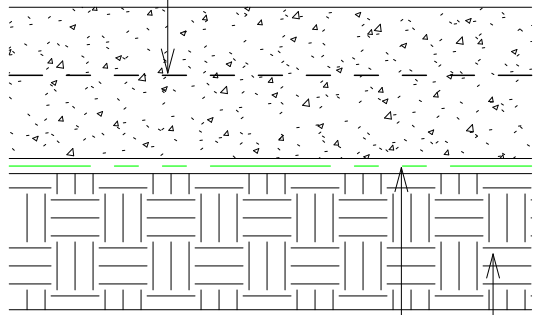

SCALE: 1 : 5

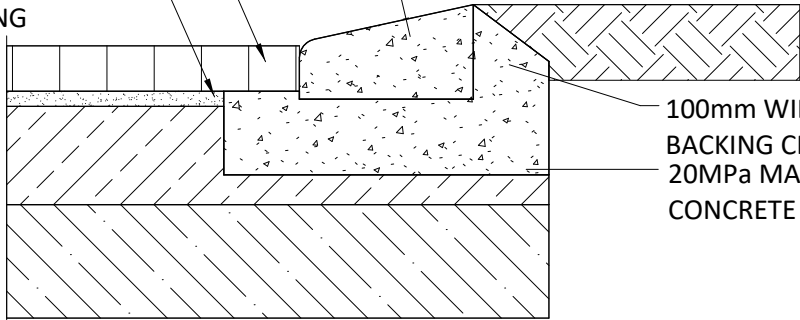

NOTE:
USE PLASTER SAND AS A
PAVING JOINT MEDIUM

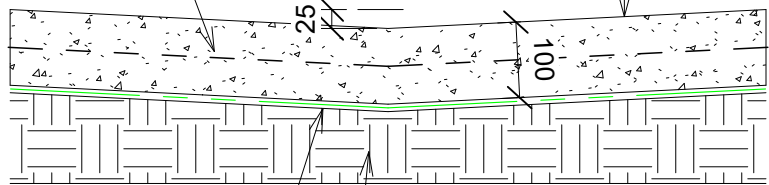

SCALE: 1 : 10

SCALE: 1 : 10

DRAWING APPROVAL STATUS




TRANSNET
pipelines

PROJECT NAME

HW FIRE

DRAWN		REF.	
TRACED		DATE	
CHECKED		APPROVED	
SCALE			
TPL DRAWING No.		REV	

PROJECT: TRANSNET PIPELINES		SCALE As indicated	CHECKED: KO	APPROVED: BJ	 GREYJONES (PTY) LTD. admin@greyjones.co.za www.greyjones.co.za (031) 816 9386
HW FIRE		CAD FILE: HO1436-TPL_2024_09_0008 _77334_RFP-FAT-0001	DESIGN-DRAWN: KO - CCAD	DATE: 2025-09-09	
A3	TITLE: TYPICAL DETAILS - LAYERWORKS	PROJECT No: 11364	DRAWING No: 11364-A1104	REV: C	

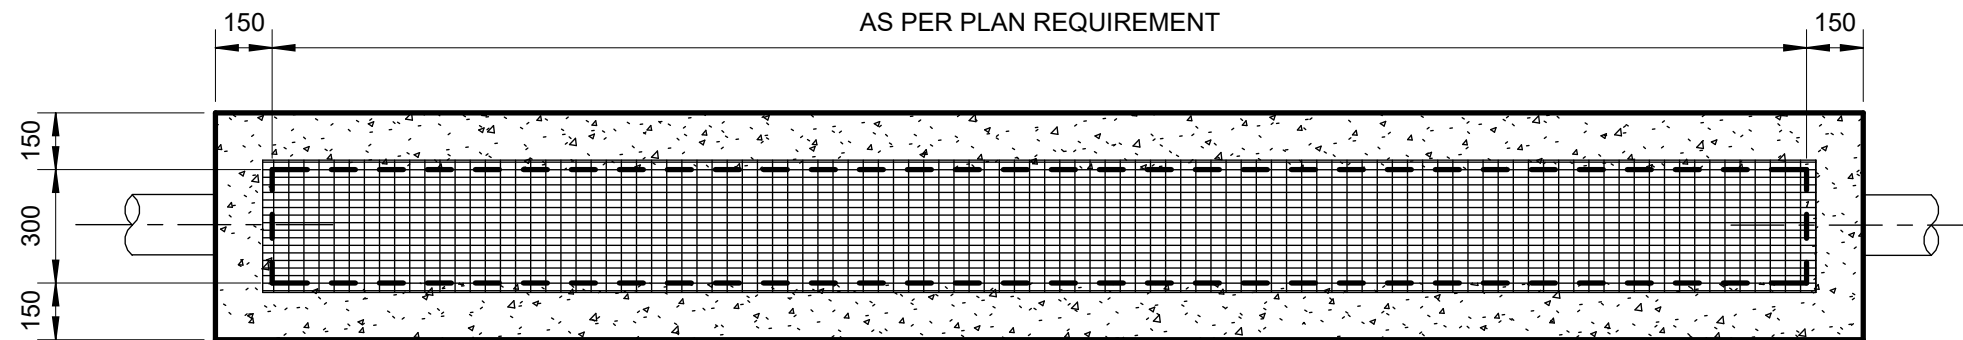


MENTIS RS40 40x4.5 HDG RECTAGRID GRATING (FULLY BANDED)
(OR SIMILARLY APPROVED)

NOTE:
THE TYPICAL DETAILS AND DIMENSIONS PROVIDED IN THIS DRAWING PROVIDE THE MINIMUM REQUIREMENTS ACCEPTABLE. THE CONTRACTOR IS TO PRODUCE THE FINAL DESIGN AND TO TAKE OWNERSHIP OF THE DETAIL DRAWINGS FOR CONSTRUCTION AND SIGN OFF AS PER THE PROJECT SCOPE OF WORKS AND SPECIFICATION DOCUMENTS

STORMWATER CUT-OFF DRAIN PLAN

SCALE: 1 : 20

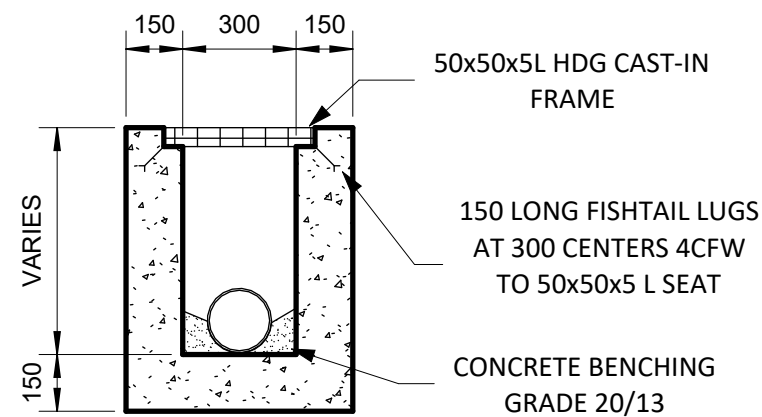

STORMWATER CUT-OFF DRAIN SECTION

SCALE: 1 : 20

DESIGNER			
RESP. ENG			
PROJ. MANAGER			
CLIENT			
ROLE	NAME	SIGN	DATE

DRAWING APPROVAL STATUS

H	PROJECT: TRANSNET PIPELINES		SCALE 1 : 20		CHECKED: KO		APPROVED: BJ		GREYJONES (PTY) LTD. GREYJONES (PTY) LTD. admin@greyjones.co.za www.greyjones.co.za (031) 816 9386	REVISIONS					TRANSNET  pipelines	PROJECT NAME HW FIRE				
	HW FIRE		CAD FILE: HO1436-TPL_2024_09_0008_77334_RFP-FAT-0001		DESIGN-DRAWN: KO - CCAD		DATE: 2025-09-09			REV	DATE	BY	CHK	DESCRIPTION		DRAWN			REF.	
										A	15/08/25	KO	BJ	FOR INTERNAL REVIEW		TRACED			DATE	
										B	10/09/25	KO	BJ	FOR CLIENT REVIEW		CHECKED			APPROVED	
										C	30/09/25	KO	BJ	CHANGED TO A3 FORMAT		SCALE				
	A3	TITLE: TYPICAL DETAILS - STORM WATER CUT OFF DRAIN		PROJECT No: 11364		DRAWING No: 11364-A1109		REV: C								TPL DRAWING No.		REV		

