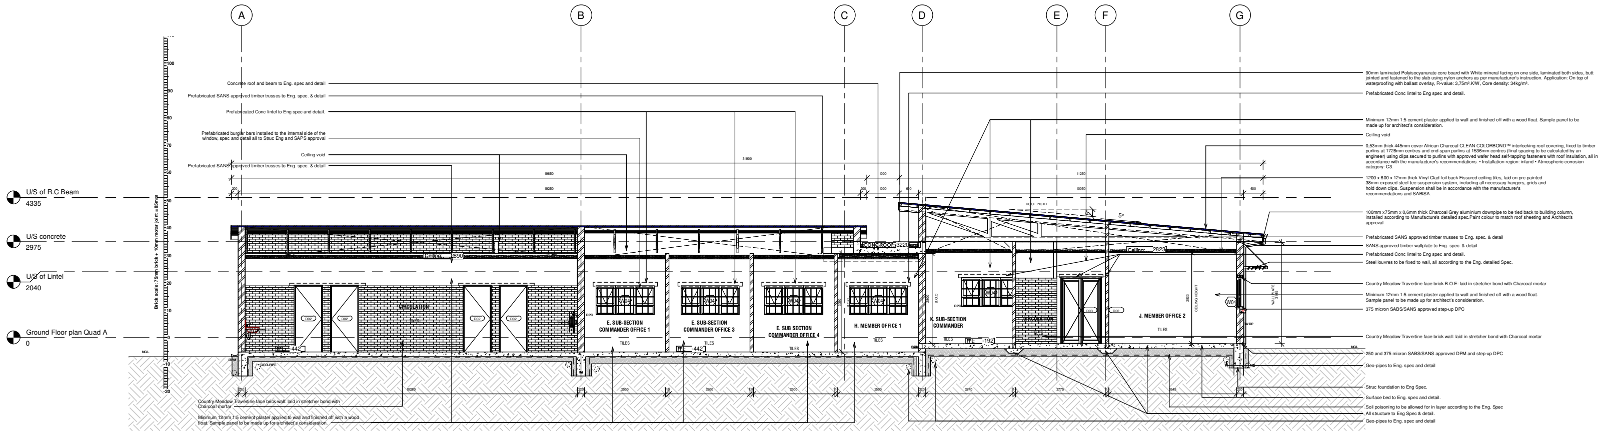

Section AA
1 : 50

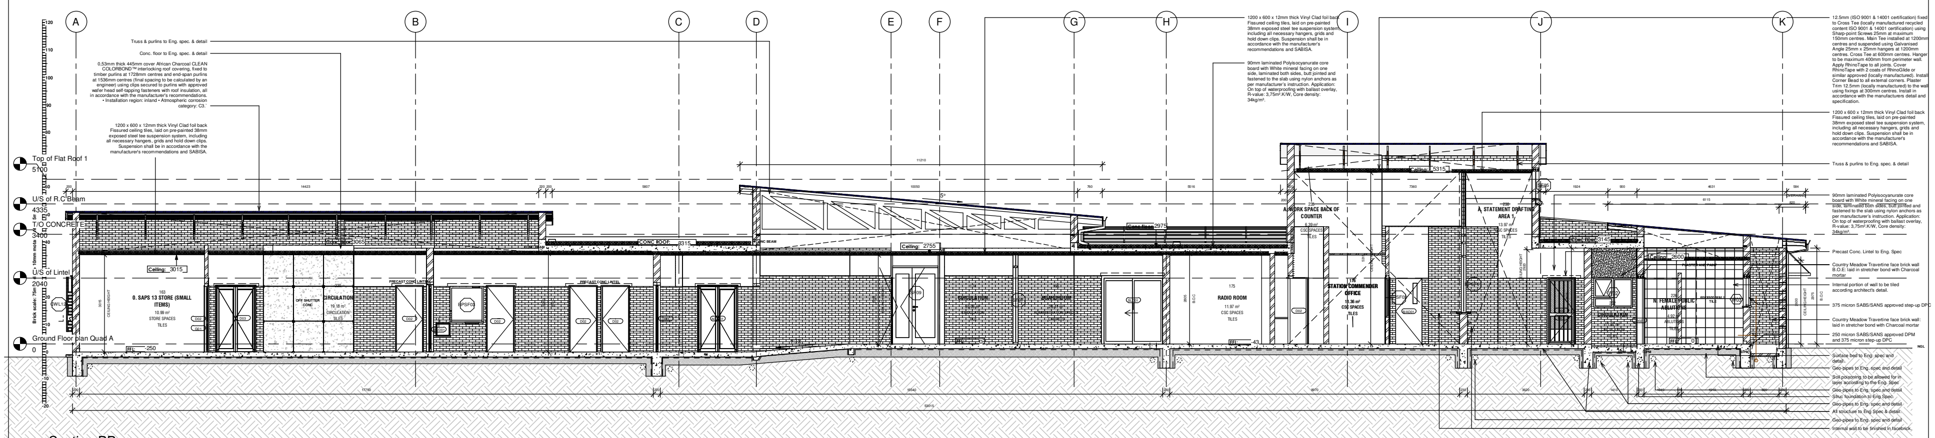

Section BB
1 : 50

D	STAGE 4.2 SUBMISSION FOR TENDER	2025 09 12
C	STAGE 4.2 SAPS SUBMISSION COMMENTS AFTER 07/22 ONLINE (MS TEAMS) MEETING	2025 07 29
B	STAGE 4.2 SUBMISSION COMMENTS	2025 04 02
A	STAGE 4.1 SUBMISSION	2024.08.23
REV	WORKS DESCRIPTION	DATE

REVISION SCHEDULE

FOR TENDER

A0

CLIENT/SERVICE:

BLOCK A,4TH FLOOR, ROOM 545
THE DIVISIONAL COMMISSIONER
SA POLICE SERVICE
117 CRESSWELL ROAD
SILVERTON
PRETORIA
0184

TEL: +27-12-845-8678

CONSULTANTS:

takgalang CONSULTING

SUITE 16C, FIRST FLOOR
HEUWELSIG OFFICE PARK
6763
SEEDCRACKER STREET
HEUWELSIG ESTATE
CENTURION

TEL: +27-12-656-8179

COPYRIGHT
THIS DRAWING IS PRIVATE PROPERTY AND MAY NOT BE COPIED OR REPRODUCED IN ANY MANNER WHATSOEVER WITHOUT THE OWNER'S WRITTEN CONSENT

DESCRIPTION
PROPOSED MARITE SAPS ON REMAINING EXTENT OF PORTION 1 OF THE FARM WATERVAL 273 KU

PROJECT NUMBER	19/1/9/1/72TB(22)	PROJECT NAME	MARITE SAPS	DRAWING NUMBER	A-300
CLIENT NAME	SAPS	DRAWING NAME	STATION BLOCK-SECTIONS	DRAWING SCALE	1 : 50
WORK STAGE	4.2	BUILDING NAME	STATION BLOCK	DRAWING REVISION	D
DRAWING AUTHOR	DW	PROJECT LEADER	KSP	DRAWING DATE	2025 09 12