0/15/3574

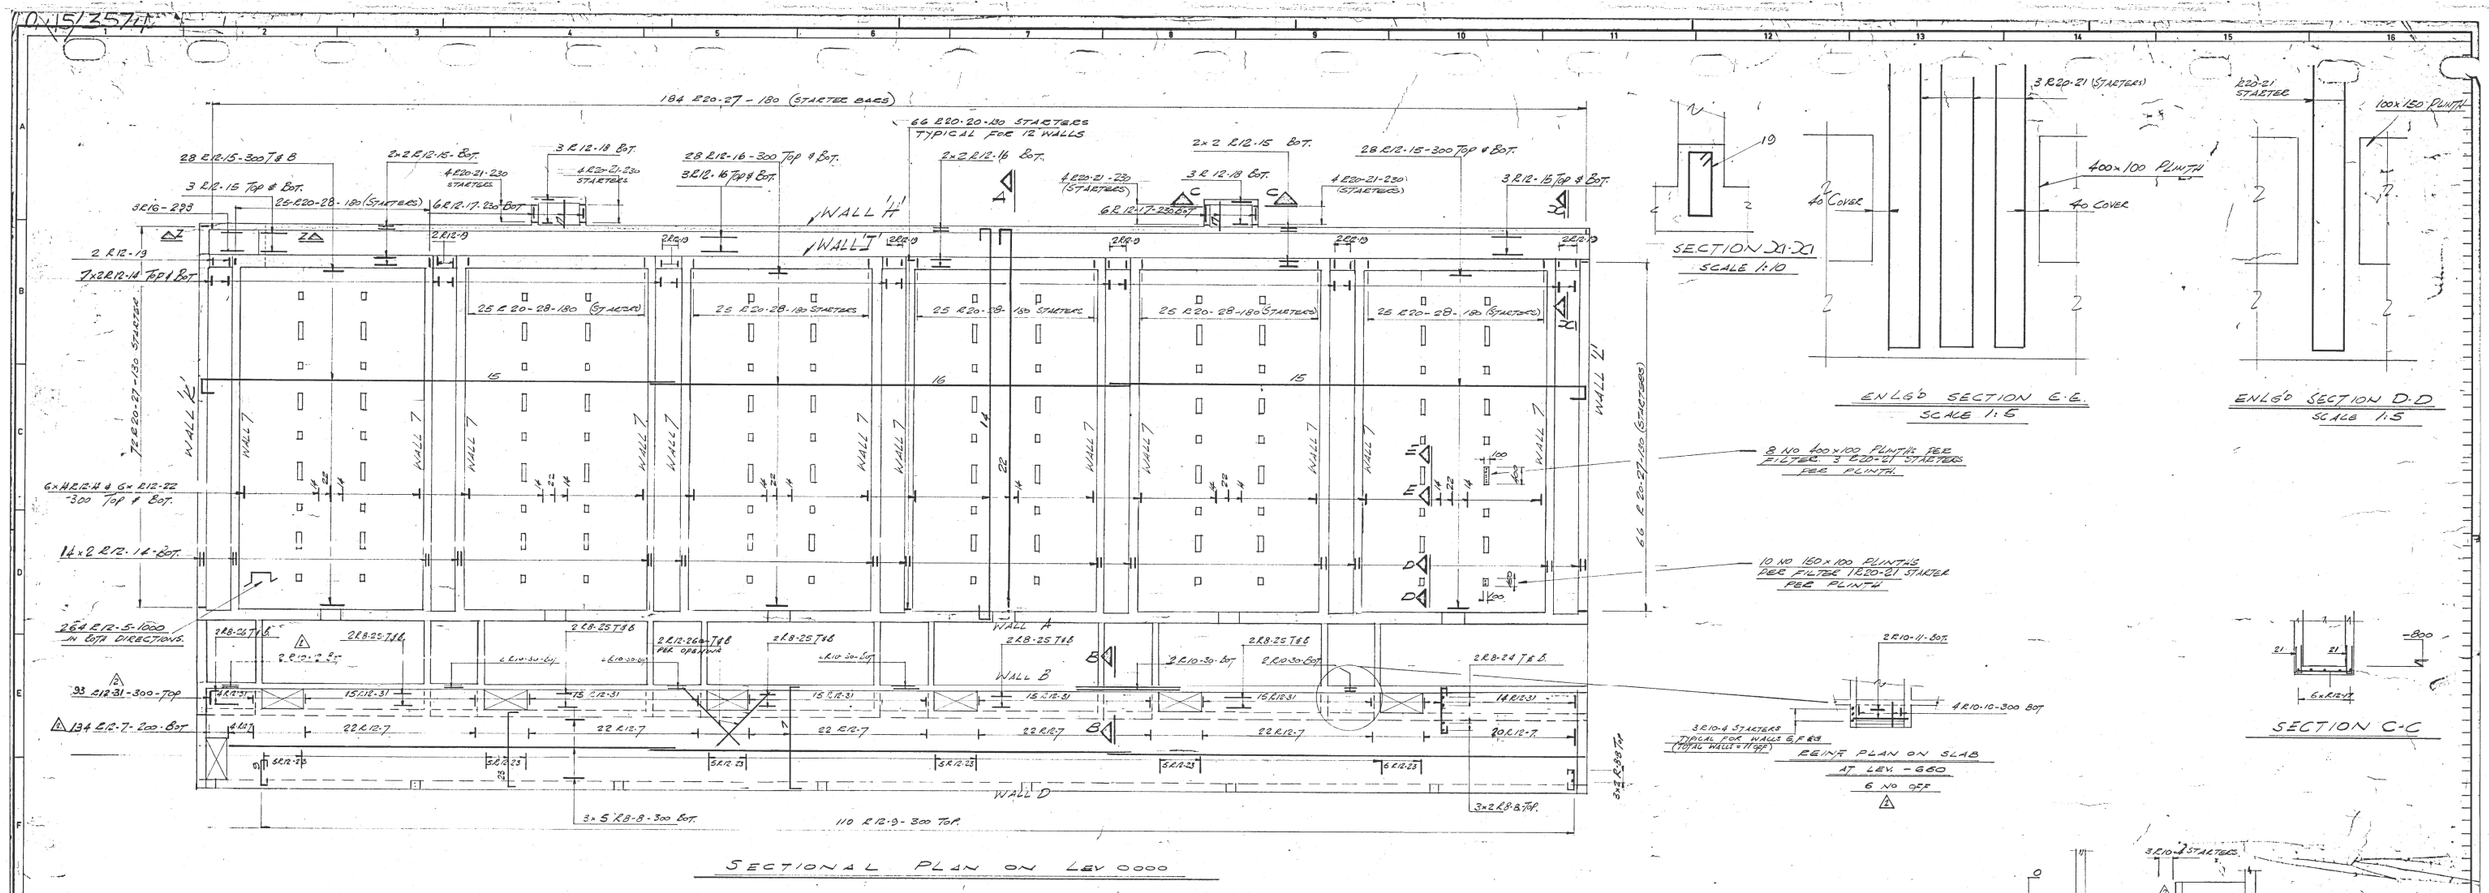

NOTE!
THIS DRG IS TO BE READ IN CONJUNCTION WITH DRG NO 83885

★REVISION★ No. 2
THIS REVISION NUMBER H.B. SUPERSEDES ALL PREVIOUS ISSUES DATE 12/1/73

0·45/3574 Rv2

ITEM	SUB ITEM	PART	QUANTITY	DESCRIPTION	MATL	UNIT MASS kg	TOTAL MASS kg
MARK NUMBER							

ORDERING SCHEDULE FOR SUPPLY TO THIS DRAWING.

	APPROVED			DATE	NAME
DEPT.	DATE	SIGN	Drawn	67/2	GEE
MECH.			Chkd.	67/2	EDB
ELECT.			Appd.	67/2	EDB
INSTR.					
CIVIL	67/2	EDB			
STRUCT.					
PROCESS					
PROJMNG'					

EDWARD L. BATEMAN LTD.
ENGINEERS.
P.O. BOX 565, BOKSBURG.
SOUTH AFRICA.

ESCOM KRIEL POWER STATION.
WATER TREATMENT PLANT.
RAPID GRAVITY FILTERS
REINF DTLS AT FLOOR LVS 0, -1400, -6700 & -800

SCALE 1:50
SHEET 1/6
STATUS C

THIS DRAWING IS THE PROPERTY OF EDWARD L. BATEMAN LTD. It is subject to return upon demand, and may not be passed on to any third party or used directly or indirectly for any other purpose than the manufacture or construction of equipment, or in the design and installation of plant to the order of Edward L. Bateman Ltd.

AO 83888

REV 1/2

No.	DATE	DESCRIPTION	GRID REF.	BY	CHKD
2.	19-9-73	SLAB AT LEV. 0000 ALTERED.	G&H	GEE	EDB
1.	10-8-73	SECTION Z-Z ADDED TO SECT. PLAN LVL. 0,00	H-4		EDB
C.	10-7-73	ISSUED FOR CONSTRUCTION			EDB

REFERENCES

DRG. NUMBER	TITLE