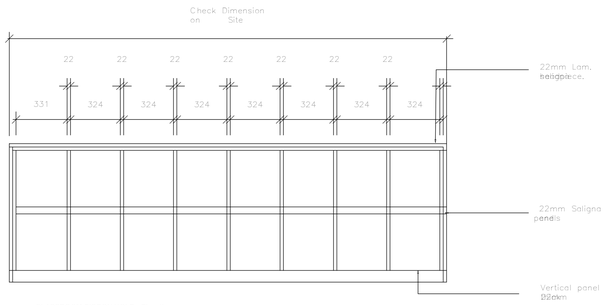

CLASSROOM PIGEON HOLE - Elevation
Scale 1 : 20

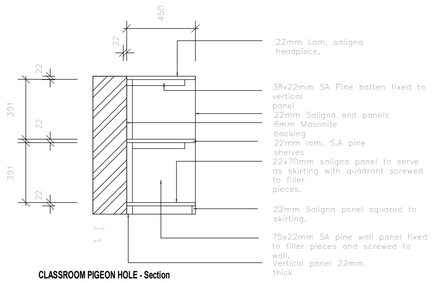

CLASSROOM PIGEON HOLE - Section
Scale 1 : 20

	SCALE:	DETAIL DESCRIPTION:
	1/20	STANDARD PIGEON HOLE DETAIL

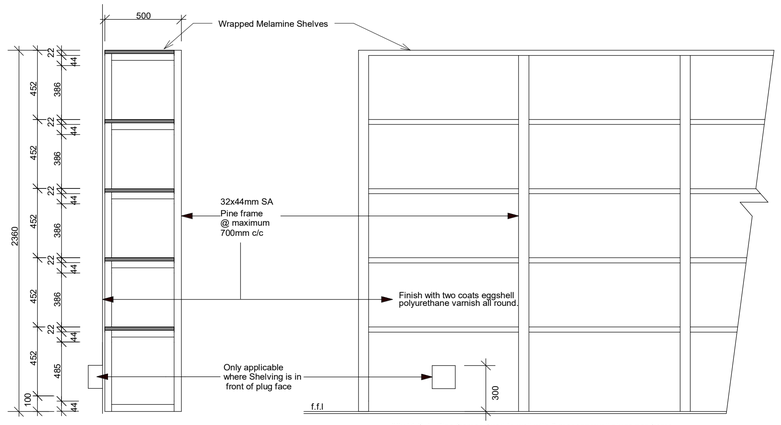

SECTION ELEVATION

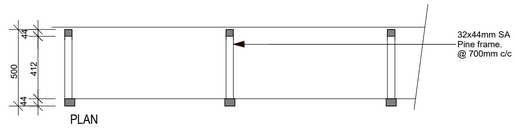

PLAN

DETAIL No:	SCALE:	DETAIL DESCRIPTION:	SEE DETAIL NO:
REF-02	1/20	SHELVES	

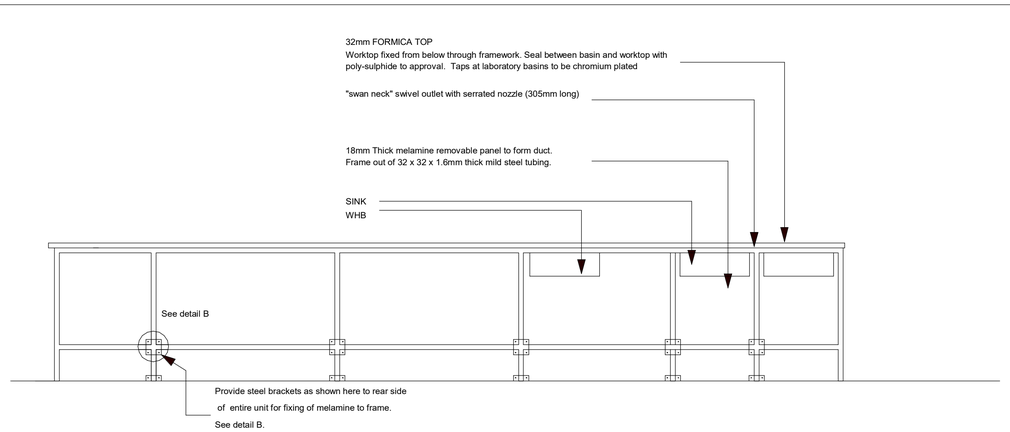

GENERAL ELEVATION

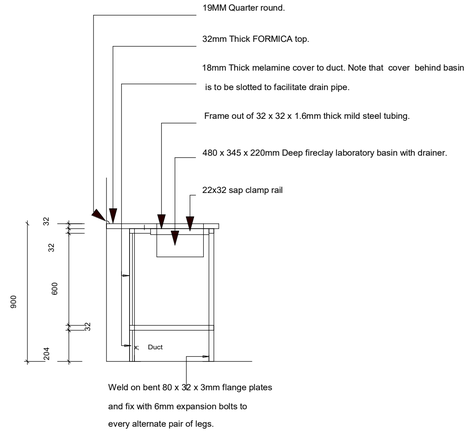

x; SECTION A-A

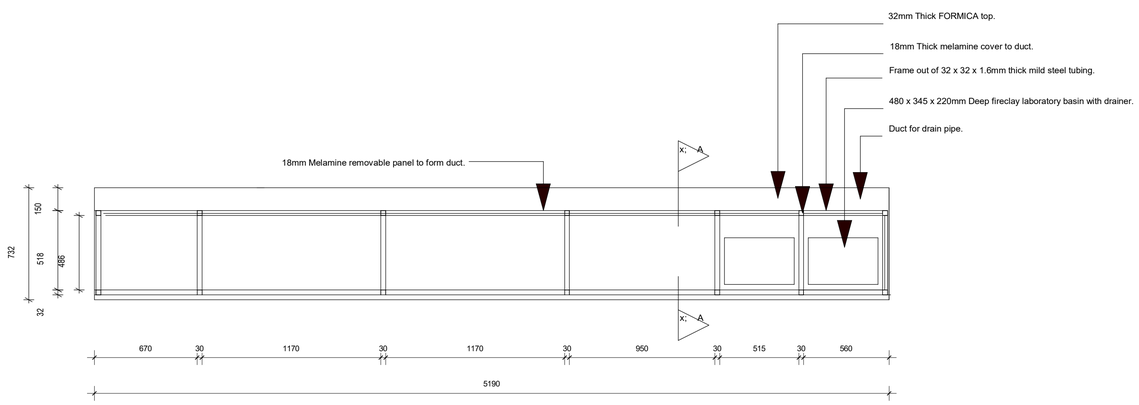

PLAN

WORK TOP - Plan / Elevations & Section
Scale 1 : 20

Paint to steel:
1 Coat factory applied red oxide, 1 coat zinc-chromate primer, 1 universal undercoat and 2 coats approved gloss enamel.

GENERAL DRAWING NOTES:

- THE DESIGN ON THIS DRAWING IS COPYRIGHT AND REMAINS THE PROPERTY OF THE ARCHITECTS.
- ALL WORK TO BE CARRIED OUT STRICTLY IN ACCORDANCE WITH MUNICIPAL REGULATIONS.
- DRAWINGS NOT TO BE SCALED, ONLY ANNOTATED DIMENSIONS TO BE USED.
- ALL RELEVANT DATUM, LEVELS, DIMENSIONS TO BE CHECKED ON SITE BEFORE COMMENCEMENT OF WORK.
- ALL DRAWINGS ARE TO BE CHECKED BY THE MAIN CONTRACTOR AND ANY DISCREPANCIES ON THE DRAWINGS OR BETWEEN THE DRAWINGS ARE TO BE REFERRED TO THE ARCHITECT.
- CONTRACTOR TO CHECK ALL QUANTITIES PRIOR TO ORDERING AND MANUFACTURE.
- CONTRACTOR TO PROVIDE SHOP DRAWINGS FOR APPROVAL BY ARCHITECT PRIOR TO MANUFACTURE.

NOTES FOR ELECTRONIC DRAWINGS:

- THIS DRAWING MAY BE ISSUED ELECTRONICALLY.
- PLEASE REFER ALSO TO REVISION NOTES ON THESE DRAWINGS:

No.	Description	Date
0	Issued for information	01.10.2021

KEY PLAN

Owner/Client:

Owner/Client Signature:

Eng. Signature:

Arch. Signature:

Arch. Council no.: 7812

PROFESSIONAL ARCHITECT
YUSUF VAHED
08:58 AM (Africa/Johannesburg) on 04 Jun 2021

public works & infrastructure
Department of Public Works & Infrastructure
FREE STATE PROVINCE

Physical Address: Salga Building, Free State Department of Public Works
21 Nelson Mandela Drive, CBD, Bloemfontein, 9301
Postal address:
P.O. Box 960, Bloemfontein, 9300
Tel. +27(0)51 7820 Fax: (051) 405 4490

ruben reddy architects
Unit C6 Westwood Office Park, Kudu Street, Allens Nek, Roodepoort, 1724, South Africa
+27 11 475 8360 | +27 11 475 8364
info@rubenreddyarch.co.za | www.rubenreddyarch.co.za

Project Title:

Trompsburg Special Needs School Establishment of New Special Needs School in Trompsburg, Free State

date : 01/10/2021 09:46:17
drawn : Author
scale : 1 : 20

Drawing Description:

Beauty, Nails & Food Production Joinery Details

Sheet size: A0

ISSUED FOR INFORMATION: ✓ ISSUED FOR CONSTRUCTION: ☐ DATE ISSUE: Issue Date

Job No.	Drawing No.	Rev.
2018_07	TSNS_BNFP_101	00