

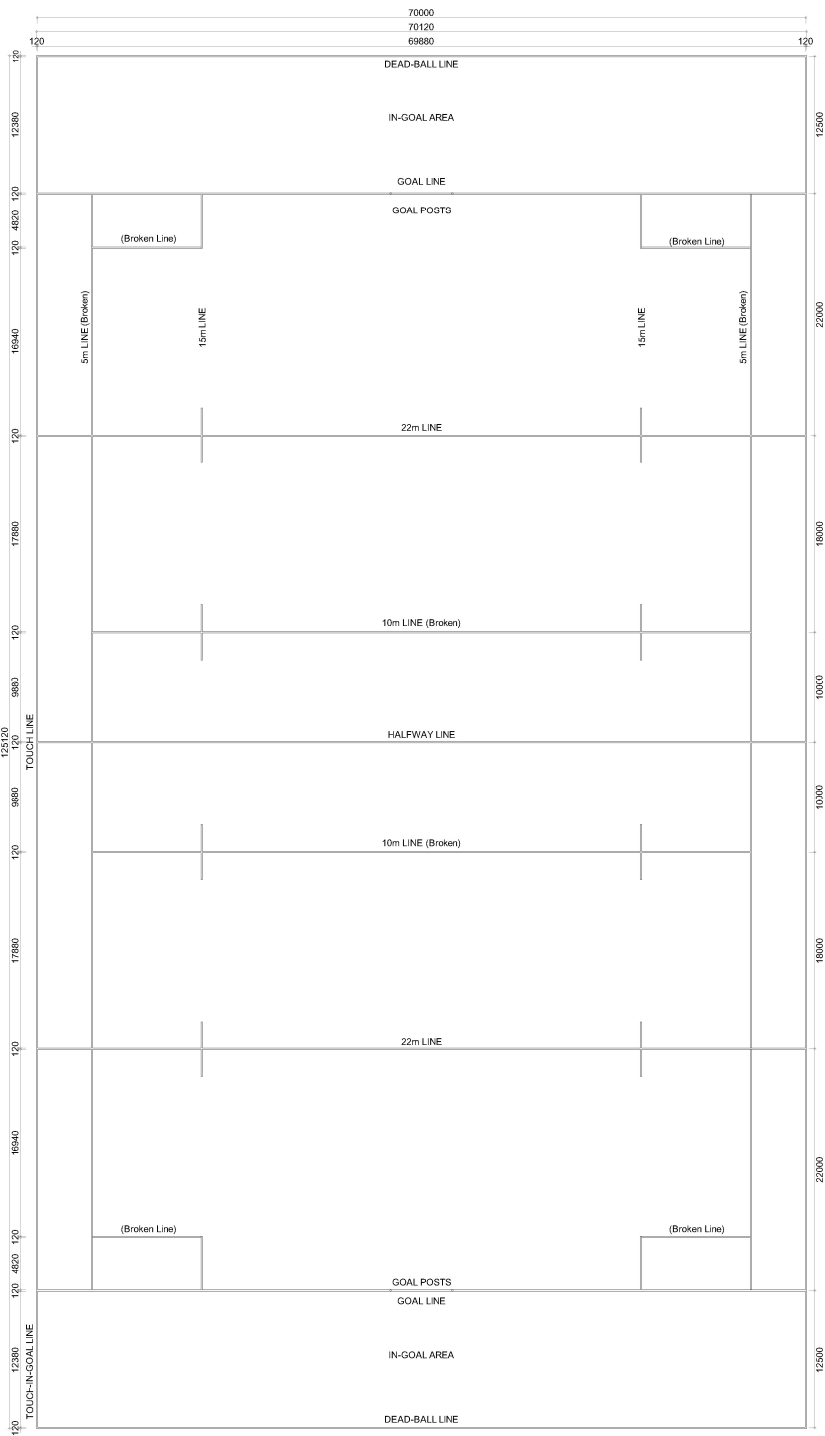


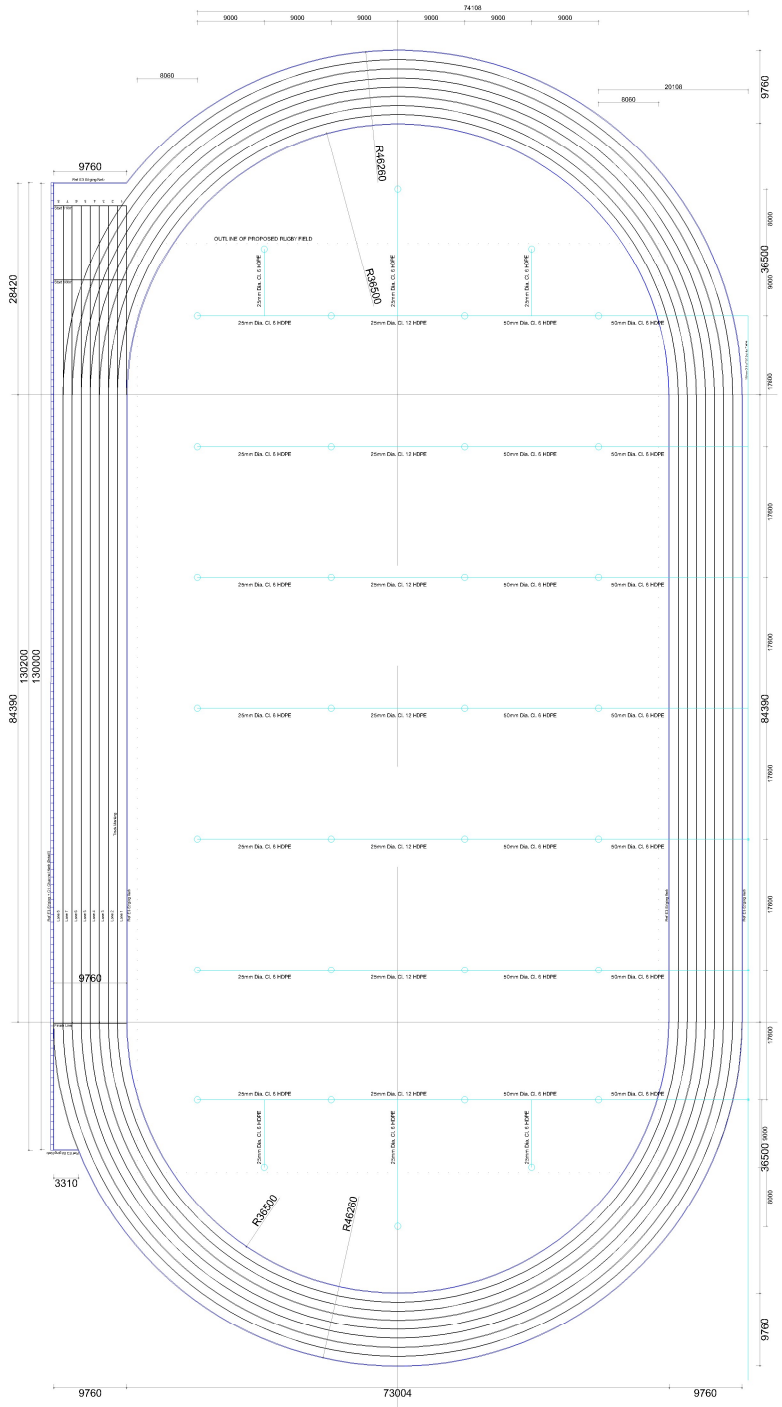

DO NOT SCALE FROM THIS DRAWING.
ALL DIMENSIONS AND LEVELS ARE TO BE VERIFIED ON
SITE BY THE CONTRACTOR BEFORE COMMENCING ANY
WORK. ANY DISCREPANCIES ARE TO BE REPORTED TO
THE ENGINEER FOR VERIFICATION.

THE COPYRIGHT IN THIS DRAWING, INCLUDING THE
DESIGN AND DETAILS SHOWN HEREON, IS RESERVED BY
THE ENGINEERS.

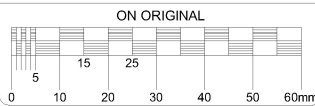

Active	Status	Revision Details
DR	Approved by	
RJ	Checked by	
CR	Prepared by	
Rev	Date	

DESIGN	C RHODES, PrArchD
DRAWN	C RHODES, PrArchD
CHECKED	D RICHARDS, Director

AS BUILT
FOR CONSTRUCTION
FOR TENDER PURPOSES

Client
NAMA KHOI MUNICIPALITY
PRIVATE BAG X22
SPRINGBOK
8240



Client Approval
Date

RIBICON
CONSULTING GROUP

7 KOPERBERG STREET TEL: +27 27 718 2233
SPRINGBOK FAX: +27 27 718 2234
8240 EMAIL: info@ribicon.com
SOUTH AFRICA

Consultant Signature
Date

Project Title
UPGRADING OF
MATJIESKLOOF SPORT
FACILITY


Drawing Title
IRRIGATION DETAILS, MARKING
DETAILS (RUGBY/ SOCCER)
GOAL POSTS

Scale
AS SHOWN

Client Number
BID/NC062/06/2026-2027

Drawing Number
RIB-4840-200-1002

Rev
A

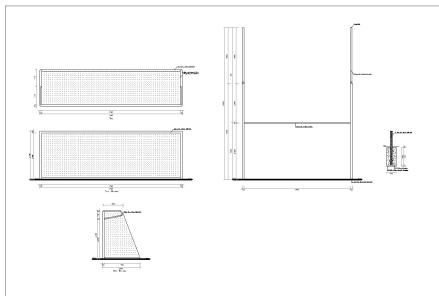

REMARK: COUPLINGS AND FLANGES SHALL BE LEFT FREE OF CONCRETE									
MAX. SITE TEST PRESSURE 1350kPa				SOIL BEARING CAPACITY 200-400kPa					
PIPE	11" BEND			22" BEND			45" BEND		
DIAM.	Xmm	Dmm	Zmm	Xmm	Dmm	Zmm	Xmm	Dmm	Zmm
75	200	100	150	200	150	150	250	150	150
100	200	150	200	250	200	200	300	200	200
150	250	150	300	350	200	300	450	250	300
200	300	200	350	400	300	350	550	350	350
250	350	250	350	450	350	400	650	450	450
300	400	300	400	550	450	450	750	600	550
350	500	350	400	600	550	500	850	700	550

