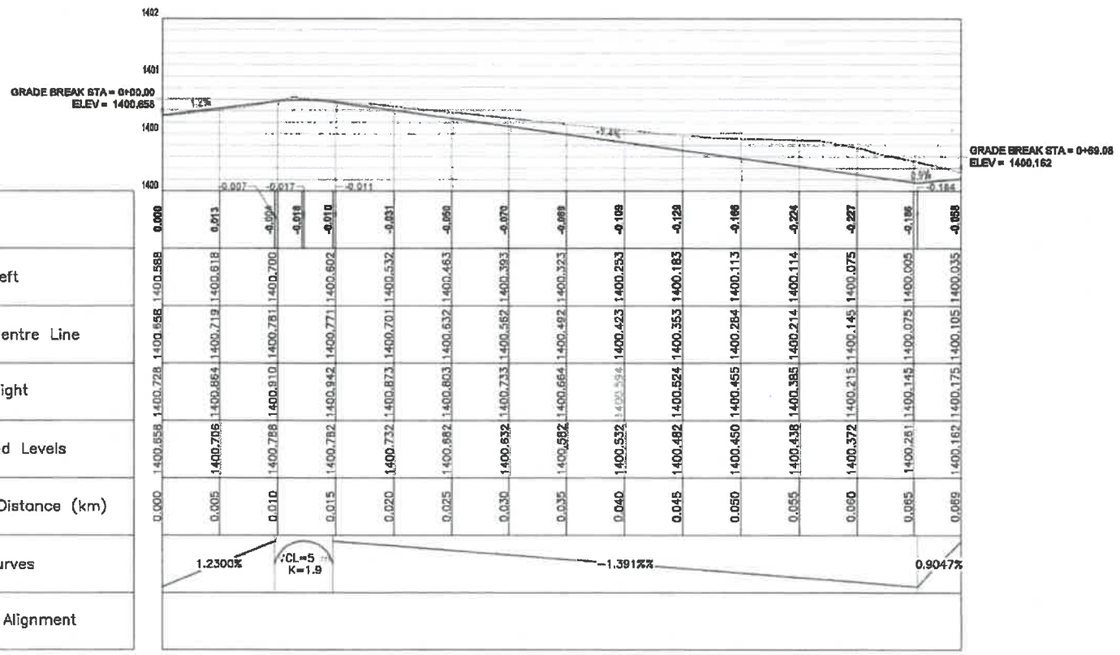

Chainage Distance (km)	Left	Centre Line	Right	C/L Ground Levels
0.000	1400.588	1400.658	1400.728	1400.658
0.005	1400.618	1400.719	1400.864	1400.706
0.010	1400.700	1400.781	1400.910	1400.788
0.015	1400.602	1400.771	1400.942	1400.782
0.020	1400.532	1400.701	1400.873	1400.732
0.025	1400.463	1400.632	1400.803	1400.682
0.030	1400.393	1400.562	1400.733	1400.632
0.035	1400.323	1400.492	1400.664	1400.582
0.040	1400.253	1400.423	1400.594	1400.532
0.045	1400.183	1400.353	1400.524	1400.482
0.050	1400.113	1400.284	1400.455	1400.450
0.055	1400.114	1400.214	1400.385	1400.438
0.060	1400.075	1400.145	1400.215	1400.372
0.065	1400.005	1400.075	1400.145	1400.281
0.069	1400.035	1400.105	1400.175	1400.162

LONGSECTION ROAD 2

GENERAL NOTES:

1. ALL WORK IS TO BE DEGREE OF ACCURACY II UNLESS OTHERWISE SHOWN.
2. ALL TESTING IS TO BE IN ACCORDANCE WITH CLAUSE 7 OF THE RELEVANT CODE UNLESS REPLACED BY A MUNICIPAL TESTING REQUIREMENT.
3. THE CONTRACTOR IS TO PROTECT EXISTING BOUNDARY STRUCTURES AND BURIED SERVICES.
4. INSPECTIONS SUBJECT TO THE AVAILABILITY OF MUNICIPAL REPRESENTATIVES.
5. TWO BENCHMARKES ARE TO BE ESTABLISHED BY AN INDEPENDENT ENGINEERING SURVEYOR AND THE POSITIONS THEREOF FORWARDED TO LTE CONSULTING ENGINEERS.
6. TIE-IN LEVELS ARE TO BE CONFIRMED PRIOR TO CONSTRUCTION.

Reference Drawings		Revision History					
Drg. No.	Description	REV	Description	DRN	Chk'd	Eng	Date
E404-RD-LP-03	ROD 1&2 HORIZONTAL LAYOUT PLAN	4	ISSUED FOR CONSTRUCTION	DRN	Chk	JM	30-05-2018

CLIENT:

FREE STATE PROVINCIAL GOVERNMENT
DEPARTMENT OF HUMAN SETTLEMENT

Physical Address	Postal Address
Free State Department of Human Settlement Lebohang Building St Andrew Street Bloemfontein 9301	P. O Box 511 Bloemfontein 9300

LTE

Physical Address	Postal Address
LTE House Building 1 Office Park (Belvedere Place) 5 Eglin Road, Sunning Hill 2157 Tel: +27 (0) 11 061 5700 Fax: +27 (0) 11 061 5773	Postnet Suite No. 326 Private Bag X36 Sunninghill 2157

APPROVED BY:

PROF. REGISTRATION:

DATE:

Project Name: DARK AND SILVER CITY HOSTELS RE-DEVELOPMENT (BOTTOM SITE)

Project Number: E404

Drawing Title: ROAD 2 VERTICAL PROFILE

APPROVED	J. MHLAMBA		30-05-2018
ENGINEER	J. MHLAMBA		30-05-2018
CHECKED	B. NOLOVU		30-05-2018
DRAWN	E. SWANEPOEL		30-05-2018
Scale 1:500	Name	Signed	Date

ALL RIGHTS ON THIS DRAWING REST AT ANY TIME WITH LTE CONSULTING, WITHOUT WHOSE WRITTEN CONSENT IT MAY NOT BE COPIED, REPRODUCED, COMMUNICATED OR RENDERED ACCESSIBLE TO THIRD PARTIES.

Client Drawing No.

LTE Drawing No.: E404-RD-LS-03 (SHEET 2 OF 2)

Rev: 4