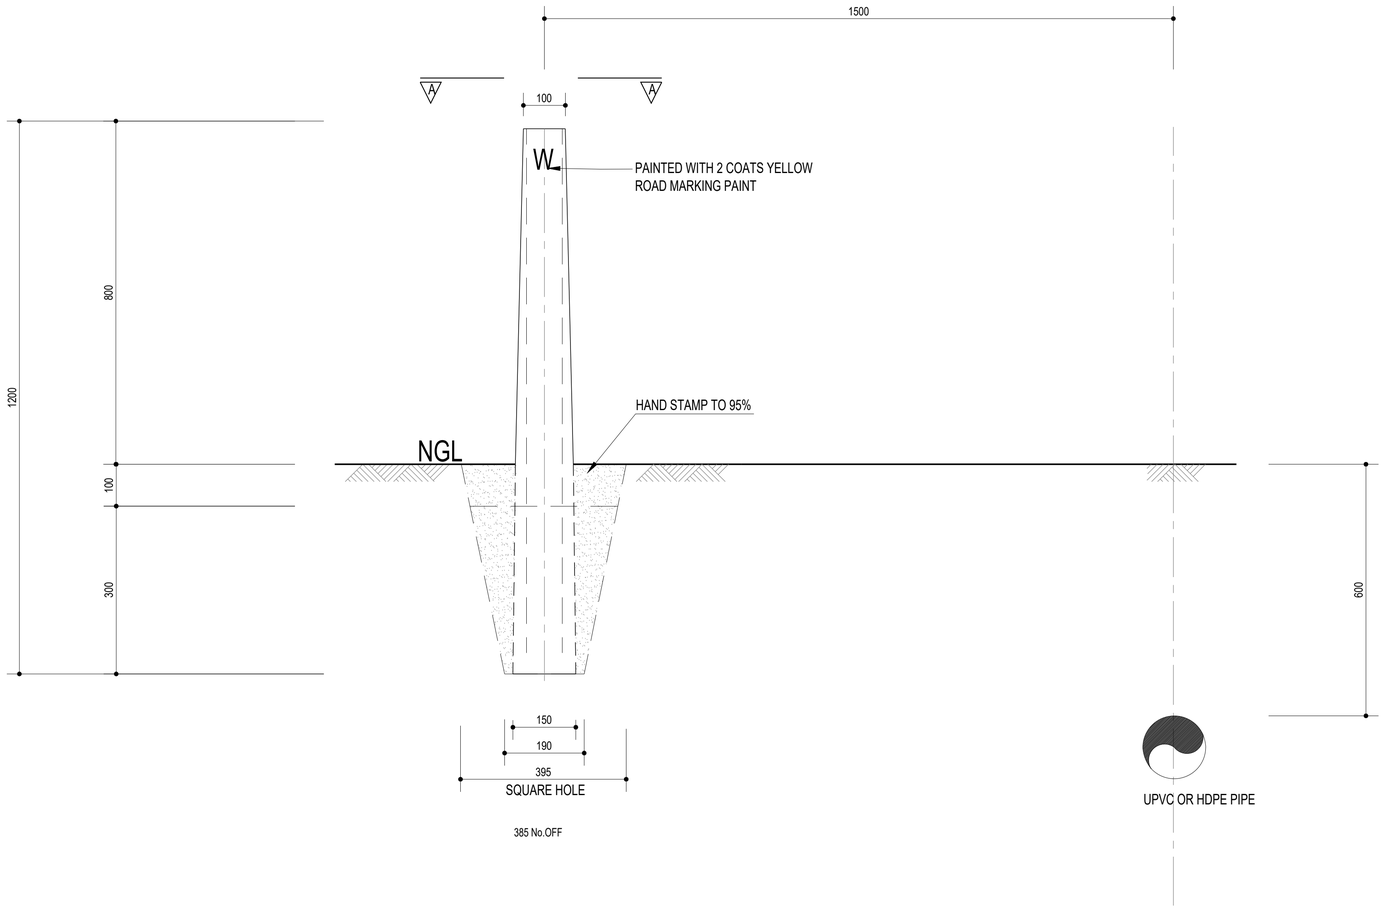

SECTION A-A

SCALE 1:10

W- Water
AV- Air Valve
IS- Isolation Valve
SV- Scour Valve
WM- Water Meter

ISSUED FOR TENDER

NOTES

IZINGA HOLDINGS (Pty) Ltd
UNIT 2, LINCOLNS INN
7 MAXWELL STREET
EMPANGENI
3880
TEL: 035 772 1211
FAX: 086 459 4537
EMAIL: INFO@IZINGALABEZI.CO.ZA

UMKHANYAKUDE DISTRICT MUNICIPALITY
STAND 13433
KINGFISHER ROAD
MKUZE
3965

REFERENCE DRAWINGS

FOR TENDER
REGISTERED ENGINEER APPROVAL
NAME: H.A.D. KIRSTEN Pr. Eng No: 870583
SIGNATURE DATE: 8/09/2020

REV	DR	CH	DATE	DESCRIPTION

PROJ. NO: UKDM 1-2020
DWG NO: UM-G2-2020-011-PRM-00

PROJECT : GREATER INGWAVUMA WATER SUPPLY SCHEME ZONE 10: PHASE 2

TITLE : PIPE ROUTE MARKER DETAILS

SCALE: AS SHOWN	DRAWN BY: SK
DATE: 9/06/2020	CHECKED BY: NOK
PAPER SIZE: A2	APPROVED BY: BK