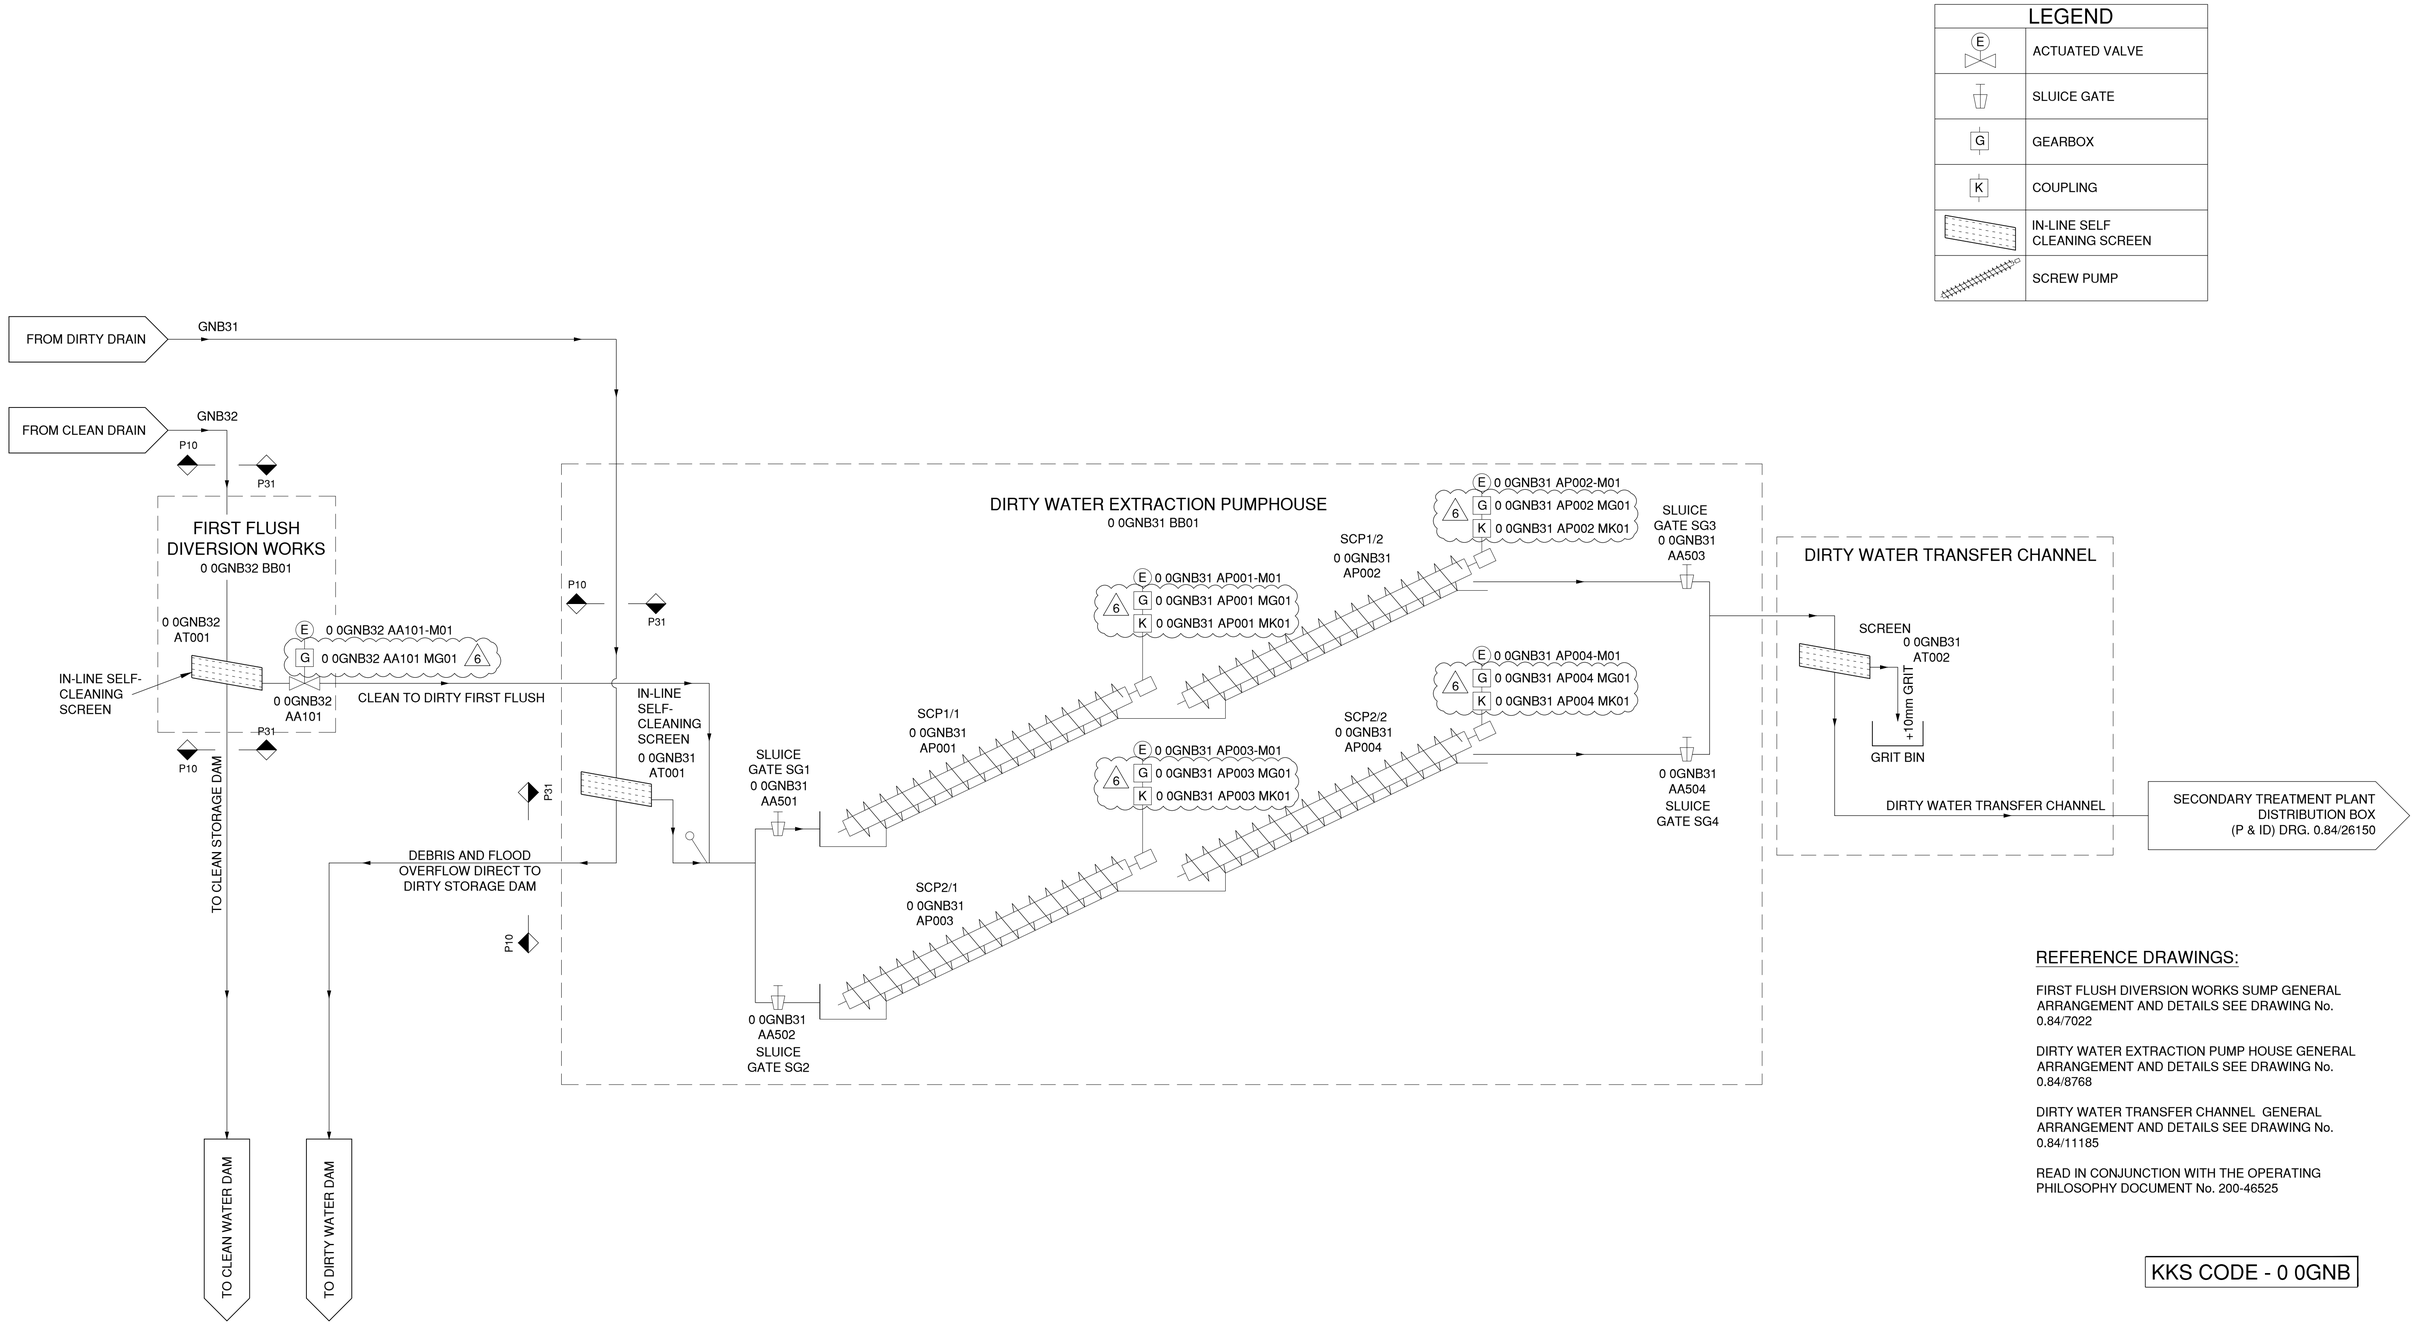

REFERENCE DRAWINGS:

FIRST FLUSH DIVERSION WORKS SUMP GENERAL ARRANGEMENT AND DETAILS SEE DRAWING No. 0.84/7022

DIRTY WATER EXTRACTION PUMP HOUSE GENERAL ARRANGEMENT AND DETAILS SEE DRAWING No. 0.84/8768

DIRTY WATER TRANSFER CHANNEL GENERAL ARRANGEMENT AND DETAILS SEE DRAWING No. 0.84/11185

READ IN CONJUNCTION WITH THE OPERATING PHILOSOPHY DOCUMENT No. 200-46525

KKS CODE - 0 0GNB

D.O.	REV	DATE	REVISION	REV BY	CHKD BY	AUTH BY	KKS APP	REFERENCE DRAWINGS
	6	11 10 15	SYMBOLS AND KKS CODES ADDED FOR GEARBOXES AND COUPLINGS	ACP	A.PERRIER	J.FOLLOCK		
	5	15 02 13	KKS CODES UPDATED	C. PATEL	A.PERRIER	S.WHEELER	LA	
	4	09 10 12	ISSUED FOR KKS CODES	S. WILLIS	A.PERRIER	S.WHEELER	LA	
	3	05 06 12	INSTRUMENTATION POSITIONS UPDATED AND TABLE ADDED	C. PATEL	A.PERRIER	S.WHEELER	LA	
	2	21 10 11	KKS CODES AND NOTES UPDATED	BM	JP	AGS		
	1	04 08 11	SYMBOLS UPDATE & INFO ADDED	BM	JP	AGS		
	0	28 05 11	ISSUED FOR CONSTRUCTION	BM	JP	CB		
	A	18 05 11	ISSUED FOR APPROVAL	BM	JP			

DRG REGISTR	--	--	ACCEPTED FOR EVACUATION BY	DATE
DESIGN APPROVED	18 05 11	A.P	--	--
KKS APP	--	--		
DO AUTH	18 05 11	AGS		
CHKD BY	18 05 11	AP		
DRAWN BY	18 05 11	MP		
SCALE	N.T.S			

MEDUPI POWER STATION
ASH WASHDOWN - COLLECTION AND TREATMENT
FIRST FLUSH DIVERSION WORKS
P & ID

GIBB
Eskom Enterprises

J26182/A/ASH/04/01/06

0.84/26149

SHEET 1 of 1 REV 6

SIZE GROOTTE A1