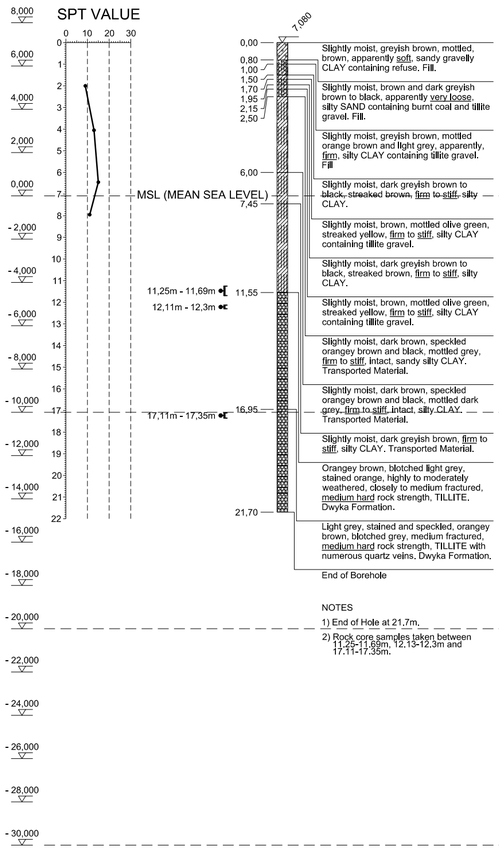

REV	DESCRIPTION	DATE	REV BY	CHKD
A	ISSUED FOR APPROVAL	03/08/2021	LAV	HdW

REVISIONS

DRG. No.	DRAWING TITLE
-	-

REFERENCE DRAWINGS

RCE Consultants
Railway & Civil Engineering
ECSA Reg. No. 2004/031137
SAICE Reg. No. 2004/000137
110 Sovereign Drive
Route 21 Corporate Park
Irene
0062
tel : +27 (12) 450 0040
fax : +27 (12) 450 0060

APPROVED BY DESIGN ENGINEER: MJ le GRANGE
SIGNATURE:
DATE: 03/08/2021 Prof. Reg. No: 20160548

APPROVED BY CHECKING ENGINEER: H de WET
SIGNATURE:
DATE: 03/08/2021 Prof. Reg. No: 720570

DRAWN BY: LA VENTER DATE: 03/08/2021

CONSULTANT/SUB CONSULTANT: NAIDU CONSULTING

PROJECT: durban GO!™

CLIENT: ETHEKWINI METROPOLITAN MUNICIPALITY — ETHEKWINI MUNICIPALITY

PROJECT TITLE: ETHEKWINI TRANSPORT AUTHORITY
BUS RAPID TRANSPORT NETWORK (BRT) PHASE 1: ROUTE C1A

DRAWING DESCRIPTION: SECTION 3 - INANDA ROAD
BOREHOLE LOGS - BRIDGE 3 : PRASA

DISCIPLINE: T
PHASE: T

AS BUILT PLAN (Full signature)
CLIENT DATE
ENGINEER DATE

SCALE: 1:100
SHEET: 1 OF 1
CONTRACT No.:
PROJECT No.: 1300042
DRAWING No.: 1300042-T-4704
REV: A

Format: A2
02-05-01 PM
Date & Time: 2021-08-03 12:07:04
Template: Drawing Template.dgn
Template Version: 1.0
User: lourensv

X:\RCE PROJECTS\RCE 609 - Realignment of Inanda Arterial\Drawings\01 - Issued for Approval 2021-05-27\07_Geotechnical\1300042\T-4704 - Borehole Logs - Bridge 3.dgn
File Path