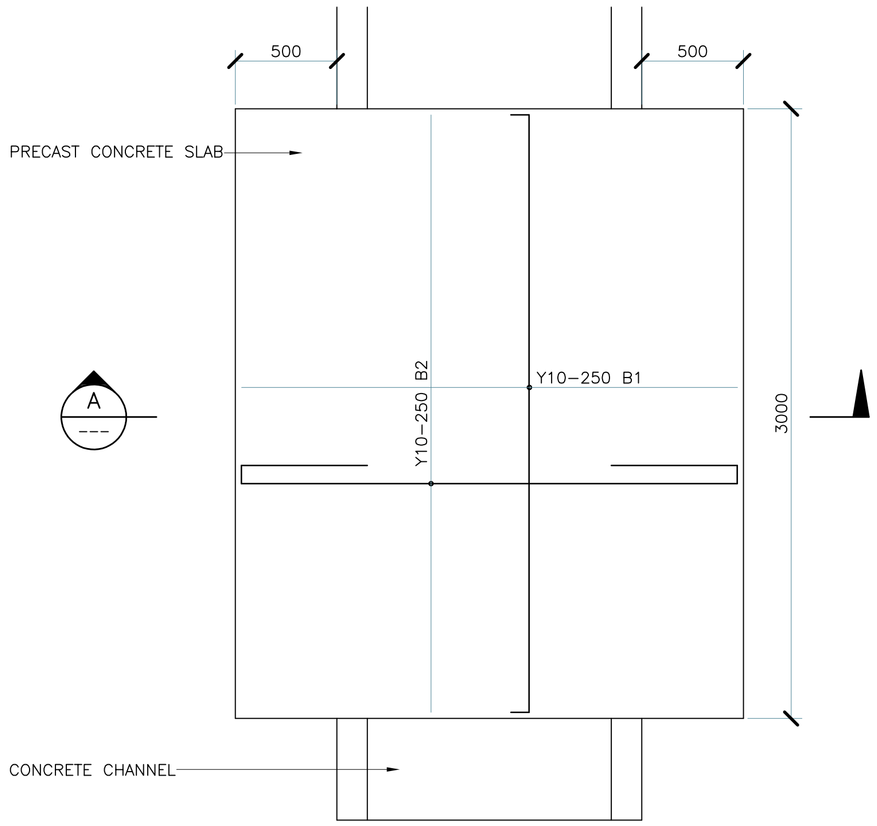

VEHICLE CROSSING (PLAN)
N.T.S

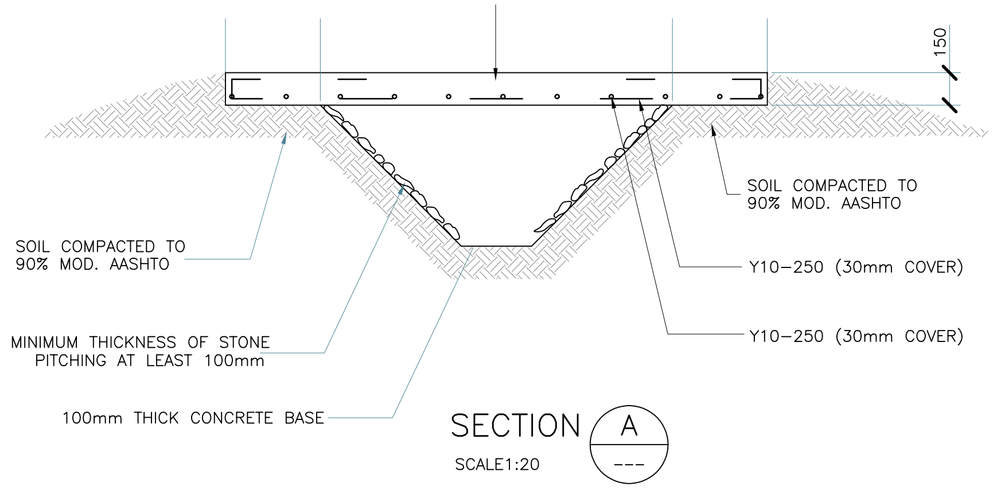

SECTION A
SCALE1:20

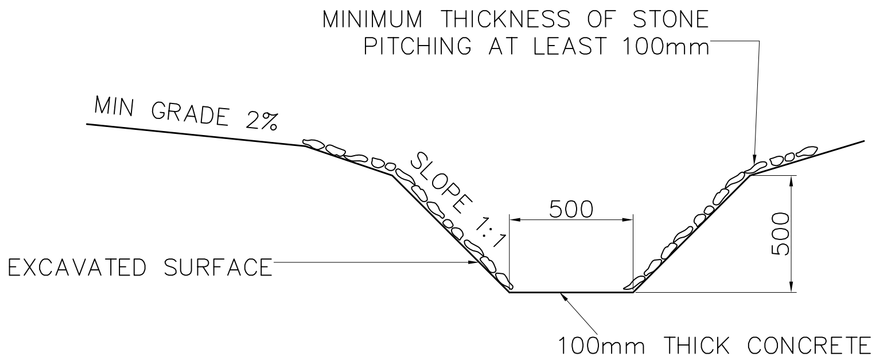

GROUTED STONE PITCHING
N.T.S.

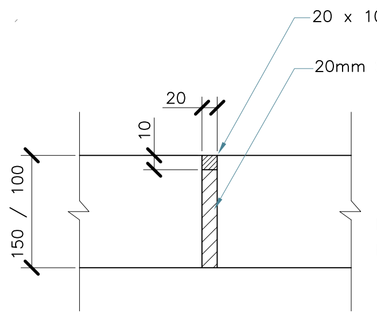

EXPANSION JOINT
N.T.S

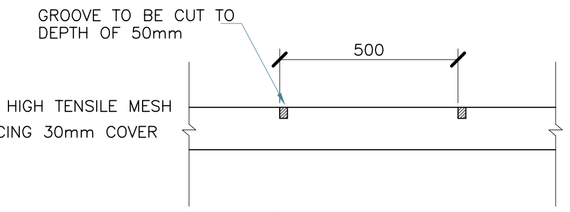

CONSTRUCTION JOINT
N.T.S

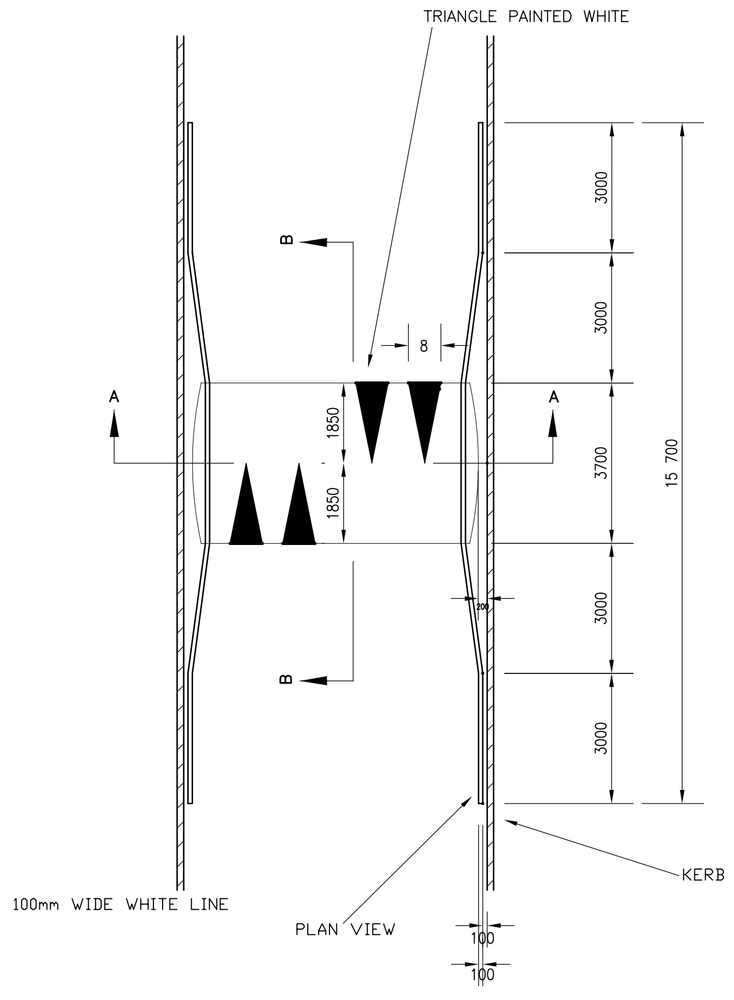

PLAN VIEW OF SPEEDHUMP

NOTES:
1.PAVING BLOCKS
FORM HUMP WITH GRAVEL & 4% CEMENT (O.P.C)
STABILIATION & COMPACT TO 95% MOD AASHTO DENSITY

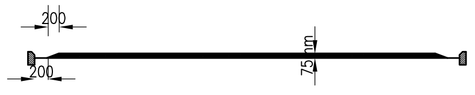

SECTION A–A

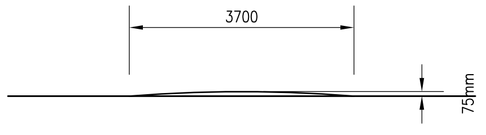

SECTION B–B

REV	DATE	DRAWN	CHECKED	DESCRIPTION
B	10/11/21	RS	MM	DETAILS ADDED
A	25/10/21	RS	MM	ISSUED FOR INFORMATION

CLIENT

Dr Pixley ka Isaka Seme Local Municipality
78 Adelaide Tambo Street,
Volksrust,
2470

ENGINEER

ETL Consulting (Pty) Ltd
The Oval Office Park
1 Meadowbrook Lane Epsom Downs,
Bryanston,
2152

PROJECT

VUKUZAKHE WARDS 1 & 3

DRAWING

UPGRADING OF SIYABONGA STREET WARD 3:
STORMWATER DETAILS

ISSUED FOR INFORMATION

	SIGNATURE	DATE
DESIGNED	RS	25/10/21
DRAWN	RS	25/10/21
CHECKED		
APPROVED		
SCALE	AS SHOWN	

PROJECT No.	DISCPL	DRG. NUMBER	STAGE	SHEET SIZE	REVISION
E144	C	102	C	A1	B

CLIENT DRAWING No.	FILE NAME AND LOCATION

0 10 50 100

COPYRIGHT RESERVED