DRG Nº AKBR-286-0-12

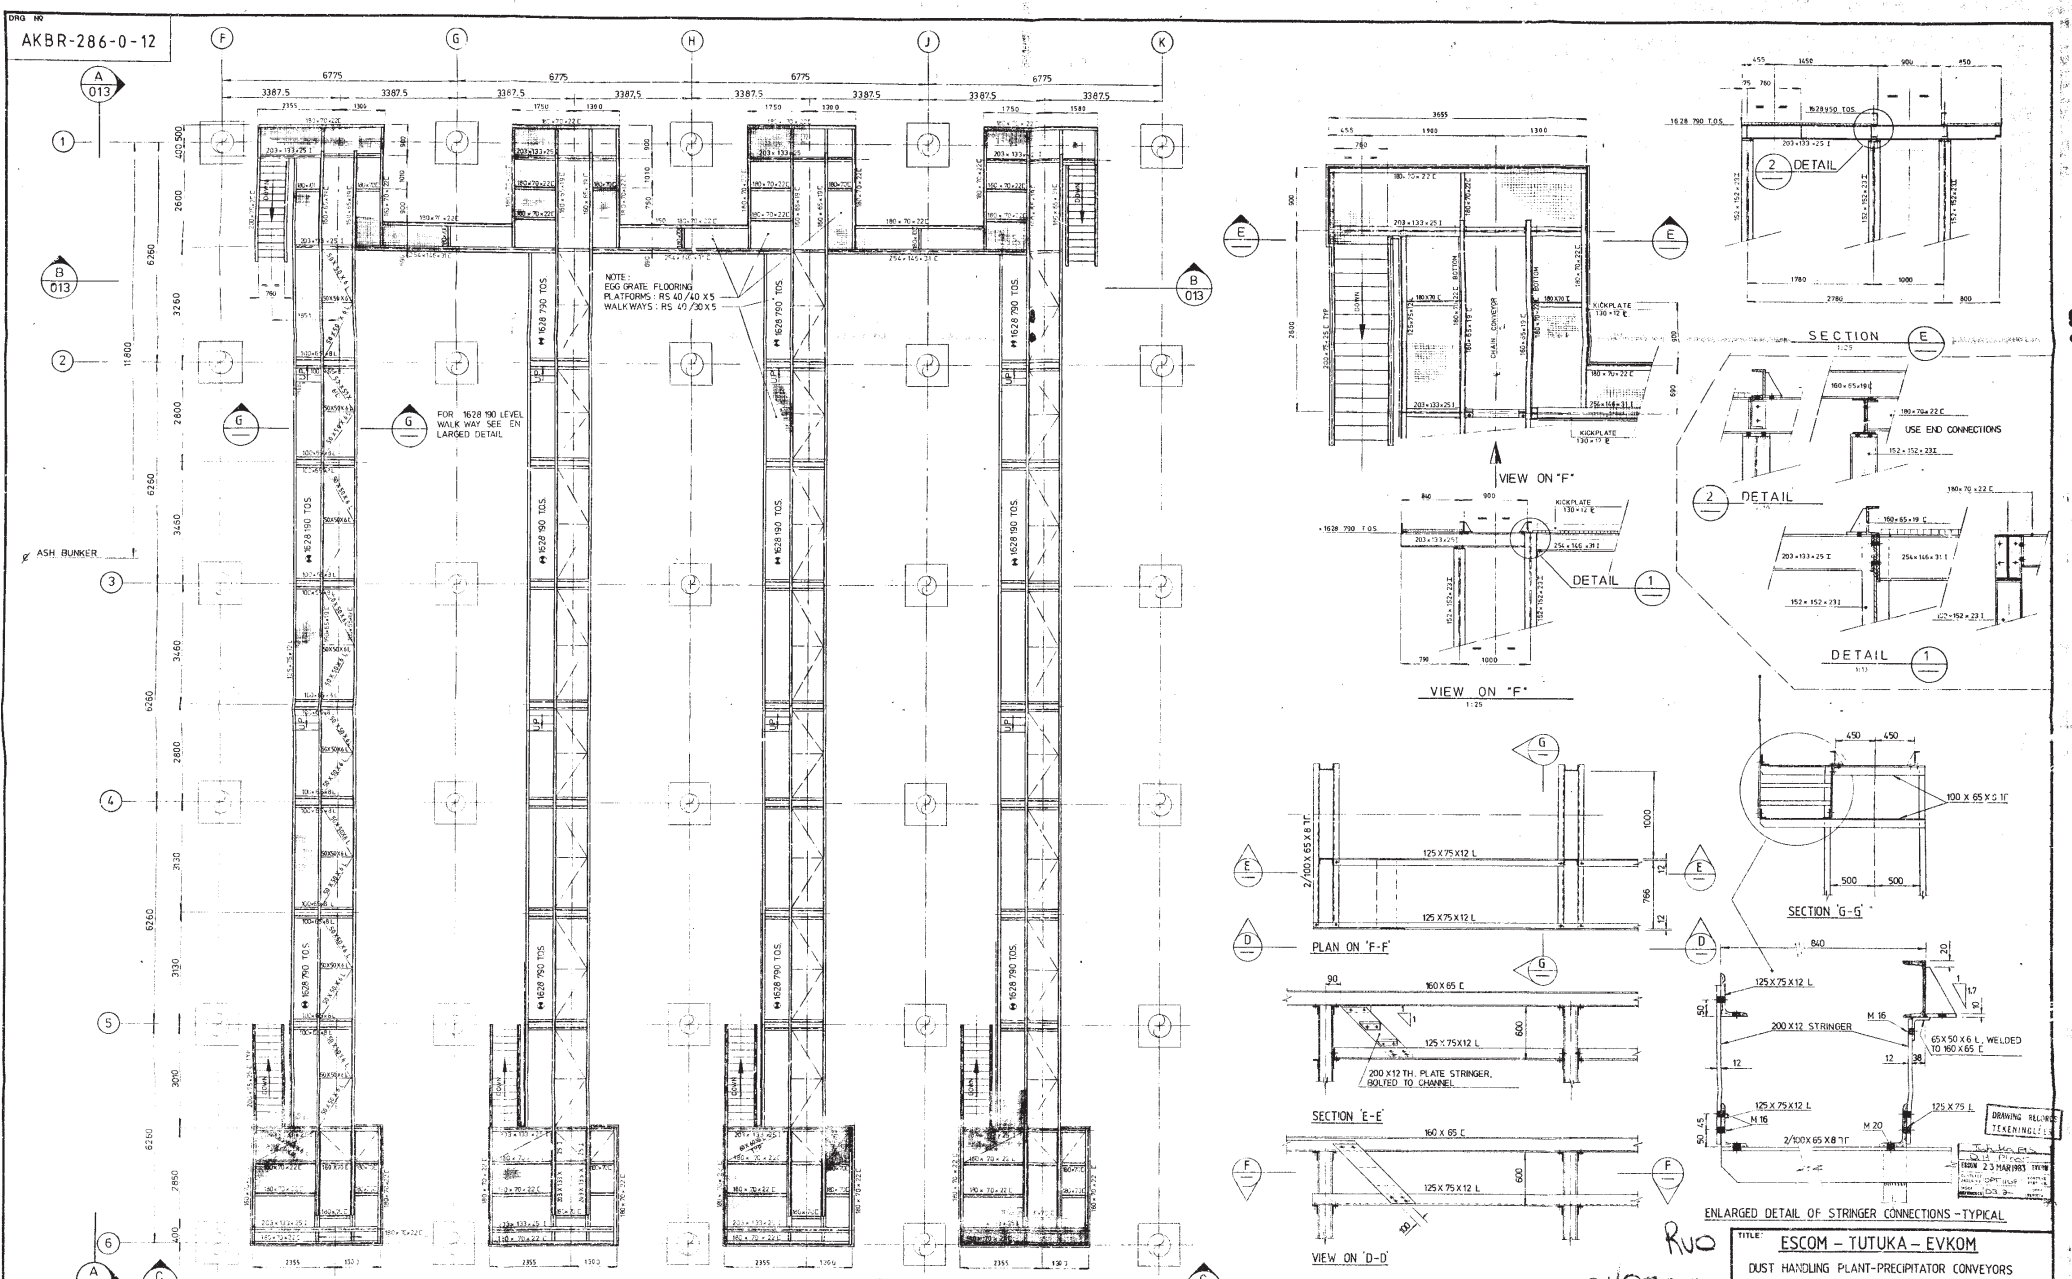

REFERENCE DWG'S															
AKBR286/001	BMSA	PRECIP FLOOR-CONCRETE DETAILS SH. 1													
AKBR-286-002	BMSA	PRECIP FLOOR CONCRETE DETAILS SH. 2													
AKAR-286-0-30	BMSA	G.A. OF DUST HANDLING PLANT													
AKAR 31,32,33	BMSA	G.As. OF DUST HANDLING PLANT													
DRAWING Nº	REV	ISSUED BY	DESCRIPTION	DRAWING Nº	REV	ISSUED BY	DESCRIPTION	REVISIONS	REV	DRAWN DATE	CHK'D DATE	DESCRIPTION	REV	DRAWN DATE	CHK'D DATE	DESCRIPTION

FOR GENERAL NOTES SEE DRG. AKBR-286-0-13

ESCOM DRG. Nº 061/9309

All rights in this drawing rest at any time with our firm. Without our written consent it may not be copied or reproduced, neither may it be communicated or rendered accessible to third parties.

BUHLER MIAG (PTY)LTD

MECH. ENG.		SCALE	1:50, 1:20, 1:5
ELECT. ENG.		DRAWN	J.F.B. 18.2.83 D.O.M.
DISTRUM. ENG.		CHECK'D	18.3.83 ENG.
CIVIL ENG.		APPROVED	CLIENT
STRUCT. ENG.	15.3.83	PROJECT Nº	36-206
PROJ. ENG.			

SHEET 1 OF 3

TITLE: ESCOM – TUTUKA – EVKOM

DUST HANDLING PLANT-PRECIPITATOR CONVEYORS
STRUCTURAL SUPPORT STEEL AND WALK WAYS
GENERAL ARRANGEMENT AND DETAILS - CONV. 5 – 8

BUHLER-MIAG SOUTHERN AFRICA (PTY) LTD.
POSTAL ADDRESS P.O. BOX 987 JOHANNESBURG 2000/RSA
OFFICE HASCHERS CORNER 75 LOVEDAY STREET
TELEPHONE 832-2661
TELEX R 42015 SA
CABLE ADD "BUHLER EVMAG"

DWG. Nº AKBR-286-0-12

REV Nº