
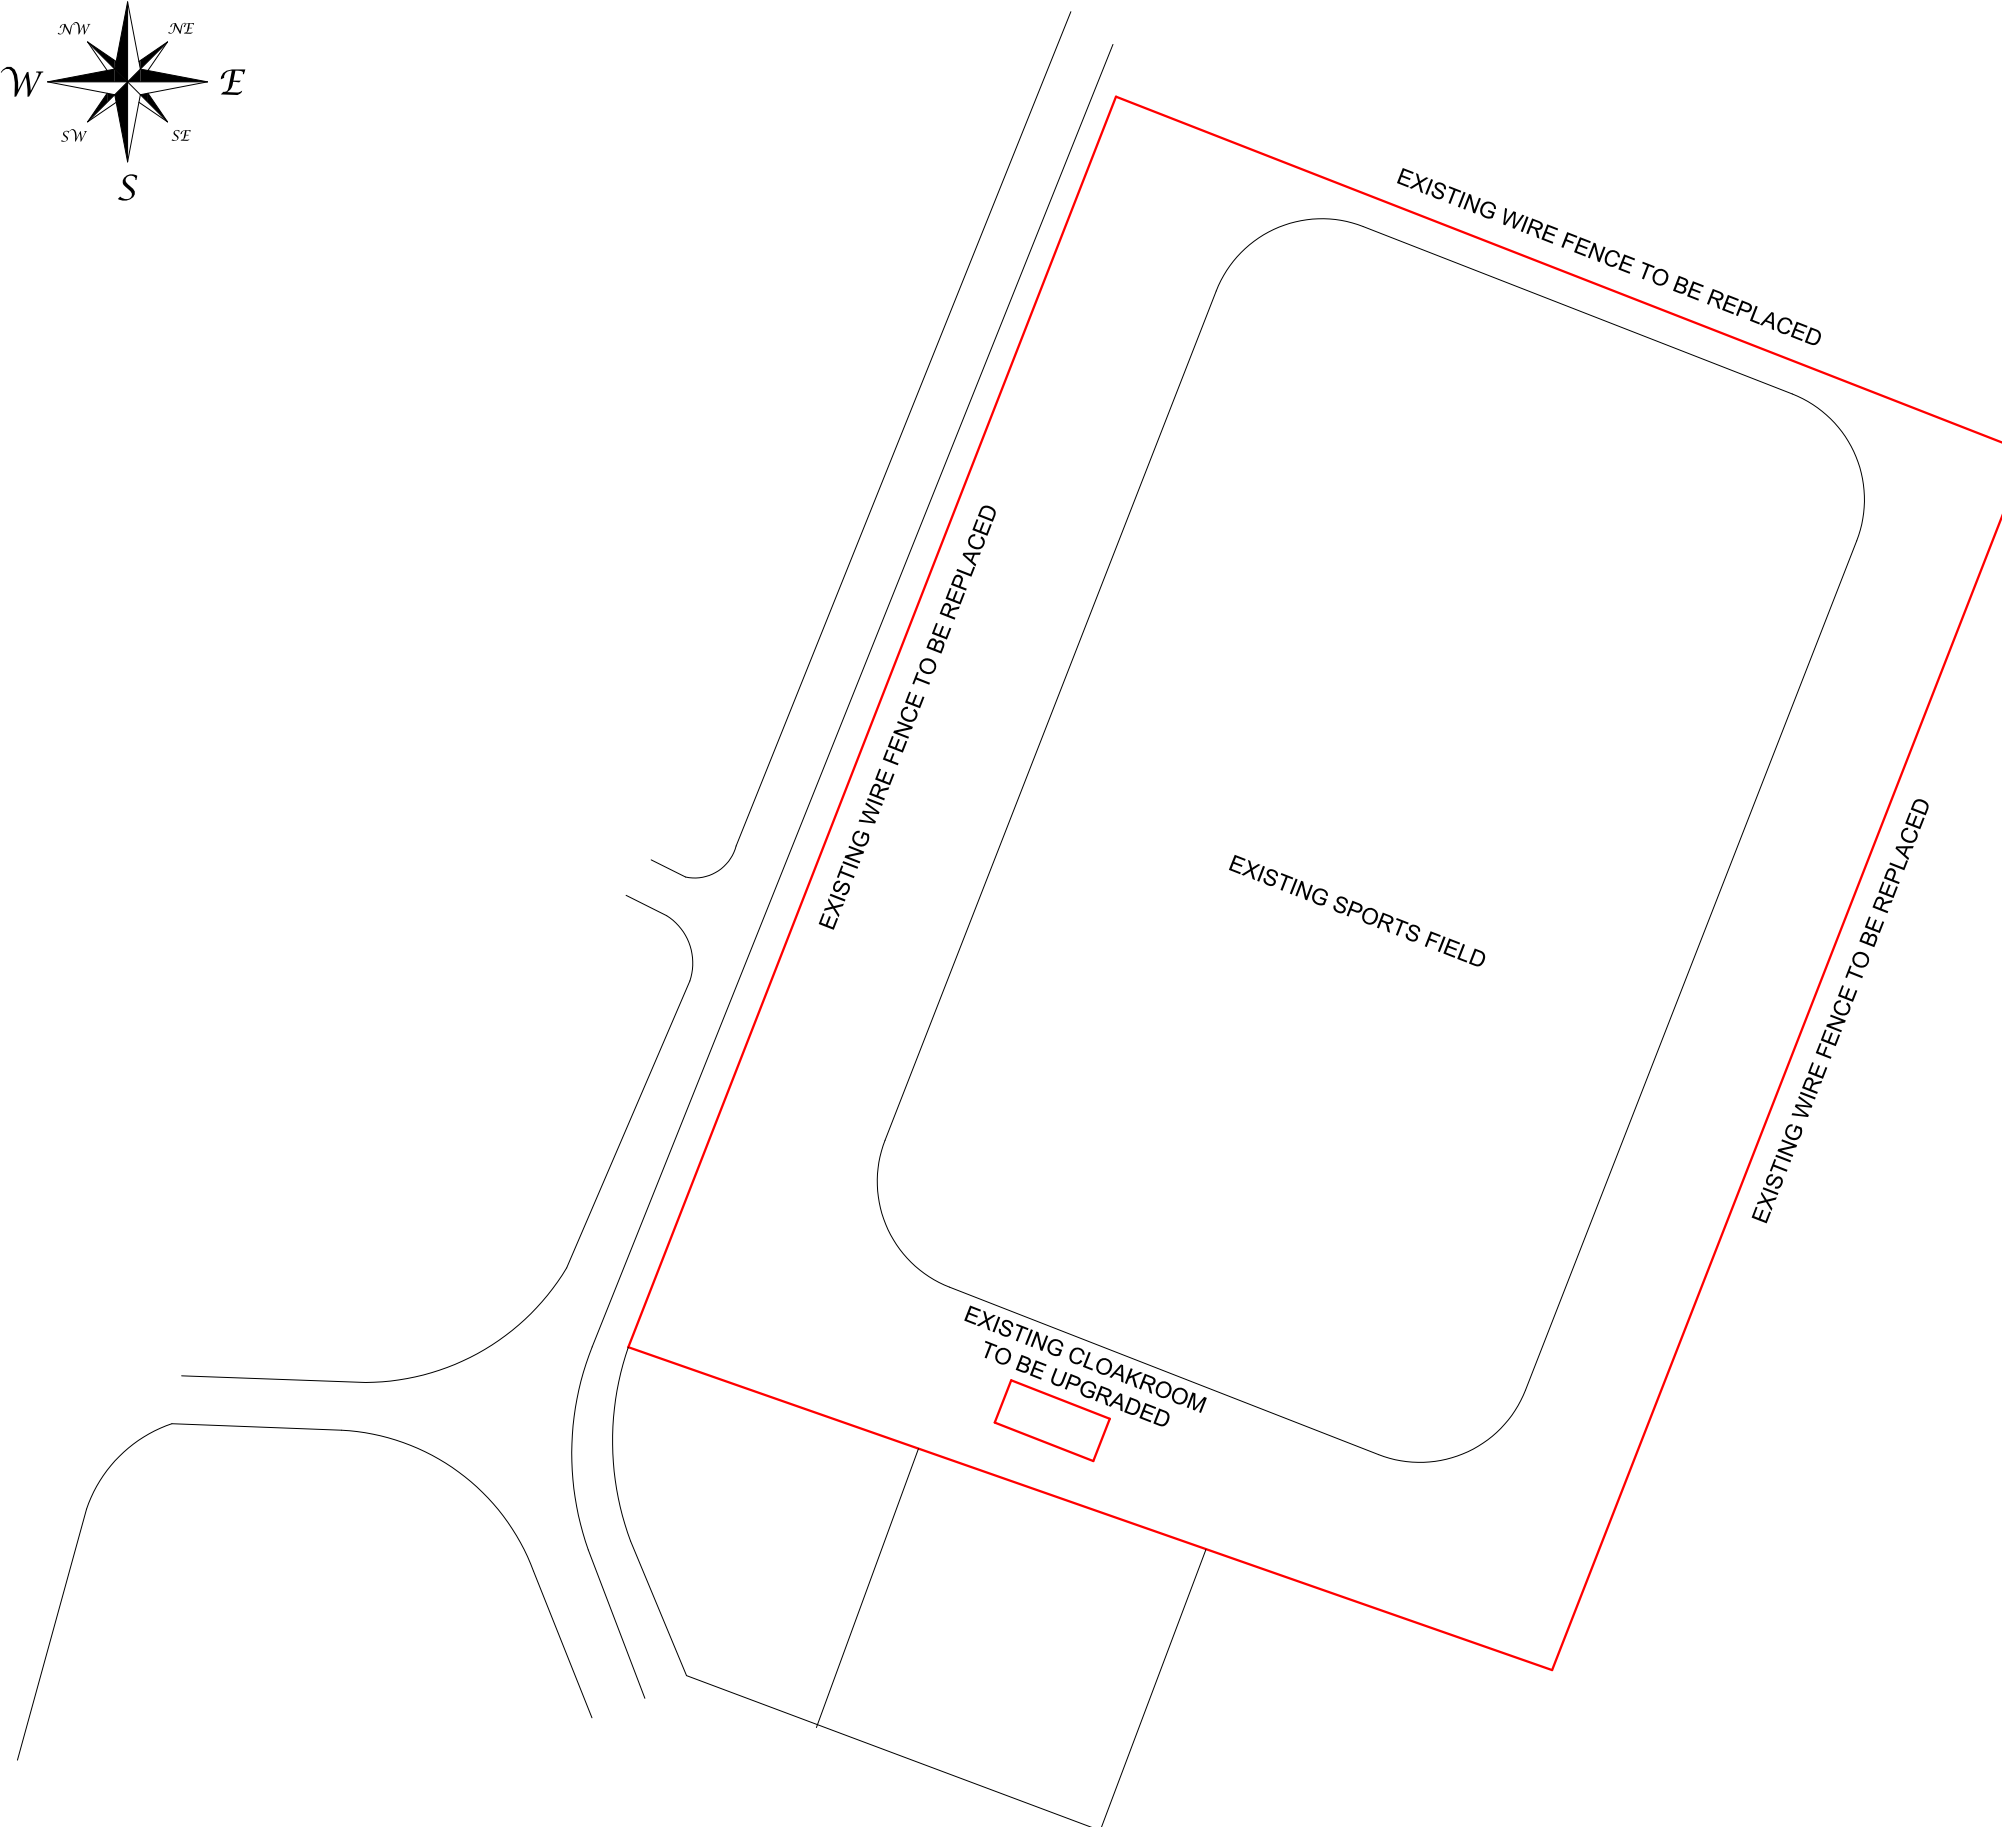


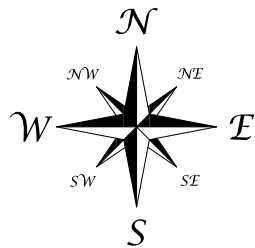

Notes

FOR TENDER
PURPOSES

The copyright in this drawing, including any design and details hereon, is reserved by the engineer/draughtsman.

[illegible]

Reg. No. 2007 / 010972 / 07

P.O.Box 787
SPRINGBOK
8240

TEL.: (027) 718 2233
FAX.: (027) 718 2234

E-mail: info@ribicon.com

CLIENT

RICHTERSVELD
MUNICIPALITY
PORT NOLLOTH
8280

PROJECT

UPGRADING OF SPORTS FACILITIES IN RICHTERSVELD

DRAWING TITLE

SANDDRIFT SPORT FACILITY

DISCIPLINE

ARCHITECTURAL

PLAN Nr.	REV. Nr.
RIB-4685SD-700-1101	00

SCALE 1:1000	DWG SIZE A3	DESIGN G. Rhodes
PAGE 1	OF 1	DRAWN G. Rhodes
DATE July 2021		CHECKED D. Richards CAD21034