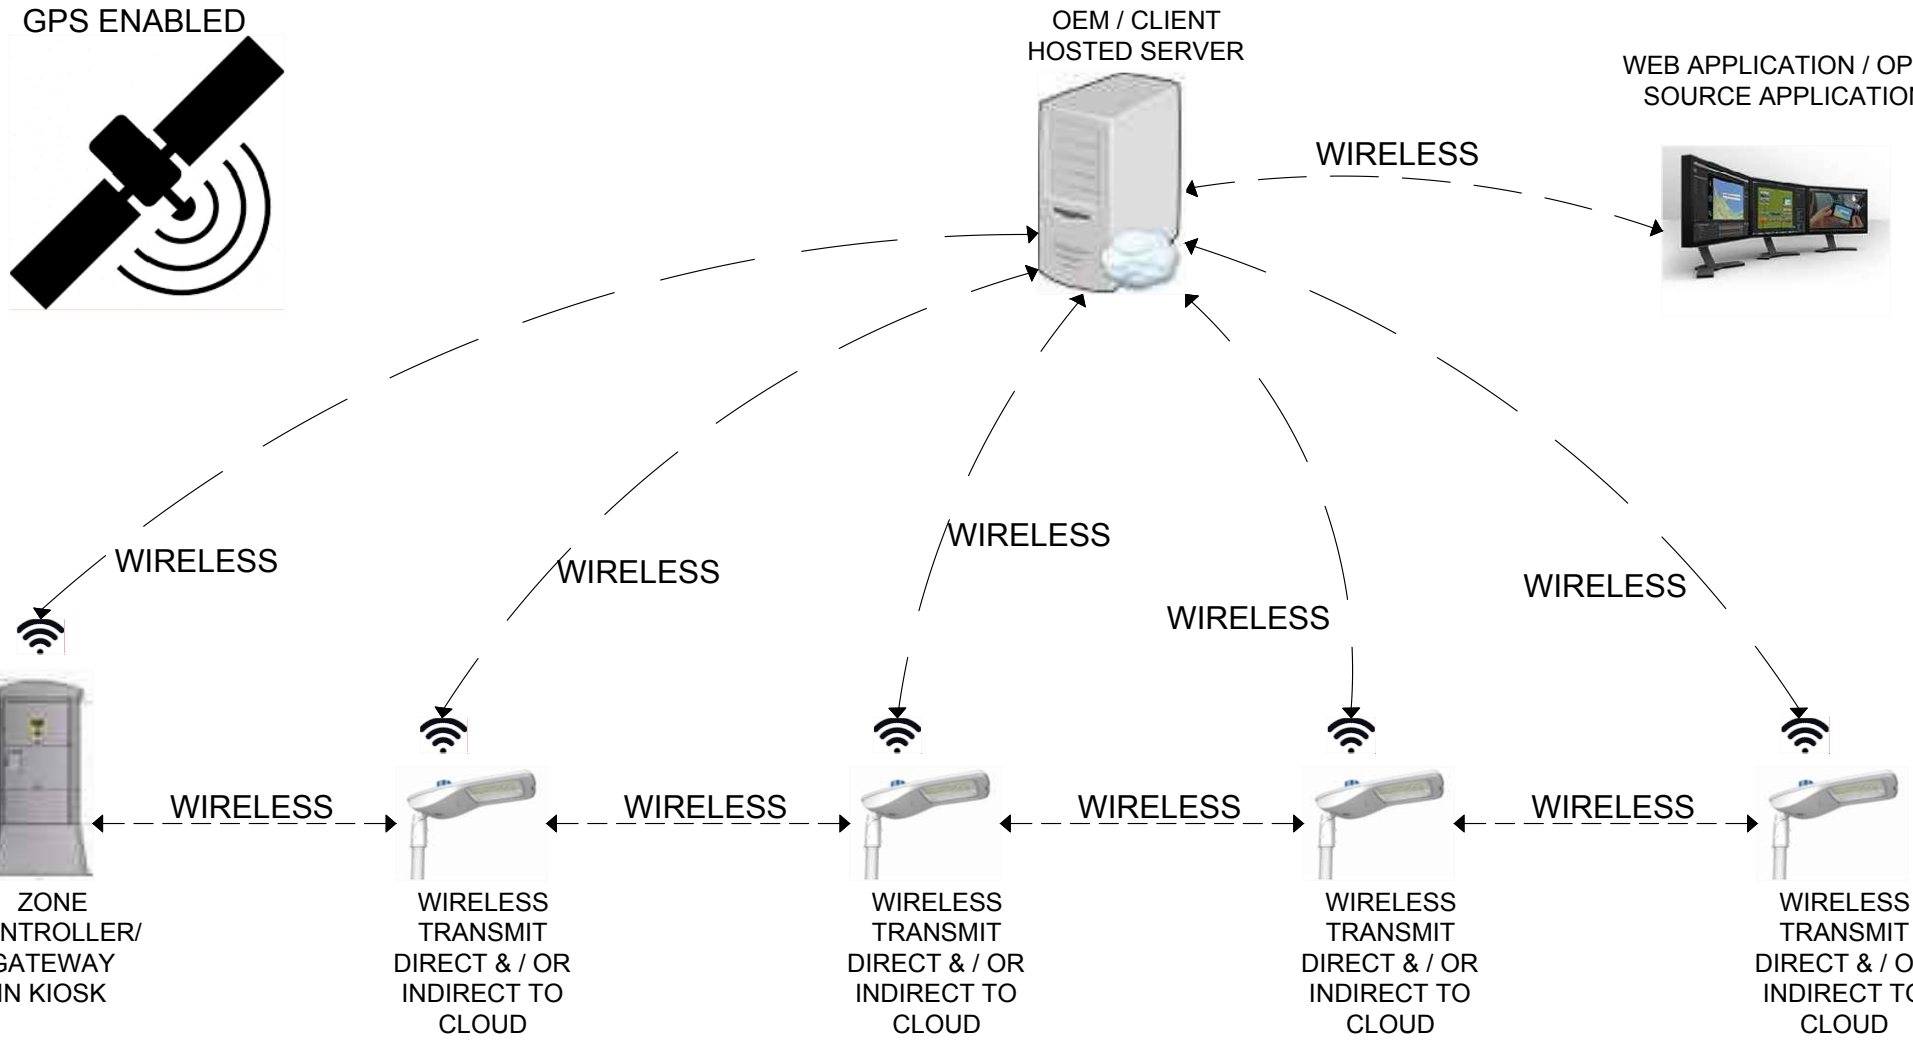


**TENDER DRAWING**

| No. | DATE | REVISION | APPROVED |
|---|---|---|---|
| V1 | 20-07-2018 | FOR TENDER | DNA |

SANRAL TYPICAL DRAWINGS
COPYRIGHT: THIS DRAWING IS PROTECTED IN TERMS OF THE COPYRIGHT ACT No. 98 OF 1978 AND MAY NOT BE REPRODUCED WITHOUT THE PERMISSION IN WRITING FROM SANRAL.
CONDITIONS FOR USE: CONSULTANTS APPOINTED BY SANRAL SHALL INCORPORATE THE TYPICAL DETAILS HEREON INTO THEIR SPECIFIC DESIGN FOR WHICH THEY WILL ASSUME FULL PROFESSIONAL RESPONSIBILITY. THIS TYPICAL DRWING MAY NOT BE USED FOR TENDER PURPOSES.

SANRAL
BUILDING SOUTH AFRICA THROUGH BETTER ROADS

**HEAD OFFICE**
48 Tambotie Avenue
Val de Grace
Pretoria
0184

PO Box 415
Pretoria 0001
South Africa
Tel: (012) 844 8000

**EASTERN REGION**
58 van Eck Place
Pietermaritzburg
3201

PO Box 100410
Scottsville
3209
Tel: (033) 392 8100

APPROVED

Date:

**TYPICAL DRAWINGS - ELECTRICAL**

LIGHTING MANAGEMENT SYSTEM TOPOLOGY
STANDARD DETAILS

SANRAL DOC No. (PDF) -
SANRAL DOC No. (DWG) -
SANRAL DRAWING No. TD-E-P-4000-1-V1

TD-E-P-4000-1-V1