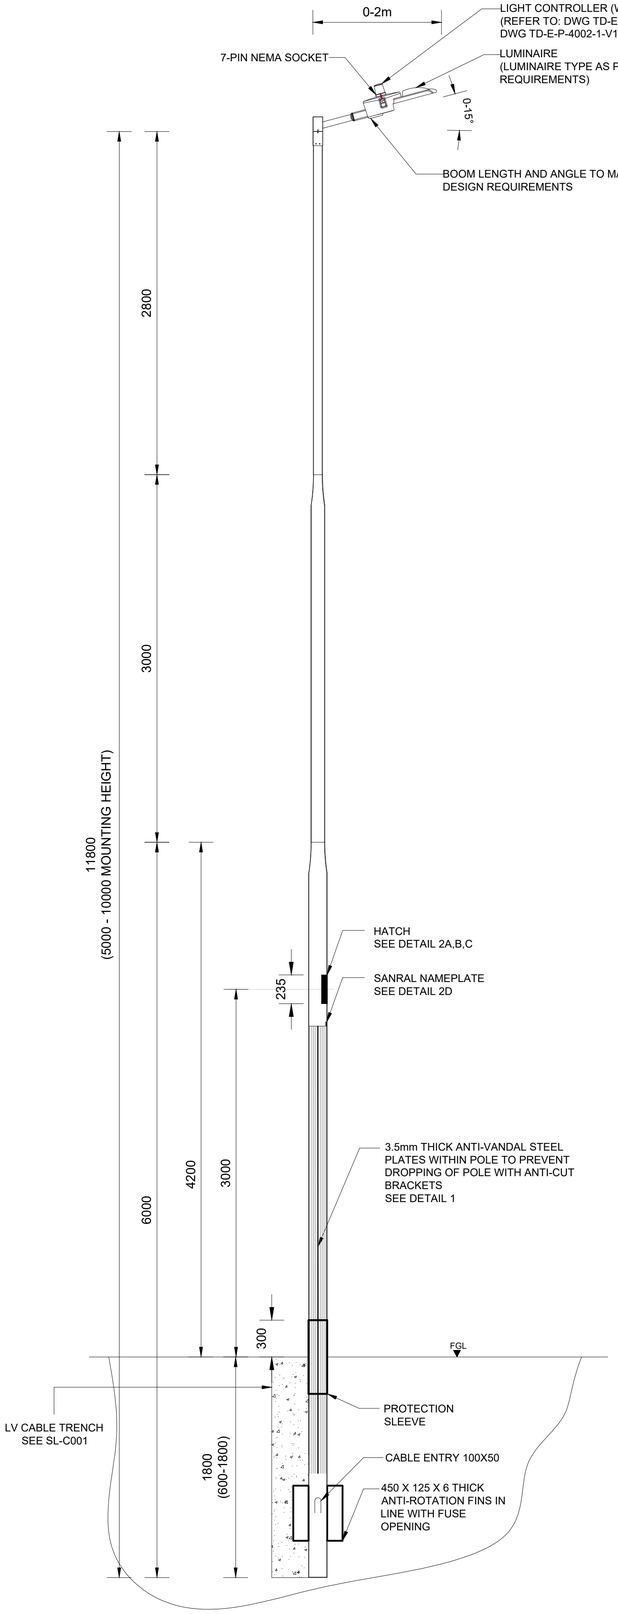

TYPICAL SECTION OF BURIED POLE
(1:25)

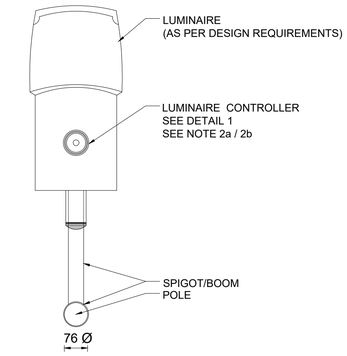

TYPICAL STREETLIGHT
TOP VIEW
(1:10)

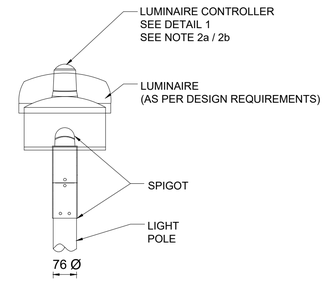

TYPICAL STREETLIGHT
BACK VIEW
(1:10)

DRAWING NOTES:

1. 1.5MM² BLACK FLEX 7 CORE CABLE.
2. a. LMS CONTROLLER/PEC DEVICE.
   b. 7 PIN NEMA SOCKET.
3. POLE SUPPLY CABLE L-N-E.
4. LMS CONTROLLER INCLUDES BUILT-IN VIBRATION AND TILT SENSOR

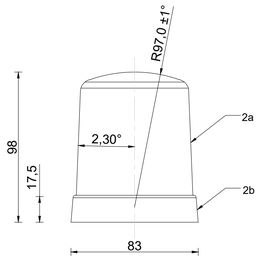

DETAIL 1
LUMINAIRE CONTROLLER/PEC
DEVICE
(NTS)

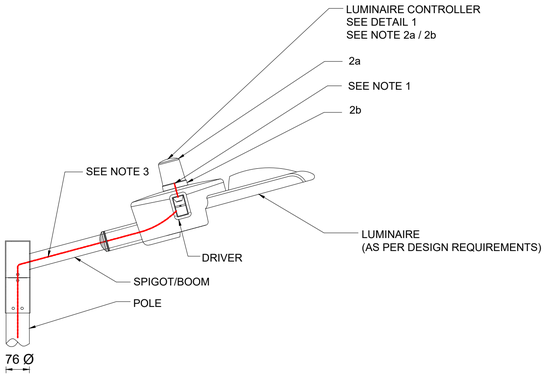

DETAIL 2
TYPICAL STREETLIGHT
(TO MEET DESIGN REQUIREMENTS)
(1:10)

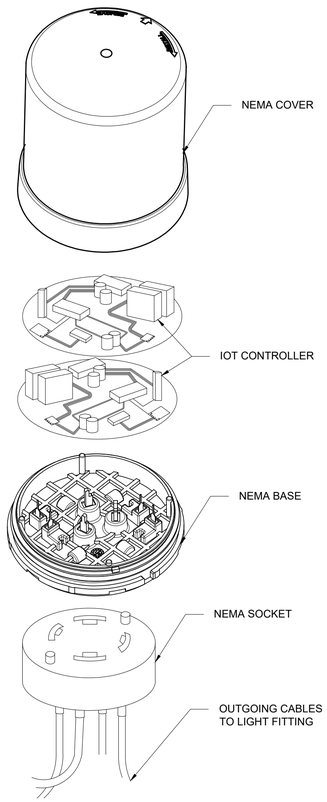

TYPICAL NEMA BASEAND COVER
(LMS ENABLED)
(NTS)

No.	DATE	REVISION	APPROVED
V1	10-07-2020	ORIGINAL VERSION	D.N.

SANRAL TYPICAL DRAWINGS

COPYRIGHT: THIS DRAWING IS PROTECTED IN TERMS OF THE COPYRIGHT ACT No. 98 OF 1978 AND MAY NOT BE REPRODUCED WITHOUT THE PERMISSION IN WRITING FROM SANRAL.
CONDITIONS FOR USE: CONSULTANTS APPOINTED BY SANRAL SHALL INCORPORATE THE TYPICAL DETAILS HEREON INTO THEIR SPECIFIC DESIGN FOR WHICH THEY WILL ASSUME FULL PROFESSIONAL RESPONSIBILITY. THIS TYPICAL DRWING MAY NOT BE USED FOR TENDER PURPOSES.

SANRAL
SOUTH AFRICAN NATIONAL ROADS AGENCY SOC LTD
BUILDING SOUTH AFRICA THROUGH BETTER ROADS

HEAD OFFICE
48 Tambotie Avenue
Val de Grace
Pretoria
0184

PO Box 415
Pretoria 0001
South Africa
Tel: (012) 844 8000

EASTERN REGION
58 van Eck Place
Pietermaritzburg
3201

PO Box 100410
Scottsville
3209
Tel: (033) 392 8100

APPROVED

Date: _____

TYPICAL DRAWINGS - ELECTRICAL

NEMA SOCKET ON LUMINAIRE
STANDARD DETAILS

SANRAL DOC No. (PDF): -
SANRAL DOC No. (DWG): -
SANRAL DRAWING No.: TD-E-P-4001-1-V1

TD-E-P-4001-1-V1