





seating type A_430 mm high & seating type B_750mm high

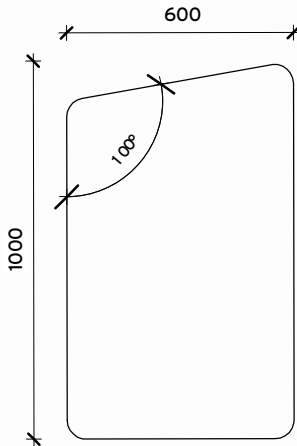


seating type C_750mm high

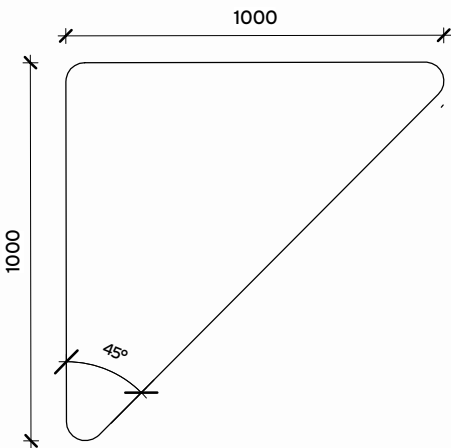


seating type D_750mm high

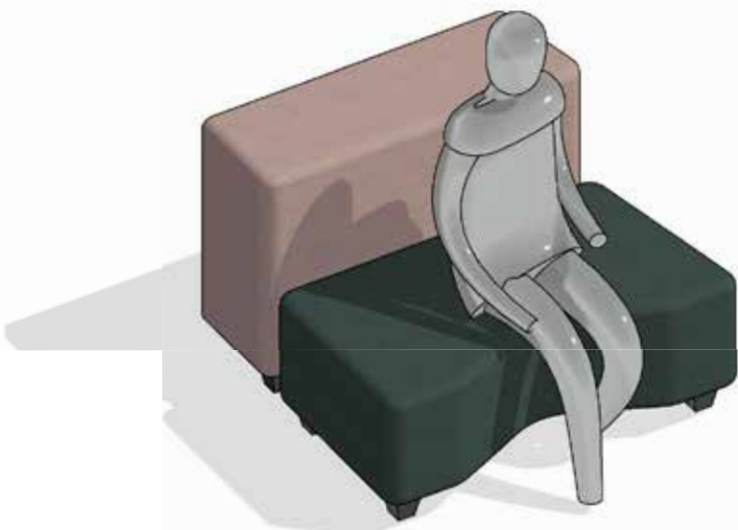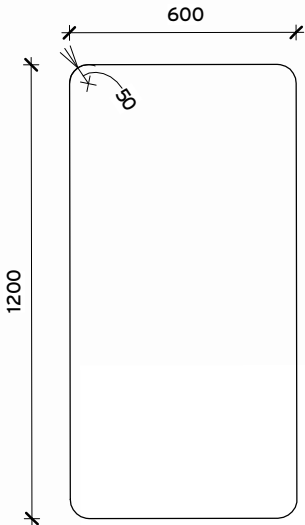


seating type E_750mm high

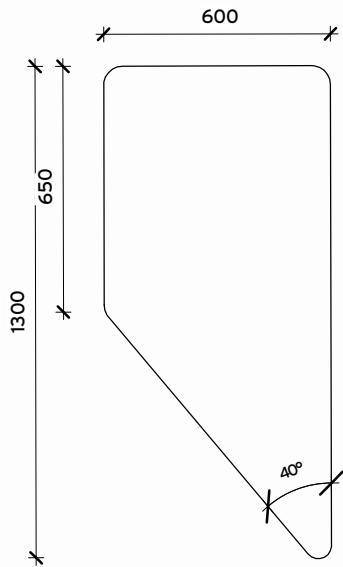


seating type F_430 mm high

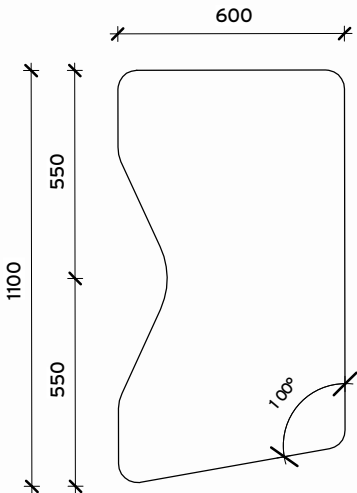

seating type G_430 mm high

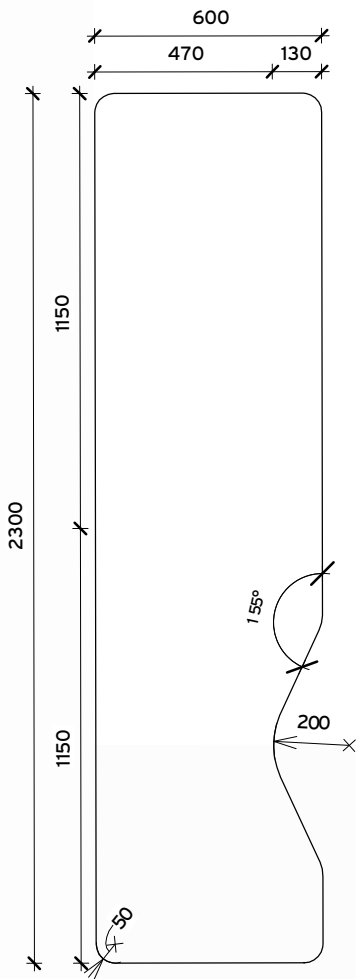

Typical Section

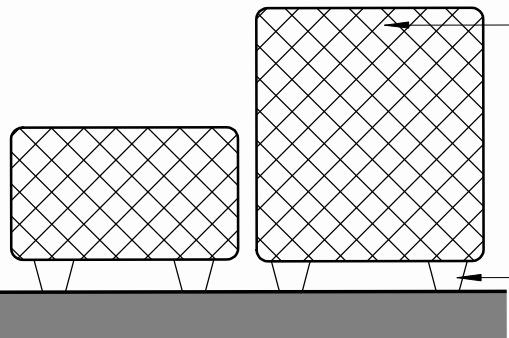

High density rebounded foam shaped as per seating type specifications, upholstered in fabric as indicated.

80 x 80x 80 mm tapered square timber foot, offset 40mm from edge of seating, with rubber floor protection base or similar. Painted charcoal or similar to create shadow gap, final finish to be approved by architect & client.

TYPE	QUANTITY	FABRIC COLOUR
A	3	(Dark blue-grey) FHHP01D Heavyweight pre-dyed hemp, plane weave, in CANVAS STEEL
B	3	(Blush-pink colour) FHHP01D Heavyweight pre-dyed hemp, plane weave, in CANVAS TAUPE
C	1	(Mustard colour) FHHP01D Heavyweight pre-dyed hemp, plane weave, in CANVAS STONE
D	2	(Blue-grey colour) FHHP01D Heavyweight pre-dyed hemp, plane weave, in CANVAS STEEL
E	2	(Mustard colour) FHHP01D Heavyweight pre-dyed hemp, plane weave, in CANVAS STONE
F	1	(Dark blue-grey) FHHP01D Heavyweight pre-dyed hemp, plane weave, in CANVAS STEEL
G	5	(Mustard colour) FHHP01D Heavyweight pre-dyed hemp, plane weave, in CANVAS STONE

TOTAL: 17 units
Delivery 07/02/2024



NOTE

All work must strictly adhere to the specified dimensions and comply with National Building Regulations SANS 10400. Prior to the commencement of any work, on-site verification of dimensions and levels is mandatory. Confirmation of dimensions on-site is required before the production of shop drawings or the manufacturing of any component. Similarly, confirmation of dimensions on-site is essential before placing orders for any components. Drawings should be interpreted in conjunction with details, schedules, drainage drawings, internal elevations, and other specialist drawings. In the event of conflicting information, it is imperative to refer such discrepancies to the architect, exhibition designers, and responsible consultants prior to initiating construction.

Duram colours are indicated, but you can use another brand if you match the same colour and finish.

Heavyweight pre-dyed hemp, plane weave fabric is needed. Colours samples sourced from Hemporium. You can use another brand, but you must match the colour samples.


Indicated seating must have a water-resistant fabric. Exterior Fabric Waterproof with breathable properties such as Durable Water Repellent (DWR) products should be used.



Dr. Esther Mahlangu
Retrospective
Exhibition

Seating Furniture

Issued for Construction
2023/11/16
By Iziko Museums of South Africa
EDP Unit
Based on designs by Wolff Architects.

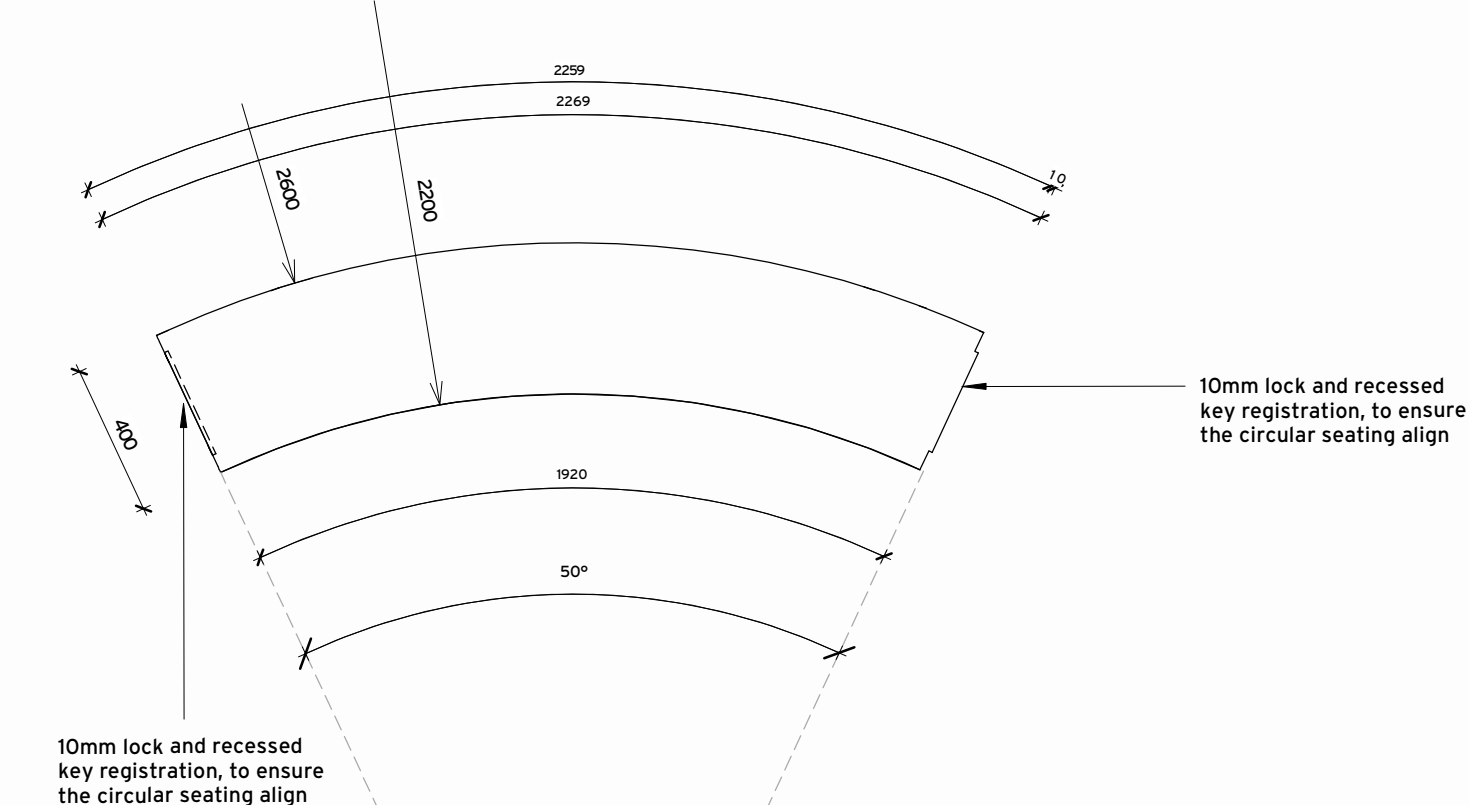


Mobile Seat Plan

1 : 20


430mm MDF board and timber framed seating, MDF painted with Duram 'Classic Matt' water-based paint in the colour 'King Mackerel' or THE SAME colour in a different brand. Display top edge as per Typical Edge Detail. Bottom of seating as per Typical Floor Detail

10mm recessed key registration, to ensure the circular seating align. Sides of the seat painted with Duram 'Classic Matt' water-based paint in the colour 'King Mackerel' or THE SAME colour in a different brand.

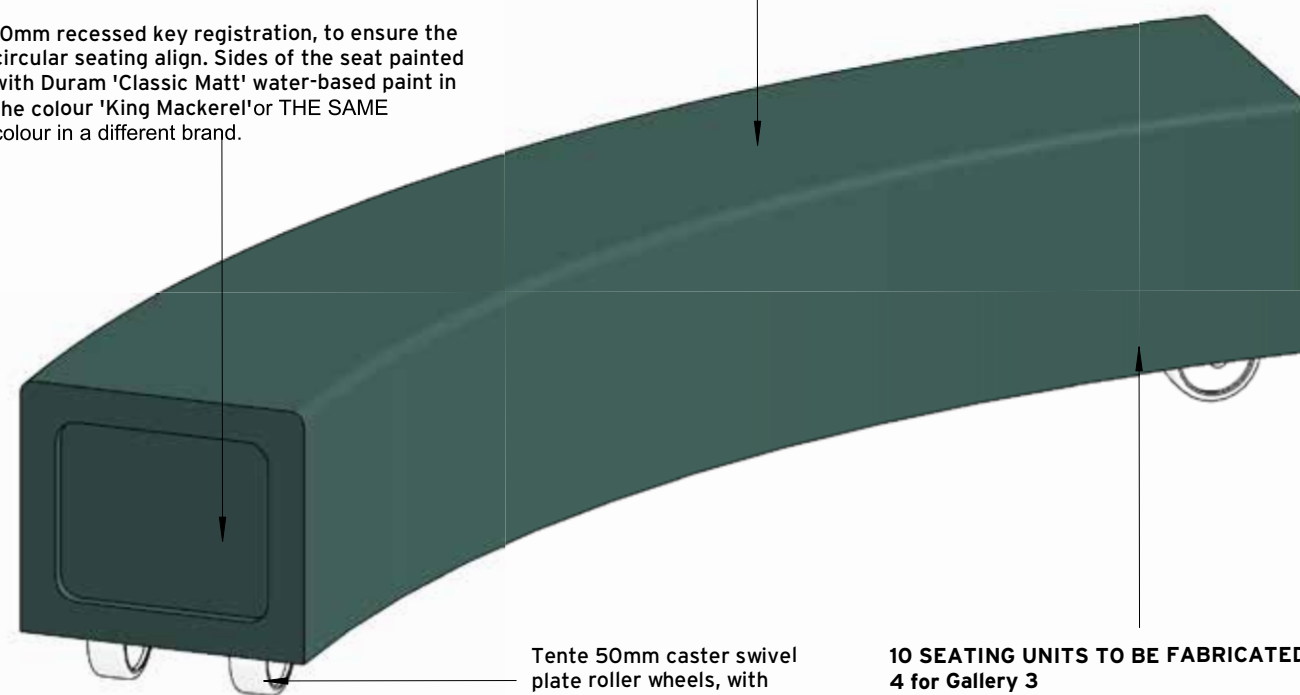

Tente 50mm caster swivel plate roller wheels, with lockable brakes.

10 SEATING UNITS TO BE FABRICATED:
4 for Gallery 3
6 for Gallery 5,
Delivery 07/02/2024

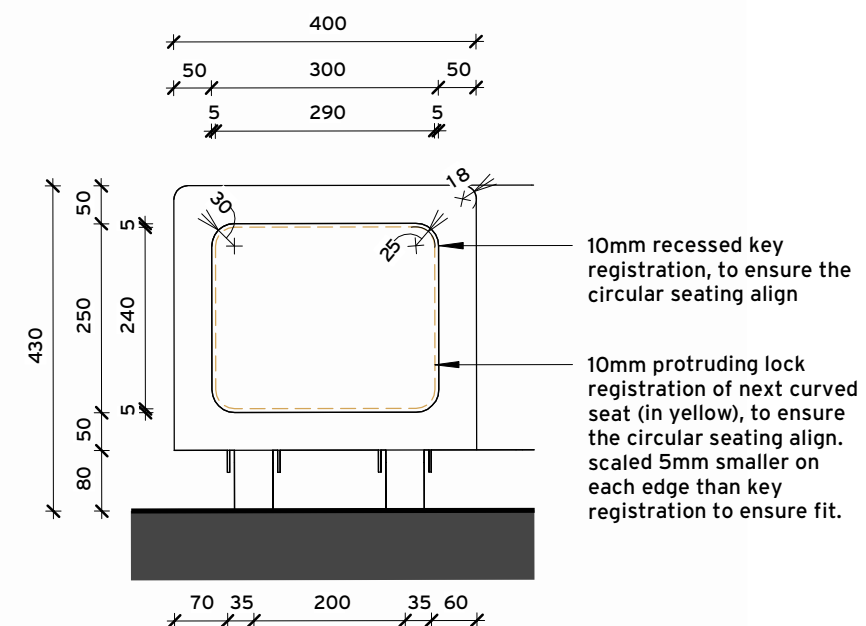


Mobile Seat Section

1 : 10

9mm MDF painted board recessed key registration (in blue), to ensure the circular seating align.

9mm MDF painted board protruding lock registration fixed to 22mm MDF face (in yellow), to ensure the circular seating align. scaled 5mm smaller on each edge than key registration to ensure fit.

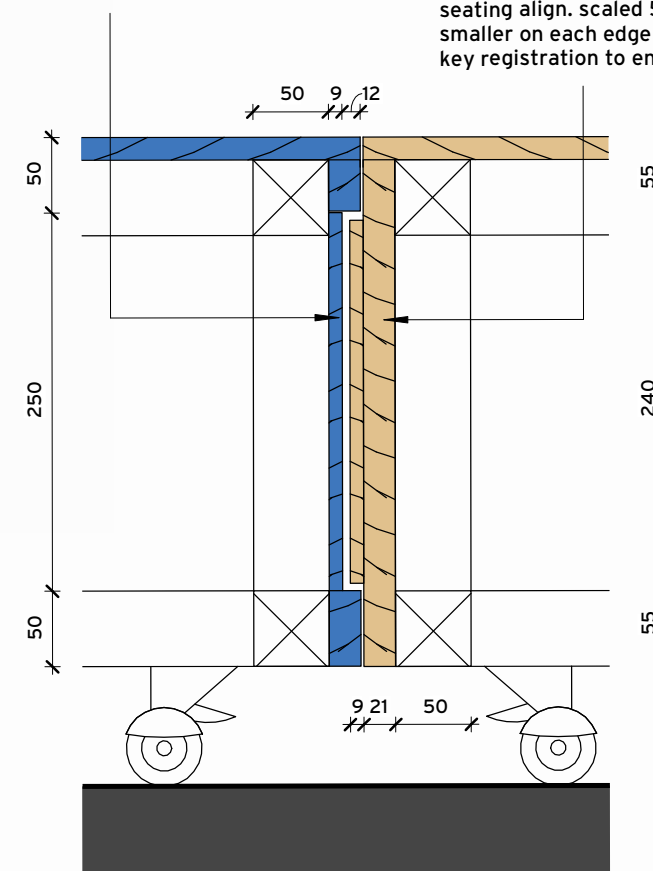

Lock-and-key registration

1 : 5

NOTE

All work must strictly adhere to the specified dimensions and comply with National Building Regulations SANS 10400. Prior to the commencement of any work, on-site verification of dimensions and levels is mandatory. Confirmation of dimensions on-site is required before the production of shop drawings or the manufacturing of any component. Similarly, confirmation of dimensions on-site is essential before placing orders for any components. Drawings should be interpreted in conjunction with details, schedules, drainage drawings, internal elevations, and other specialist drawings. In the event of conflicting information, it is imperative to refer such discrepancies to the architect, exhibition designers, and responsible consultants prior to initiating construction.

Duram colours are indicated, but you can use another brand if you match the same colour and finish.



Iziko South African National Gallery

Mobile Curved Seat


Issued for Construction
 2023/11/16

By Iziko Museums of South Africa
 EDP Unit

Based on designs by Wolff Architects.

Page size: A3 [297 X 420]


Scale: As indicated

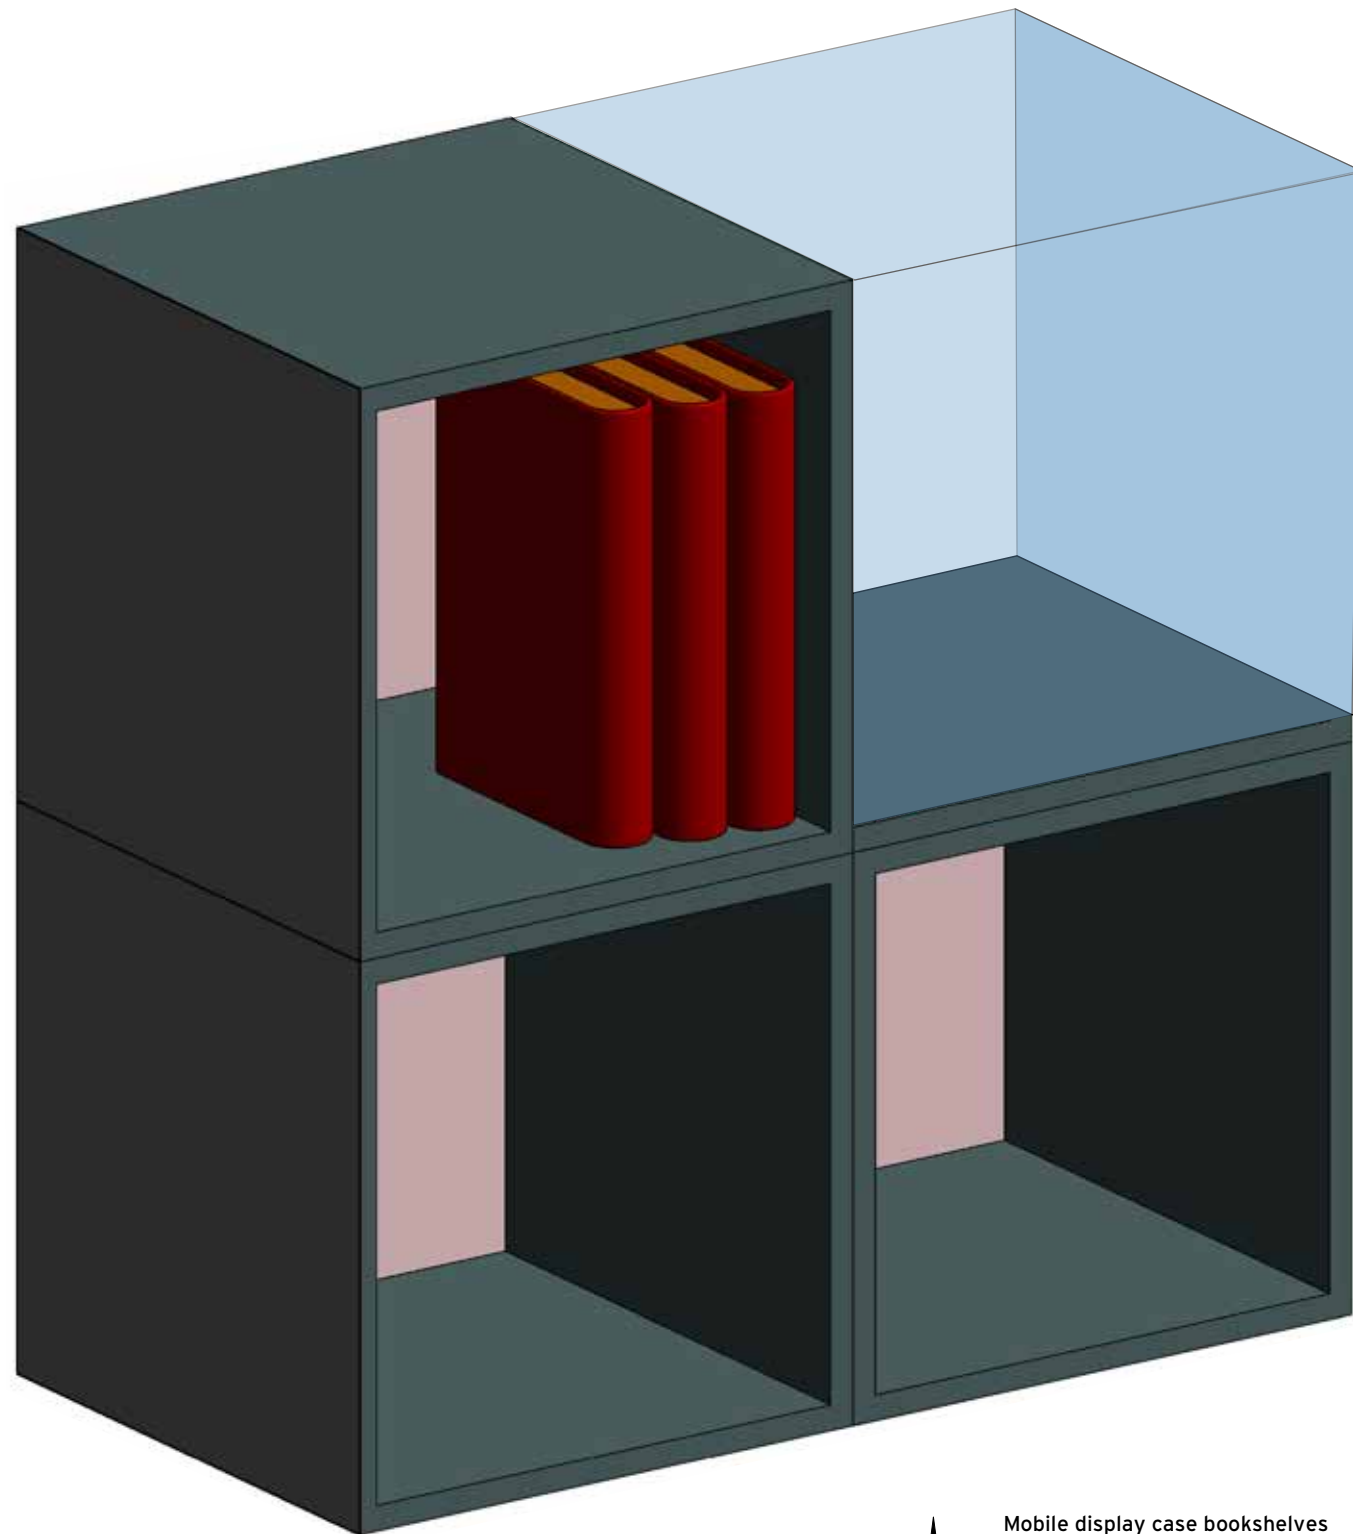

Mobile display case bookshelves to be built for stacking on floor or wall mounted as indicated by the client.

Quantity
Display Case Units: 8
Book Shelf Units : 8

Delivery 07/02/2024

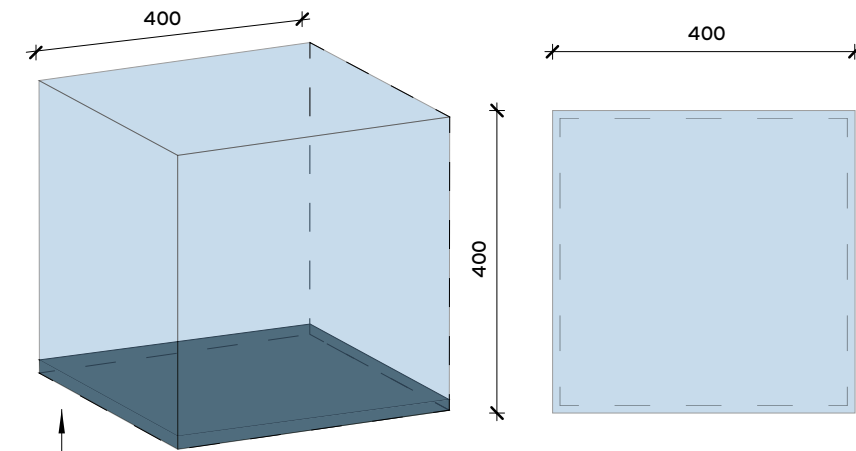

Acrylic Case plan TOP
 1 : 10

Removable 18mm MDF base panel using hex-threaded insert nuts. painted with Duram 'Classic Matt' water-based paint in the colour 'King Mackerel'.

10mm clear acrylic case with open bottom, fitted to MDF base panel using hex-threaded bolts with countersunk holes. Acrylic with resistance to abrasion and clear optical properties.


NOTE

All work must strictly adhere to the specified dimensions and comply with National Building Regulations SANS 10400. Prior to the commencement of any work, on-site verification of dimensions and levels is mandatory. Confirmation of dimensions on-site is required before the production of shop drawings or the manufacturing of any component. Similarly, confirmation of dimensions on-site is essential before placing orders for any components. Drawings should be interpreted in conjunction with details, schedules, drainage drawings, internal elevations, and other specialist drawings. In the event of conflicting information, it is imperative to refer such discrepancies to the architect, exhibition designers, and responsible consultants prior to initiating construction.

Duram colours are indicated, but you can use another brand if you match the same colour and finish.




Example of clear acrylic case with open bottom, fitted to MDF base panel.

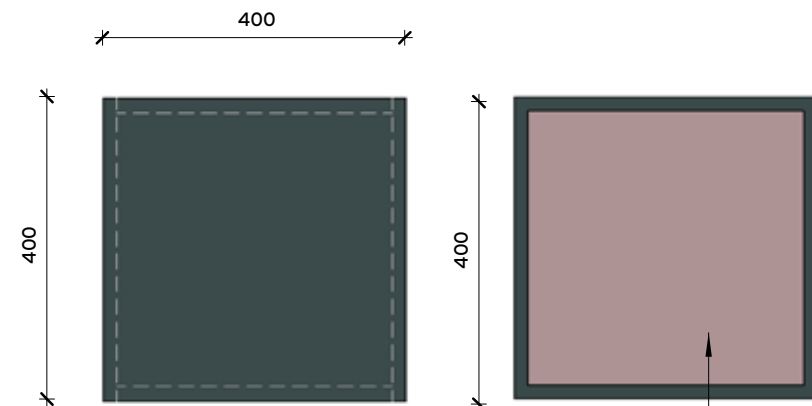

Bookshelf plan
 1 : 10

Front
 1 : 10

18mm MDF back panel with the inner side painted with Duram 'Classic Matt' water-based paint in the colour 'Dahlia Blush'.

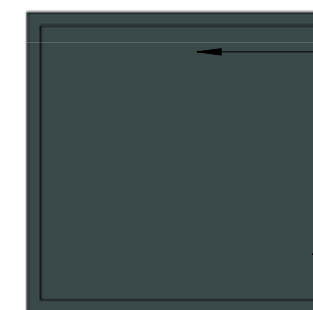

Back
 1 : 10

18mm MDF back panel with the inner side painted with Duram 'Classic Matt' water-based paint in the colour 'King Mackerel'.

18mm MDF joined together as per specialist specifications, painted with Duram 'Classic Matt' water-based paint in the colour 'King Mackerel'.



Dr. Esther Mahlangu Retrospective Exhibition

Mobile Display Case Bookshelf

Issued for Construction
 2023/11/16

By Iziko Museums of South Africa
 EDP Unit

Based on designs by Wolff Architects.

Page size: A3 [297 X 420]

Scale: 1 : 10

603



Stainless Steel Powder Coated frame sand colour,
Spradling marine grade vinyl seat
Marine grade rope backrest.

Sand seat fabric colours as per Douglas & Douglas sample.
You can use another brand but you must match the colour.
Colour sample to be signed off by client.



Seat 1
1100mm x 1100mm.
Seat depth 450mm and back height 670mm h

Seat 2
1650mm x 1100mm.
Seat depth 450mm and back height 670mm h

5-year warranty against colour fading on the powder coating
of the metal frames and a 2-year limited warranty on the
stainless steel frame against rusting.

Quantity 1 each.
Delivery 10/03/2024



NOTE

All work must strictly adhere to the specified dimensions and comply with National Building Regulations SANS 10400. Prior to the commencement of any work, on-site verification of dimensions and levels is mandatory. Confirmation of dimensions on-site is required before the production of shop drawings or the manufacturing of any component. Similarly, confirmation of dimensions on-site is essential before placing orders for any components. Drawings should be interpreted in conjunction with details, schedules, drainage drawings, internal elevations, and other specialist drawings. In the event of conflicting information, it is imperative to refer such discrepancies to the architect, exhibition designers, and responsible consultants prior to initiating construction.



Iziko Humanity
Exhibition

Mobile Curved Seat

Issued for Construction
2023/11/16

By Iziko Museums of South Africa
EDP Unit

Based on designs by Wolff Architects.