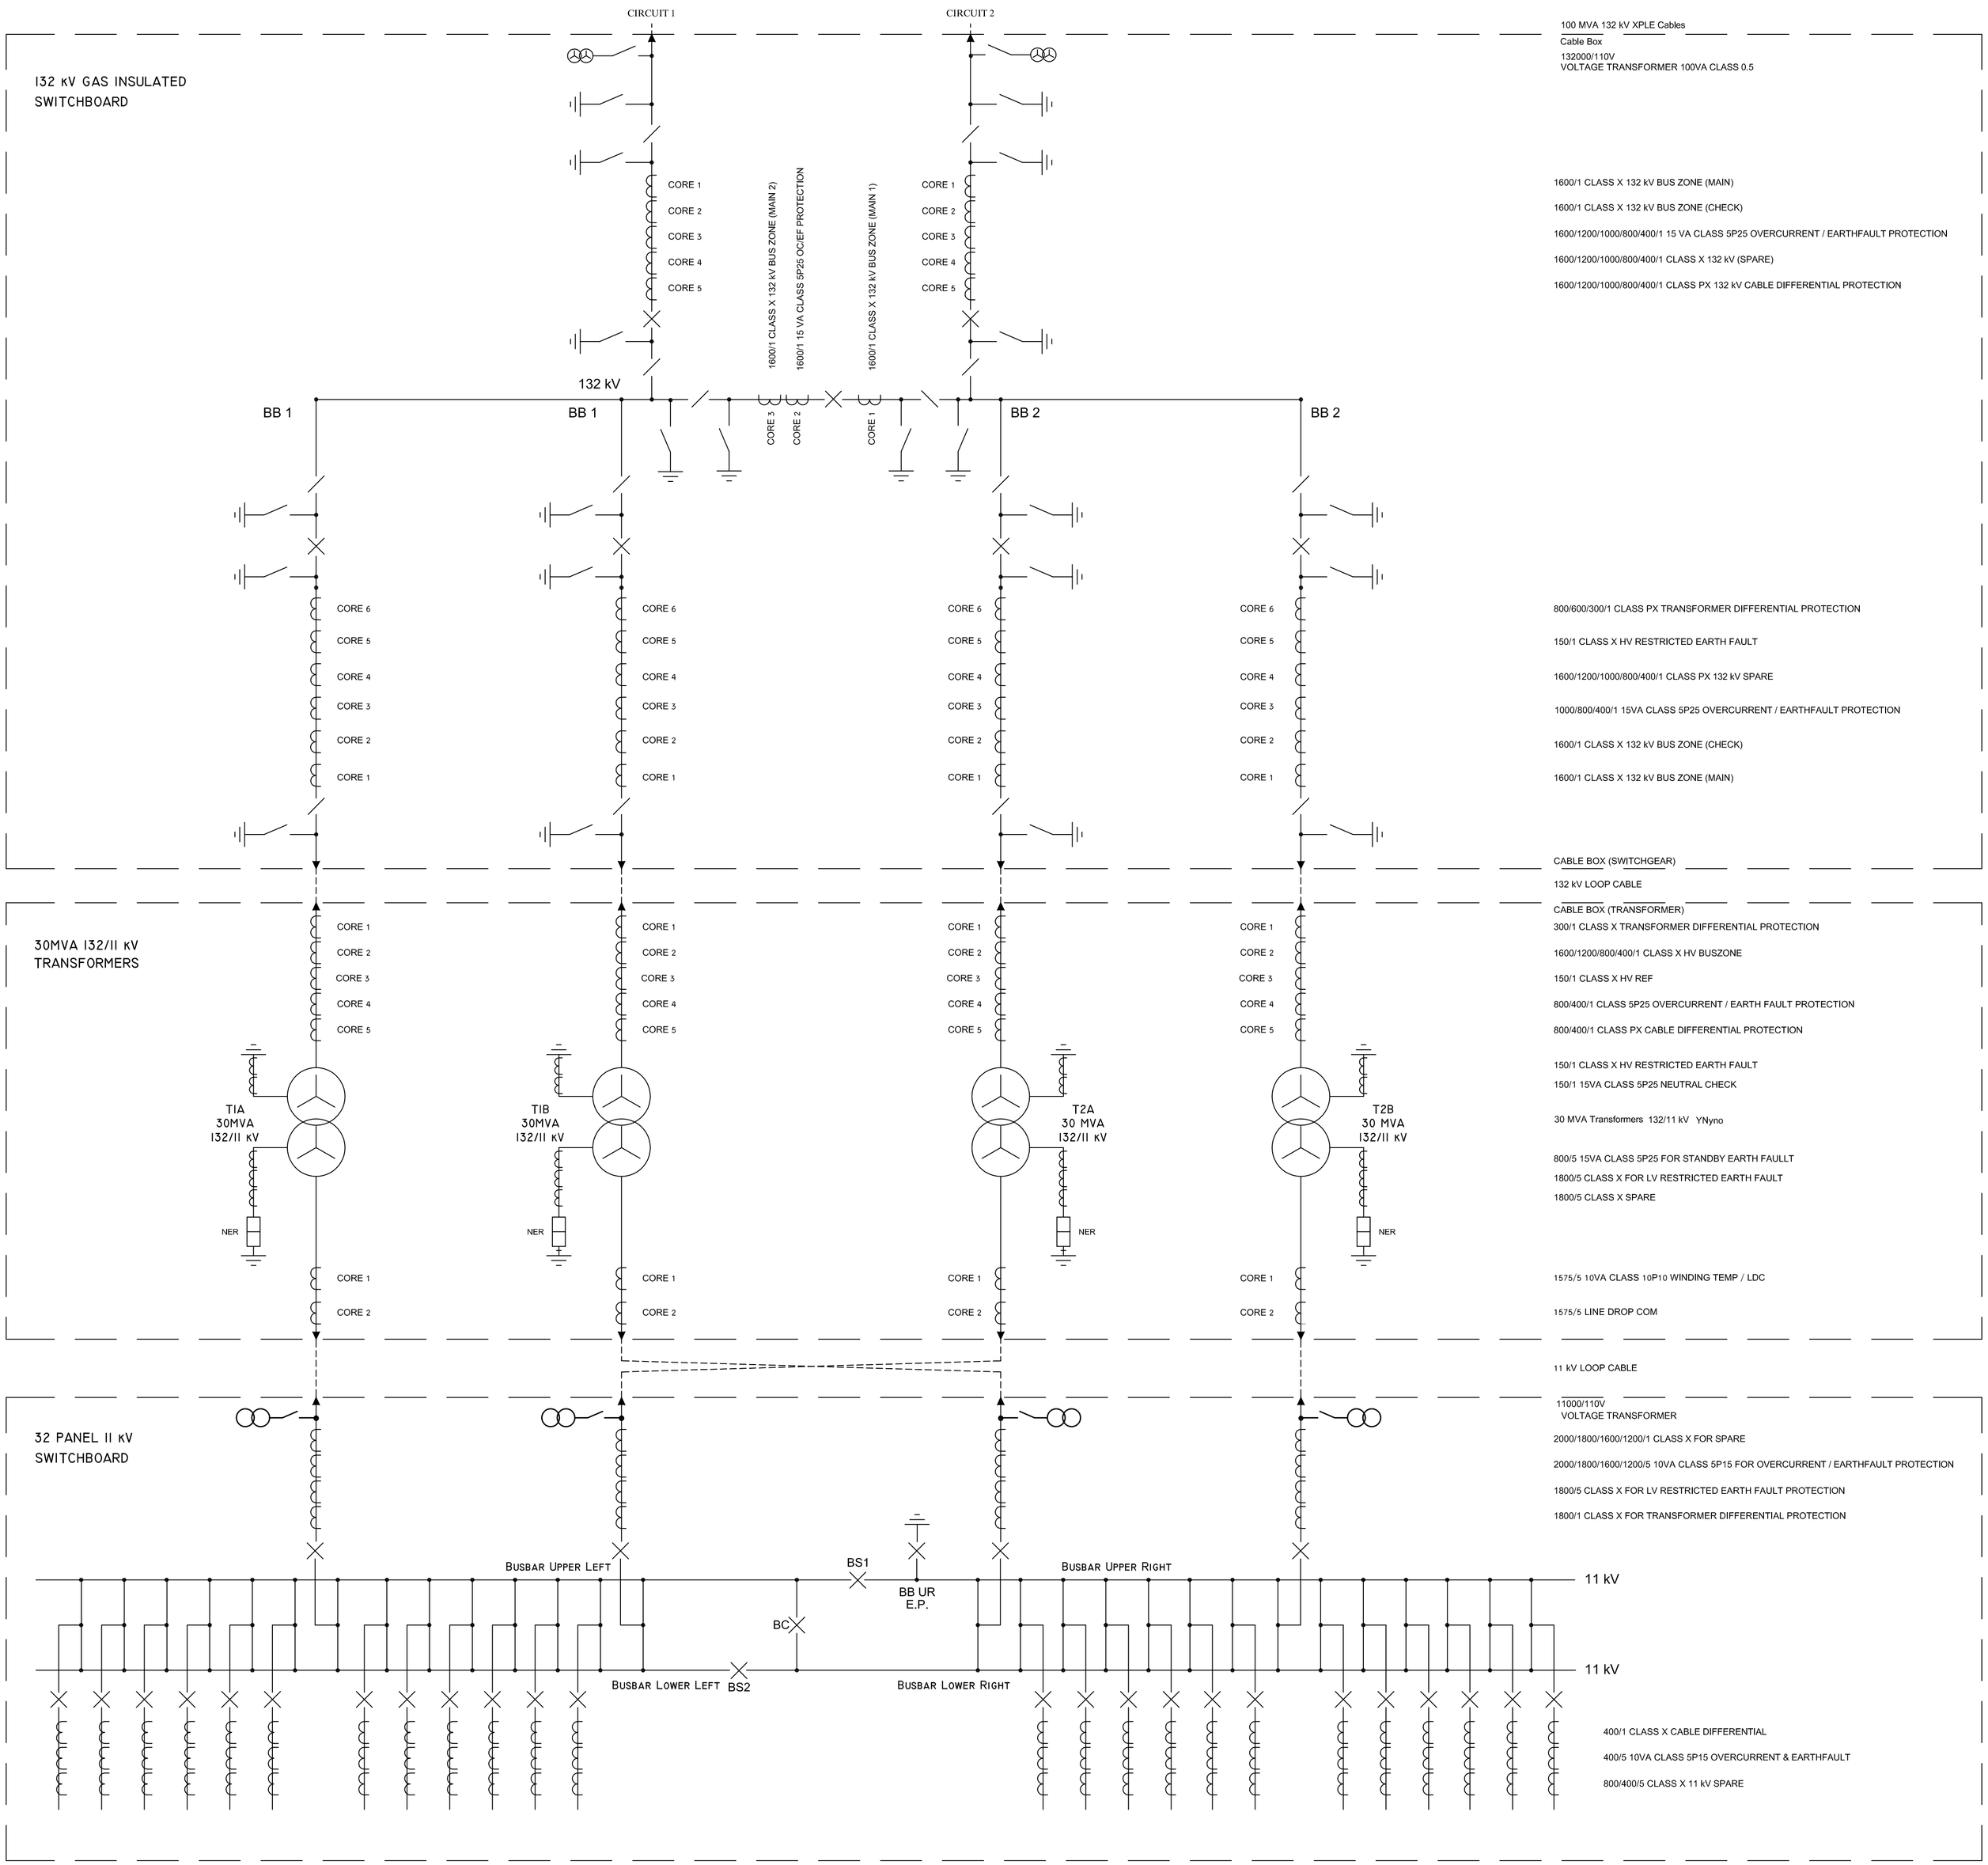

	SIGNATURE	DATE
DRAWN	J.LAWRENZ	28-02-2014
CHIEF DRAUGHTPERSON		
PROTECTION ENGINEER		
PLANNING ENGINEER		
PROJECTS ENGINEER		
PLAN./PROJ. MANAGER		

APPROVED:
R DHROCHAND
DEPUTY HEAD: HV OPERATIONS

1	UPDATED CT RATIOS	ML	30-07-2015
REFERENCE DRAWINGS:	REVISIONS:	BY:	DATE:

ETHEKWINI ELECTRICITY

PROPOSED 132/11 kV SUBSTATION WITH 132 kV GIS

PROPOSED 132/11 kV SCHEMATIC
WITHOUT THE JERICHO SCHEME

SCALE:	DRAWING NUMBER:	REV:
NTS	TD 79	1