PHASE 1 - FURNITURE SEQUENCING (PART B)

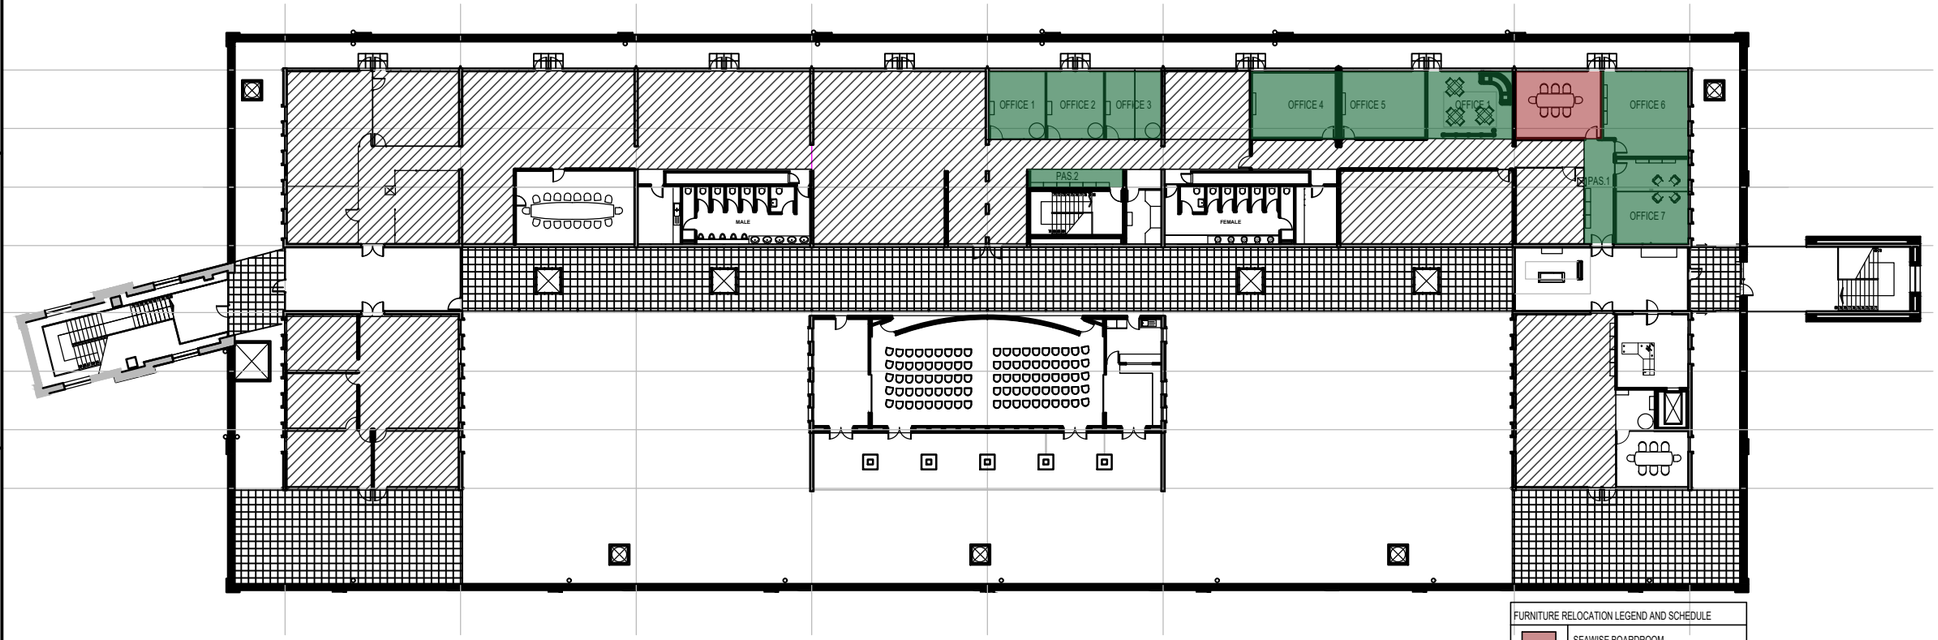

FURNITURE RELOCATION								
45 BAY TERRACE								
NO.	ITEMS	DESK	CHAIR	CABINET	SIDE TABLE	MEETING TABLE	VISITOR CHAIR	DISPLAY CABINET
1.	OFFICE 1	0	0	0	0	-	-	-
2.	OFFICE 2	1	1	0	0	-	-	-
3.	OFFICE 3	1	1	0	0	-	-	-
4.	OFFICE 4	1	1	0	0	-	-	1
5.	OFFICE 5	1	1	0	0	-	4	1
6.	OFFICE 6	1	1	0	0	1	4	1
7.	OFFICE 7	1	1	0	0	1	4	1
8.	BOARDROOM	-	-	-	-	-	-	-
9.	PAUSE AREA	-	-	-	-	-	-	-
10.	PAS.1	-	-	0	-	-	-	-
11.	PAS.2	-	-	0	-	-	-	-
TOTAL								

FURNITURE RELOCATION LEGEND AND SCHEDULE	
	SEAWISE BOARDROOM
	REMAINING FURNITURE TO STORAGE
	EMPTY

QUEENS WAREHOUSE SECOND FLOOR
SCALE 1:150
OCCUPANCY CLASSIFICATION: G1

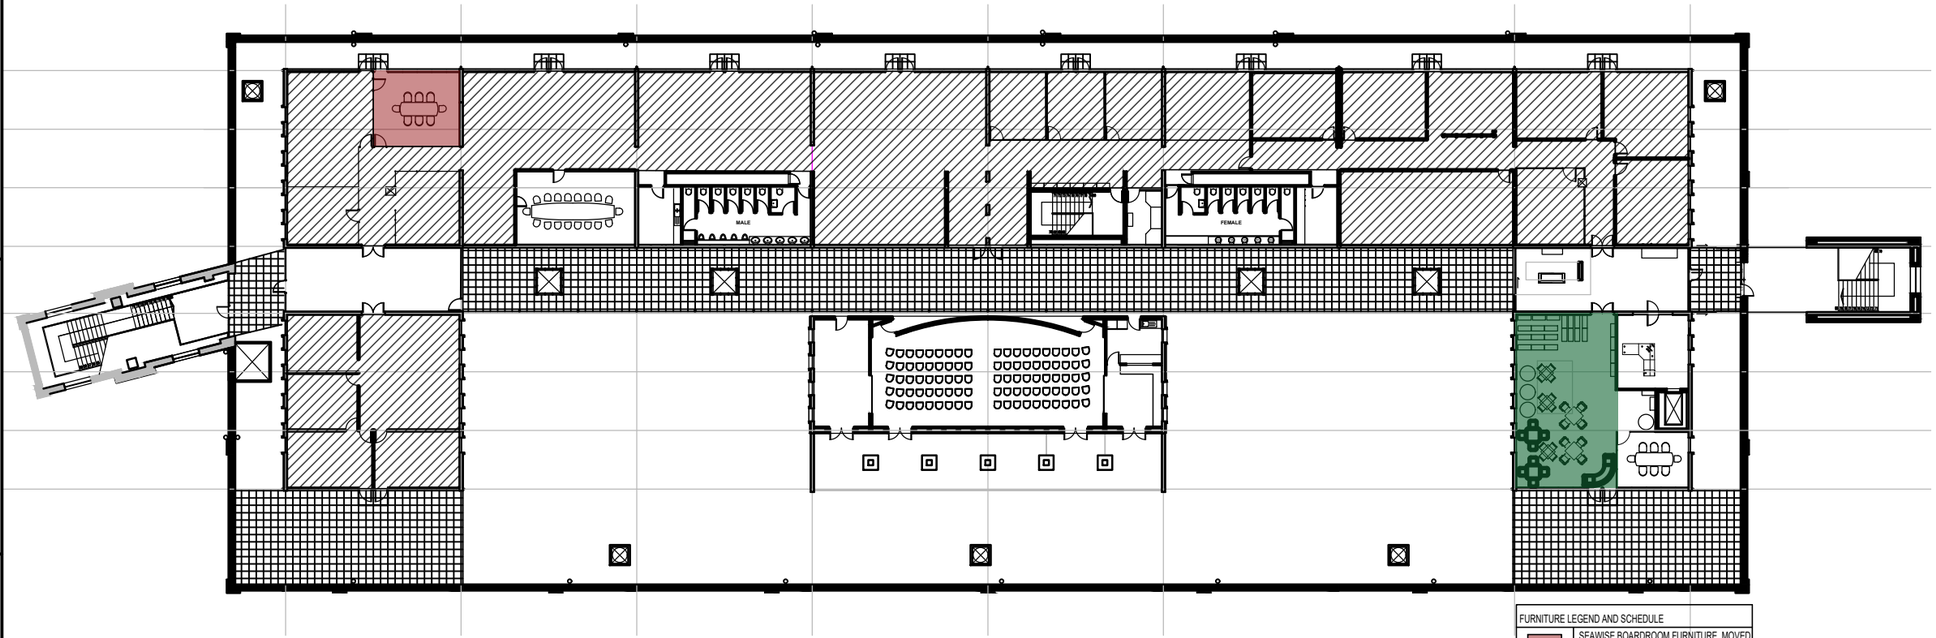

FURNITURE LEGEND AND SCHEDULE	
	SEAWISE BOARDROOM FURNITURE MOVED TO PORT MANAGER'S BOARDROOM
	FURNITURE MOVED STORAGE
	EMPTY

QUEENS WAREHOUSE SECOND FLOOR
SCALE 1:150
OCCUPANCY CLASSIFICATION: G1

© Copyright vest in TNPA Port of Durban. No parts of this drawing may be copied, manipulated or used for personal gain with out the permission of TNPA Port of Durban.

REFERENCE DRAWINGS

DRAWING NO.	REFERENCE

No.	DESCRIPTION / REVISIONS	DATE
00	ISSUED FOR TENDER	2025-10-25

TRANSNET national ports authority

PROJECT / AREA / ASSET / SUBJECT

CITY OF DURBAN, POINT
REFURBISHMENT OF QUEENS WAREHOUSE

DRAWING TITLE

GENERAL ARRANGEMENT
FIRST FLOOR FURNITURE LAYOUT
PHASE 1 - PART B

DATE	2025-09-25	DISIPLINE LEAD A. Nagan	PR. REGISTRATION
SCALE	AS SHOWN	SIGNATURE	DATE 2025-09-25
DESIGNED BY	P.J	CHECKED BY R Sewnarian	PR. REGISTRATION
CHECKED BY	R.S	SIGNATURE	DATE 2025-09-25
DRAWN BY	P.J	DRAWN P. JALI	PR. REGISTRATION
CHECKED BY	R.S	SIGNATURE	DATE 2025-09-25

PAPER SIZE	TRANSNET DRW. NO.	SHEET	REV.
A0	XDN.E.0037-1-500-A-LA-0002-01-00		

CONSULTANT / CONTRACTOR DRW. NO.

COPYRIGHT VESTS IN TRANSNET SOC LTD. REPRODUCTION OR USE EXCEPT AS PERMITTED BY TRANSNET SOC LTD IN WRITING IS PROHIBITED.