PHASE 1 - CONSTRUCTION SEQUENCING (PART C)

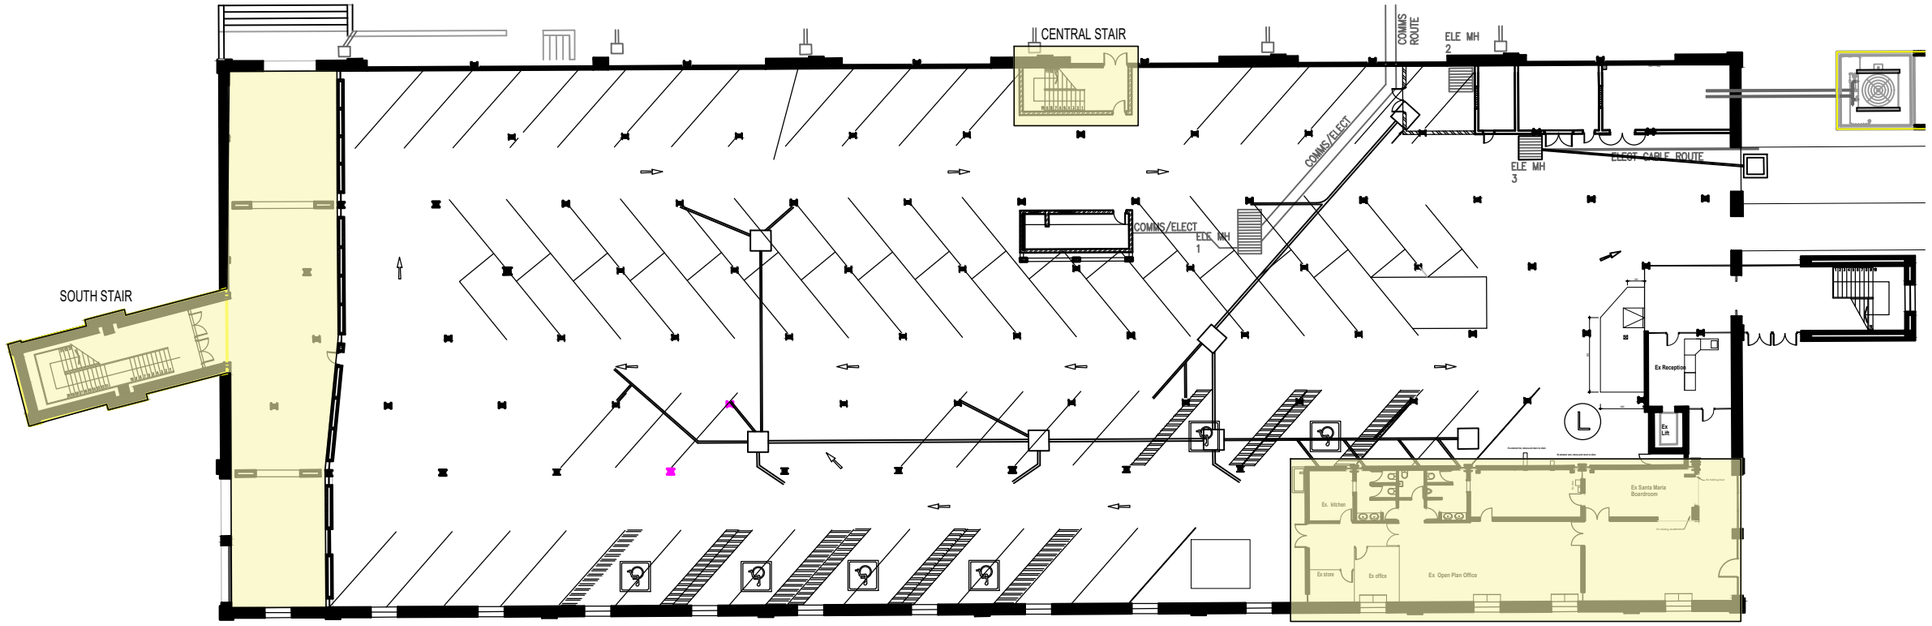

WORKS LEGEND		
	GROUND FLOOR	PHASE 1 WORK
	CENTRAL STAIR	ONLY WORK DURING THE WEEKEND DURING PHASE 1
	SOUTH STAIR	FOR CONTRACTOR'S USE AND WORK AT COMPLETION OF PHASE 1
	SECOND FLOOR	PHASE 1 WORK

QUEENS WAREHOUSE GROUND FLOOR

SCALE 1:150
OCCUPANCY CLASSIFICATION: G1

NOTES:
REFER TO ARCHITECTURAL DRAWINGS FOR COMPLETE DETAILS
DRAWING NUMBER: X.D.N.E 37.....

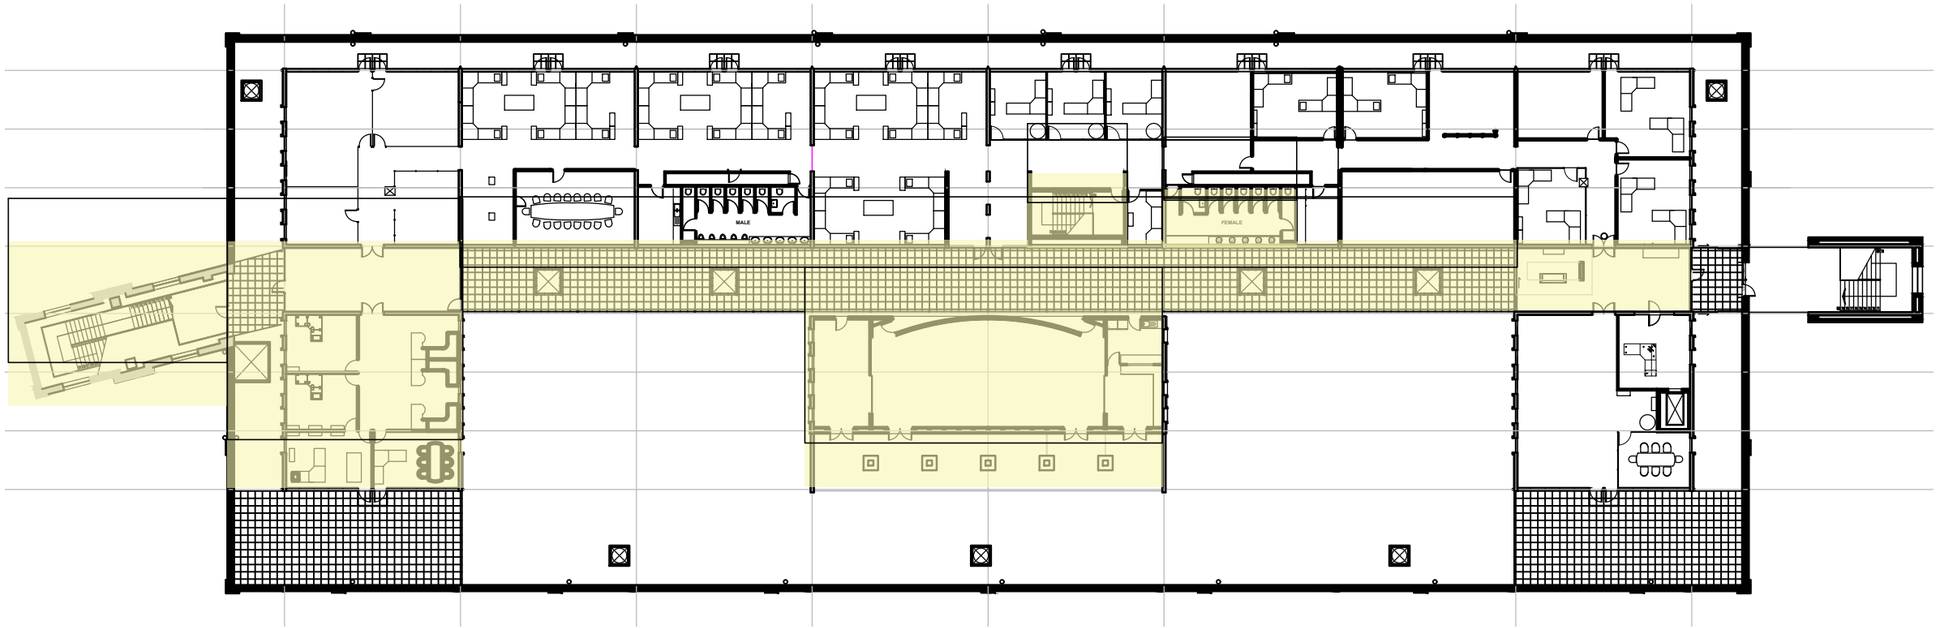

QUEENS WAREHOUSE SECOND FLOOR

SCALE 1:150
OCCUPANCY CLASSIFICATION: G1

NOTES:
REFER TO ARCHITECTURAL DRAWINGS FOR COMPLETE DETAILS
DRAWING NUMBER: X.D.N.E 37.....

© Copyright vest in TNPA Port of Durban. No parts of this drawing may be copied, manipulated or used for personal gain with out the permission of TNPA Port of Durban.

REFERENCE DRAWINGS

DRAWING NO.	REFERENCE

No.	DESCRIPTION / REVISIONS	DATE
00	ISSUED FOR TENDER	2025-10-25

TRANSNET national ports authority

PROJECT / AREA / ASSET / SUBJECT

CITY OF DURBAN, POINT
REFURBISHMENT OF QUEENS WAREHOUSE

DRAWING TITLE

GENERAL ARRANGEMENT FIRST FLOOR CONSTRUCTION SEQUENCE PHASE 1 - PART C

DATE	2025-09-25	DISIPLINE LEAD A. Nagan	PR. REGISTRATION
SCALE	AS SHOWN	SIGNATURE	DATE 2025-09-25
DESIGNED BY	P.J	CHECKED BY R Sewnarian	PR. REGISTRATION
CHECKED BY	R.S	SIGNATURE	DATE 2025-09-25
DRAWN BY	P.J	DRAWN P. JALI	PR. REGISTRATION
CHECKED BY	R.S	SIGNATURE	DATE 2025-09-25

PAPER SIZE	TRANSNET DRW. NO.	SHEET	REV.
A0	XDN.E.0037-1-500-A-LA-0003-01-00		

CONSULTANT / CONTRACTOR DRW. NO.