PHASE 1 - FURNITURE SEQUENCING (PART D)

QUEENS WAREHOUSE FIRST FLOOR FURNITURE LAYOUT
SCALE 1:150

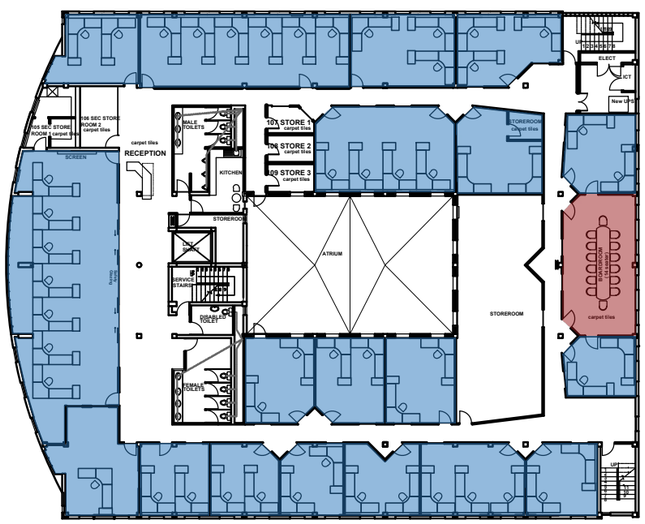

45 BAY TERRACE FIRST FLOOR FURNITURE LAYOUT
SCALE 1:150

LEGEND AND SCHEDULE : FURNITURE RELOCATES TO 45 BAY TERRACE

COLOUR CODE	DEPARTMENT / BOARDROOM	No. OF WORKSTATIONS	No. OF CABINETS	No. OF L-SHAPED DESKS	No. DRAWER PEDISTAL	No. OF CHAIRS	No. OF BOARDROOM TABLE	No. OF BOARDROOM CHAIRS
	QUEEN MARY BOARDROOM FURNITURE MOVED TO SECOND FLOOR						02	02
	WARRIOR BOARDROOM FURNITURE MOVED TO FIRST FLOOR						01	01
	PDU	01						
	TSS	01						
	TSS (DOC CONTROLLER)	08						
	MALEFETSANE S.	01						
	SIPHOKAZI M.	01						
	ZAMFANA N.	01						
	EMPTY	-	-	-	-	-	-	-

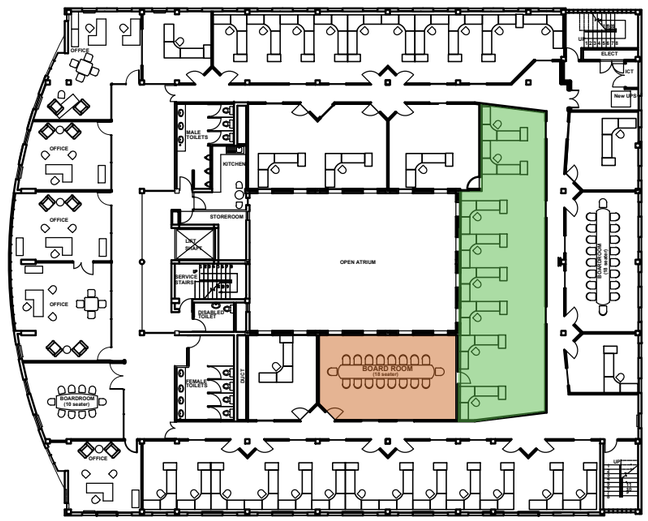

45 BAY TERRACE SECOND FLOOR FURNITURE LAYOUT
SCALE 1:150

© Copyright vest in TNPA Port of Durban. No parts of this drawing may be copied, manipulated or used for personal gain with out the permission of TNPA Port of Durban.

REFERENCE DRAWINGS

DRAWING NO.	REFERENCE

No.	DESCRIPTION / REVISIONS	DATE
00	ISSUED FOR TENDER	2025-10-25

TRANSNET national ports authority

PROJECT / AREA / ASSET / SUBJECT
CITY OF DURBAN, POINT
REFURBISHMENT OF QUEENS WAREHOUSE

DRAWING TITLE
GENERAL ARRANGEMENT FIRST FLOOR FURNITURE LAYOUT PHASE 1 - PART D

DATE	2025-09-25	DISCIPLINE LEAD S. Magan	PR. REGISTRATION
SCALE	AS SHOWN	SIGNATURE	DATE 2025-09-25
DESIGNED BY	P.J	CHECKED BY R Suwarlan	PR. REGISTRATION
CHECKED BY	R.S	SIGNATURE	DATE 2025-09-25
DRAWN BY	P.J	DRAWN P. JALI	PR. REGISTRATION
CHECKED BY	R.S	SIGNATURE	DATE 2025-09-25

PAPER SIZE	TRANSNET DRW. NO.	SHEET	REV.
A0	XDN.E.0037-1-500-A-LA-0004-01-00		

CONSULTANT / CONTRACTOR DRW. NO.