# PHASE 2 - FURNITURE SEQUENCING (PART A)

**QUEENS WAREHOUSE FIRST FLOOR FURNITURE LAYOUT**
SCALE 1:150

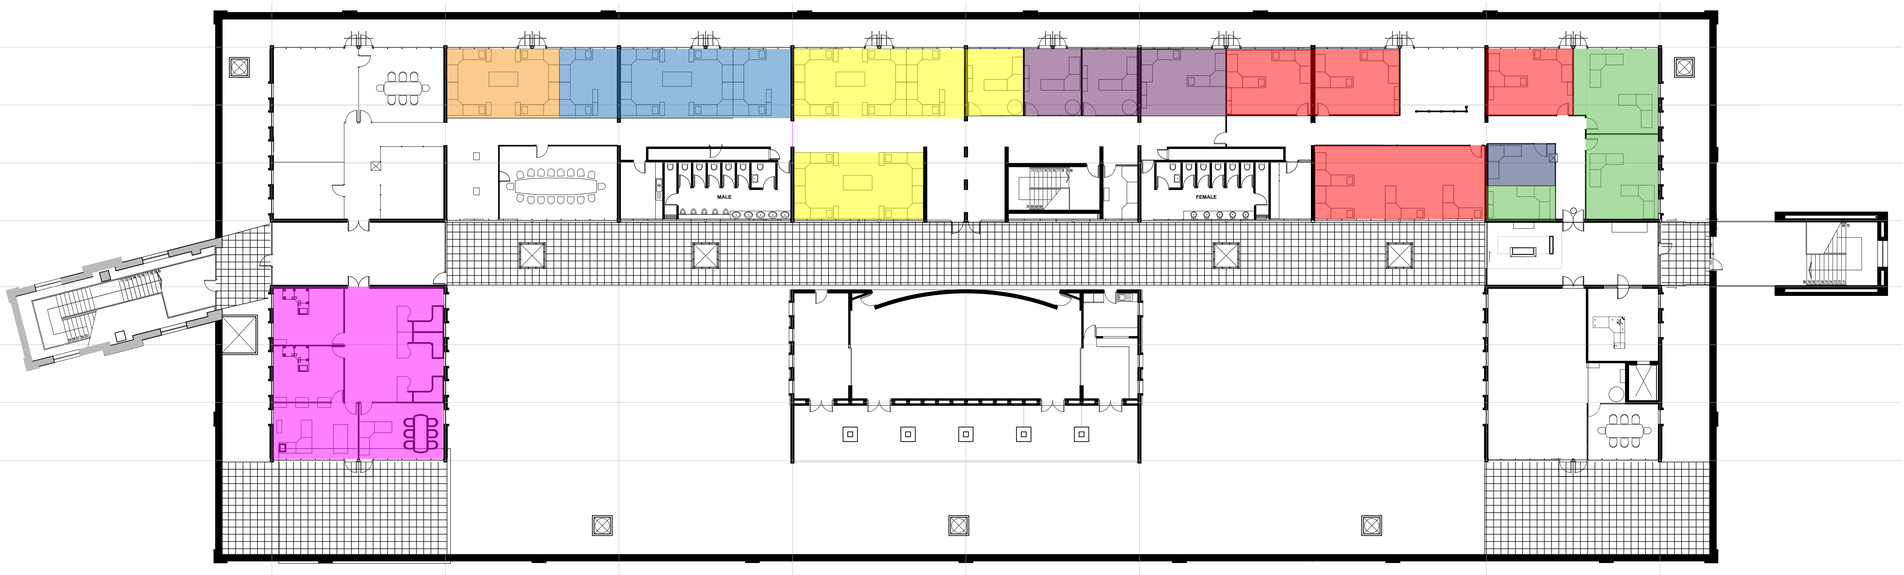


**QUEENS WAREHOUSE SECOND FLOOR FURNITURE LAYOUT**
SCALE 1:150

SEQUENCE LEGEND AND SCHEDULE

| DEPARTMENT | | NO. OF WORKSTATIONS | TOTAL NUMBER OF CABINETS | TOTAL NUMBER OF DESKS | TOTAL NUMBER OF CHAIRS | TOTAL NUMBER OF CHAIRS | TOTAL NUMBER OF CHAIRS |
|---|---|---|---|---|---|---|---|
| CIVIL | | 05 | | | | | |
| ARCHITECTURE | | 04 | | | | | |
| ELP | | 10 | | | | | |
| MECHANICAL | | 11 | | | | | |
| STRUCTURES | | 04 | | | | | |
| MARINE | | 08 | | | | | |
| ADMIN | | 01 | | | | | |
| ICT | | 07 | | | | | |
| STORAGE | | | | | | | |
| FREE STAND FURNITURE | | | | | | | |
| TOTAL | | | | | | | |

© Copyright vest in TNPA Port of Durban. No parts of this drawing may be copied, manipulated or used for personal gain with out the permission of TNPA Port of Durban.

REFERENCE DRAWINGS

| DRAWING NO. | REFERENCE |
|---|---|

| No. | DESCRIPTION / REVISIONS | DATE |
|---|---|---|
| 00 | ISSUED FOR CONSTRUCTION | 2025-09-25 |

TRANSNET national ports authority

PROJECT / AREA / ASSET / SUBJECT

**CITY OF DURBAN, POINT**
**REFURBISHMENT OF QUEENS WAREHOUSE**

DRAWING TITLE

**GENERAL ARRANGEMENT FIRST FLOOR FURNITURE LAYOUT PHASE 2- PART A**

| | | | |
|---|---|---|---|
| DATE | 2025-09-25 | DISIPLINE LEAD A. Nagan | PR. REGISTRATION |
| SCALE | AS SHOWN | SIGNATURE | DATE 2025-09-25 |
| DESIGNED BY | P.J | CHECKED BY R Sevnarian | PR. REGISTRATION |
| CHECKED BY | R.S | SIGNATURE | DATE 2025-09-25 |
| DRAWN BY | P.J | DRAWN P. JALI | PR. REGISTRATION |
| CHECKED BY | R.S | SIGNATURE | DATE 2025-09-25 |

| PAPER SIZE | TRANSNET DRW. NO. | SHEET | REV. |
|---|---|---|---|
| A0 | XDN.E.0037-1-500-A-GA-0005-01-00 | | |

CONSULTANT / CONTRACTOR DRW. NO.