PHASE 2 - FURNITURE SEQUENCING (PART B)

© Copyright vest in TNPA Port of Durban. No parts of this drawing may be copied, manipulated or used for personal gain with out the permission of TNPA Port of Durban.

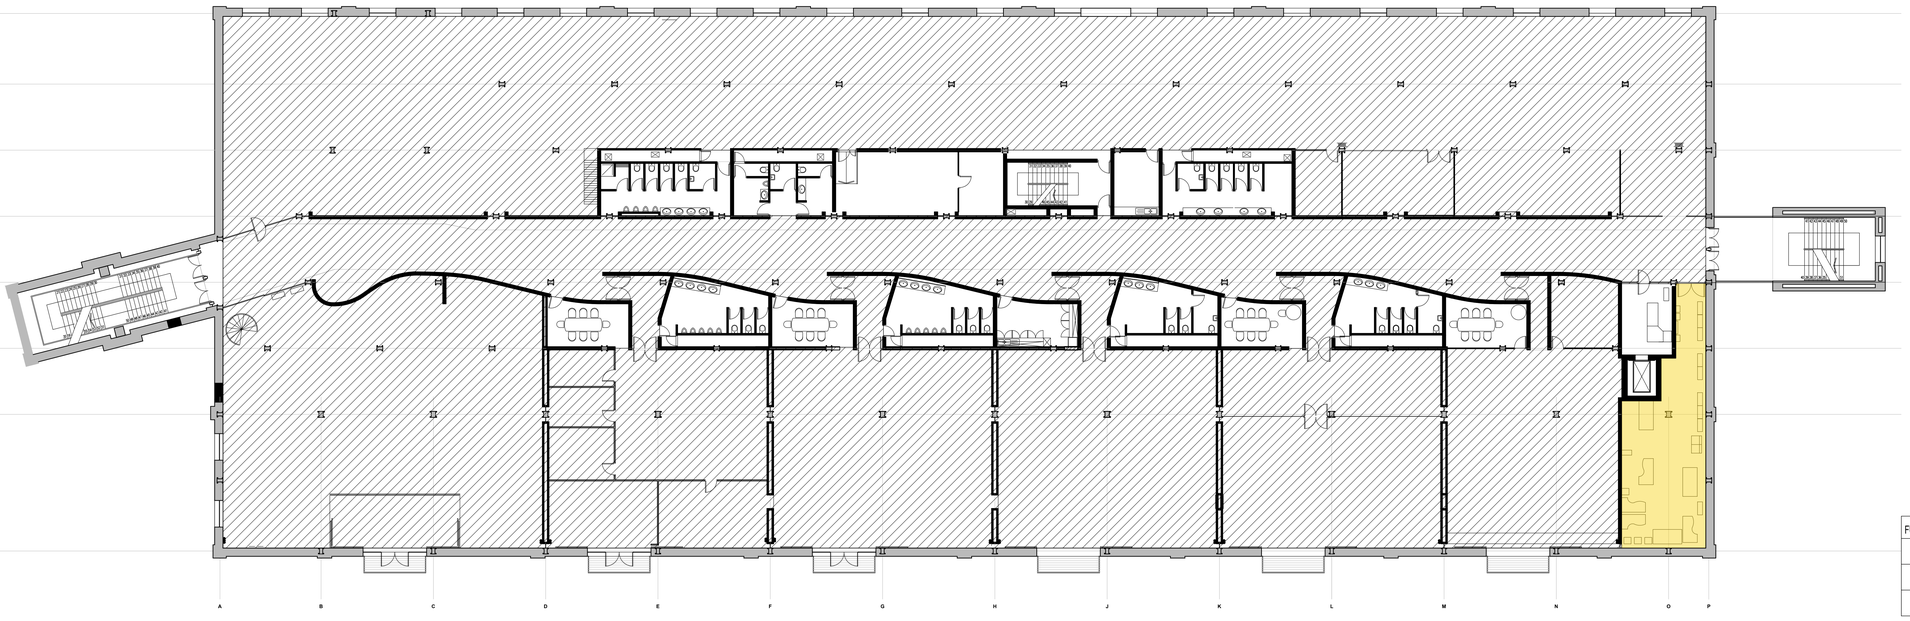

FURNITURE RELOCATION LEGEND AND SCHEDULE	
	FACILITIES OPEN PLAN
	EMPTY

QUEENS WAREHOUSE FIRST FLOOR FURNITURE LAYOUT
SCALE 1:150

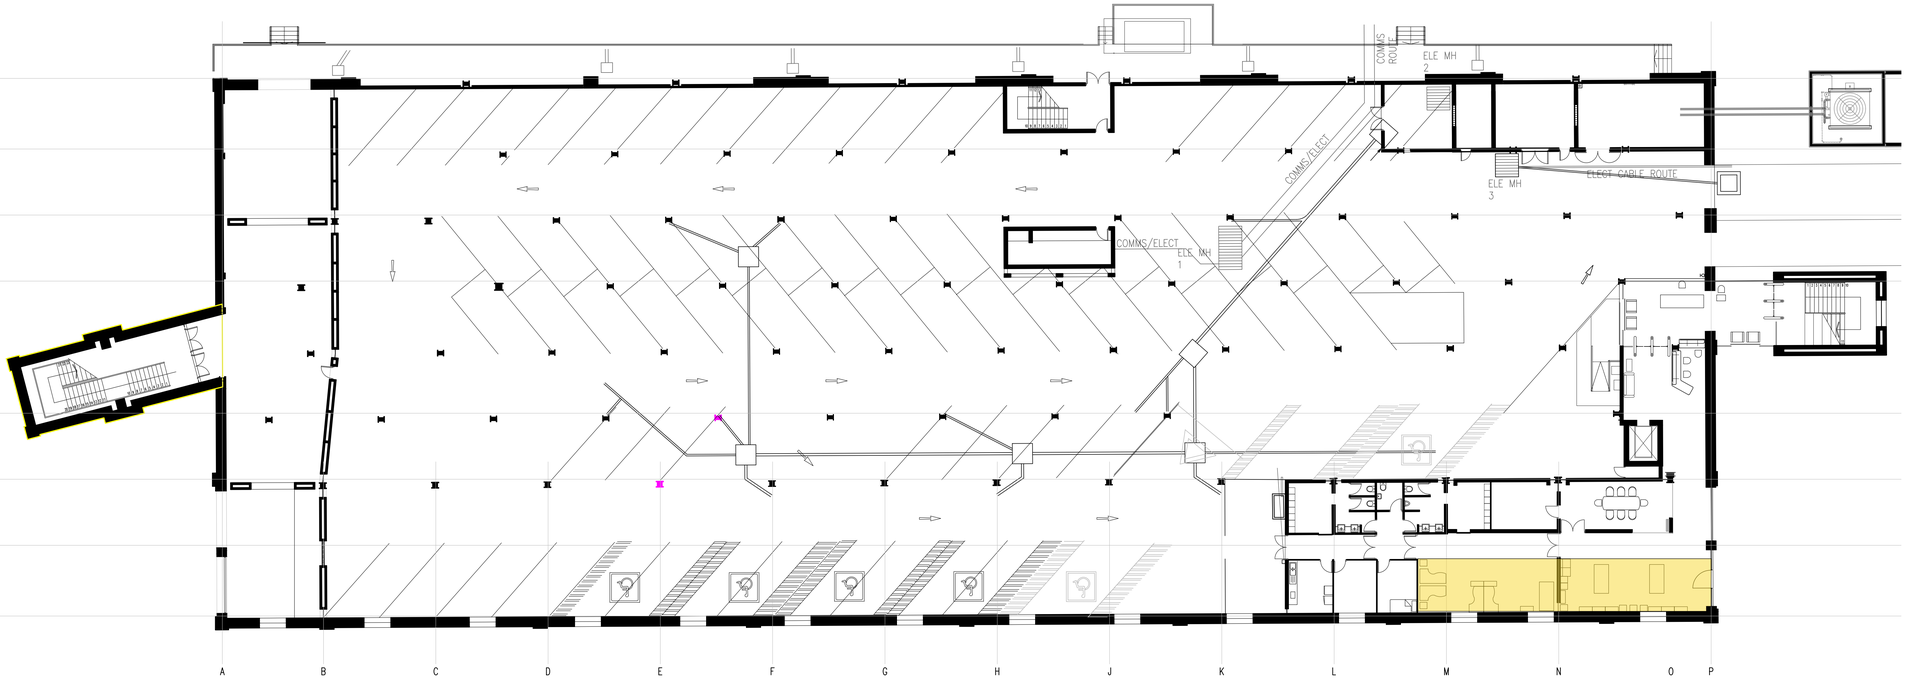

QUEENS WAREHOUSE GROUND FLOOR FURNITURE LAYOUT
SCALE 1:150

REFERENCE DRAWINGS

DRAWING NO.	REFERENCE

No.	DESCRIPTION / REVISIONS	DATE
00	ISSUED FOR CONSTRUCTION	2025-09-25

TRANSNET
national ports authority

PROJECT / AREA / ASSET / SUBJECT

CITY OF DURBAN, POINT
REFURBISHMENT OF QUEENS WAREHOUSE

DRAWING TITLE

GENERAL ARRANGEMENT
FIRST FLOOR FURNITURE LAYOUT
PHASE 2 - PART B

DATE	2025-09-25	DISIPLINE LEAD A. Hogan	PR. REGISTRATION
SCALE	AS SHOWN	SIGNATURE	DATE 2025-09-25
DESIGNED BY	P.J	CHECKED BY R Sewnarian	PR. REGISTRATION
CHECKED BY	R.S	SIGNATURE	DATE 2025-09-25
DRAWN BY	P.J	DRAWN P. JALI	PR. REGISTRATION
CHECKED BY	R.S	SIGNATURE	DATE 2025-09-25

PAPER SIZE	TRANSNET DRW. NO.	SHEET	REV.
A0	XDN.E.0037-1-500-A-GA-0006-01-00		

CONSULTANT / CONTRACTOR DRW. NO.

Plotted on 2025-10-09 at 10:29:47 by Hogan, Andrew (AH) - Transnet SOC Limited - Plotted from C:\Users\AHogan\Desktop\Queens Warehouse\Queens Warehouse_Central_AH.rvt