PHASE 3 - FURNITURE SEQUENCING (PART B)

NOTE: END OF CONSTRUCTION PHASE - ALL FURNITURE TO BE RETURNED TO ORIGINAL LOCATION, BUILDING AS SHOWN ON DRAWING

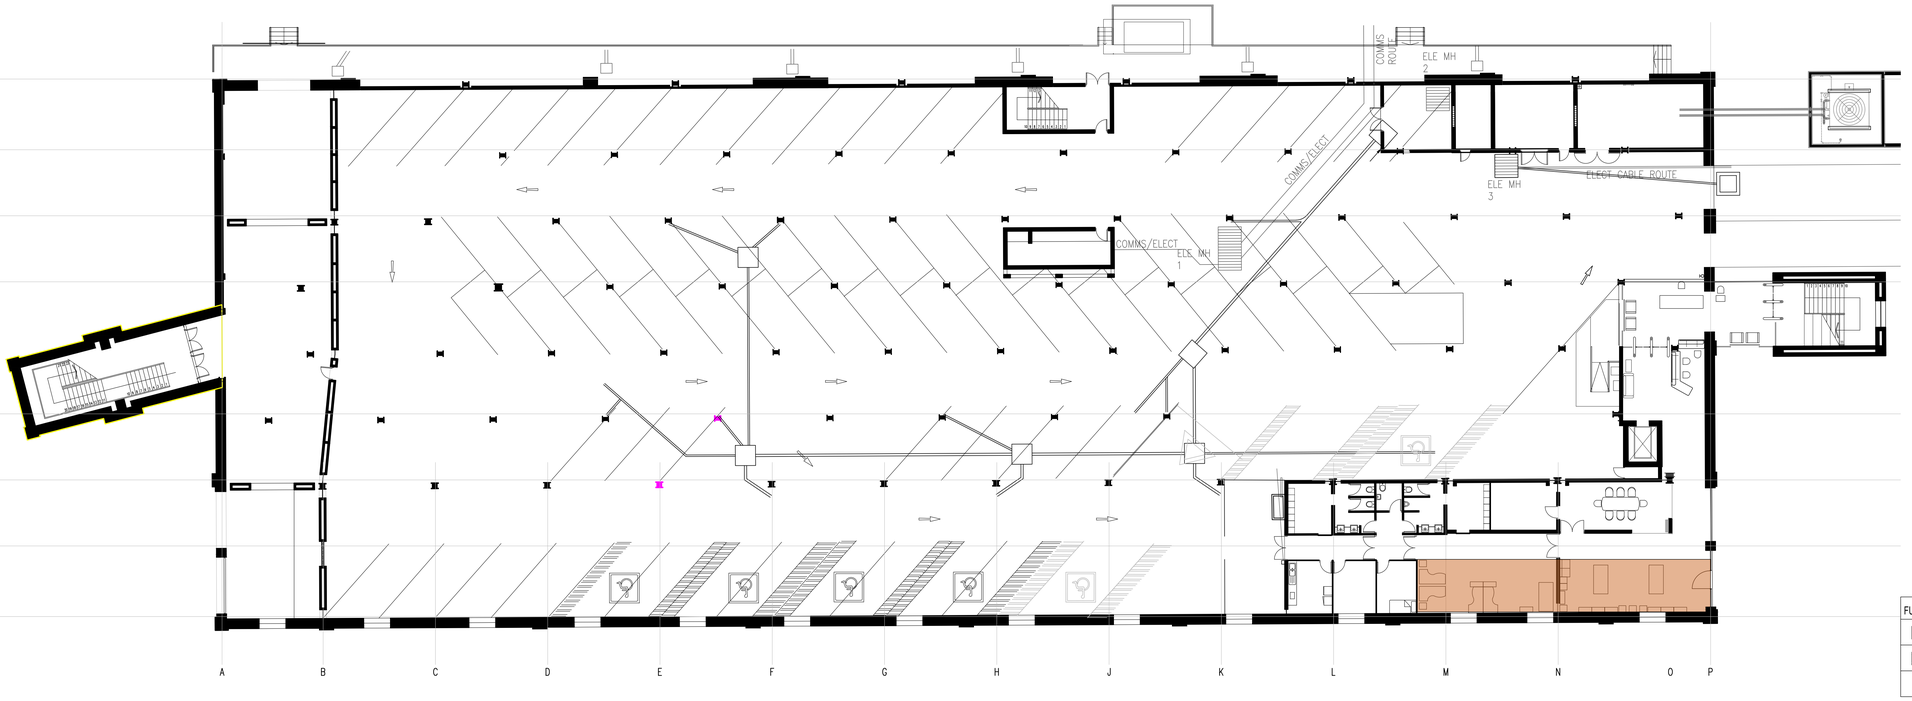

FURNITURE RELOCATION LEGEND AND SCHEDULE	
	FACILITIES OPEN PLAN
	EMPTY

QUEENS WAREHOUSE GROUND FLOOR FURNITURE LAYOUT

SCALE 1:150

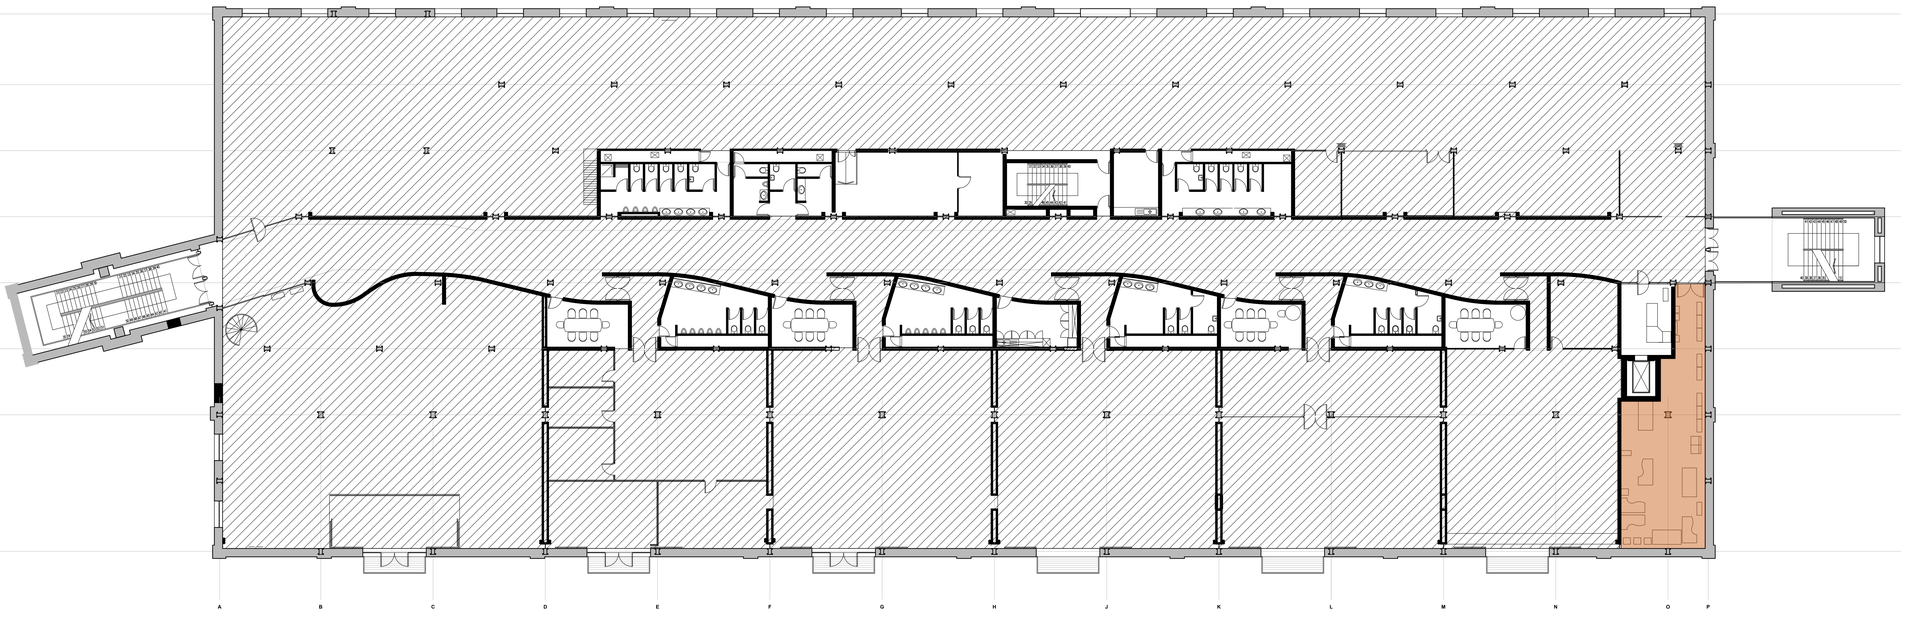

QUEENS WAREHOUSE FIRST FLOOR FURNITURE LAYOUT

SCALE 1:150

© Copyright vest in TNPA Port of Durban. No parts of this drawing may be copied, manipulated or used for personal gain with out the permission of TNPA Port of Durban.

REFERENCE DRAWINGS

DRAWING NO.	REFERENCE

No.	DESCRIPTION / REVISIONS	DATE
00	ISSUED FOR CONSTRUCTION	2025-09-25

TRANSNET
national ports authority

PROJECT / AREA / ASSET / SUBJECT

CITY OF DURBAN, POINT

REFURBISHMENT OF QUEENS WAREHOUSE

DRAWING TITLE

GENERAL ARRANGEMENT FIRST FLOOR FURNITURE LAYOUT PHASE 3 - PART B

DATE	2025-09-25	DISIPLINE LEAD A. Nagas	PR. REGISTRATION
SCALE	AS SHOWN	SIGNATURE	DATE 2025-09-25
DESIGNED BY	P.J	CHECKED BY R Sewnarian	PR. REGISTRATION
CHECKED BY	R.S	SIGNATURE	DATE 2025-09-25
DRAWN BY	P.J	DRAWN P. JALI	PR. REGISTRATION
CHECKED BY	R.S	SIGNATURE	DATE 2025-09-25

PAPER SIZE	TRANSNET DRW. NO.	SHEET	REV.
A0	XDN.E.0037-1-500-A-GA-0009-01-00		

CONSULTANT / CONTRACTOR DRW. NO.

Plotted: 2025-10-09 by Nkosi Document Location: C:\Users\NKOSI\Desktop\Queens Warehouse\Queens Warehouse.rvt