PHASE 3 - FURNITURE SEQUENCING (PART C)

NOTE: END OF CONSTRUCTION PHASE - ALL FURNITURE TO BE RETURNED TO ORIGINAL LOCATION, BUILDING AS SHOWN ON DRAWING

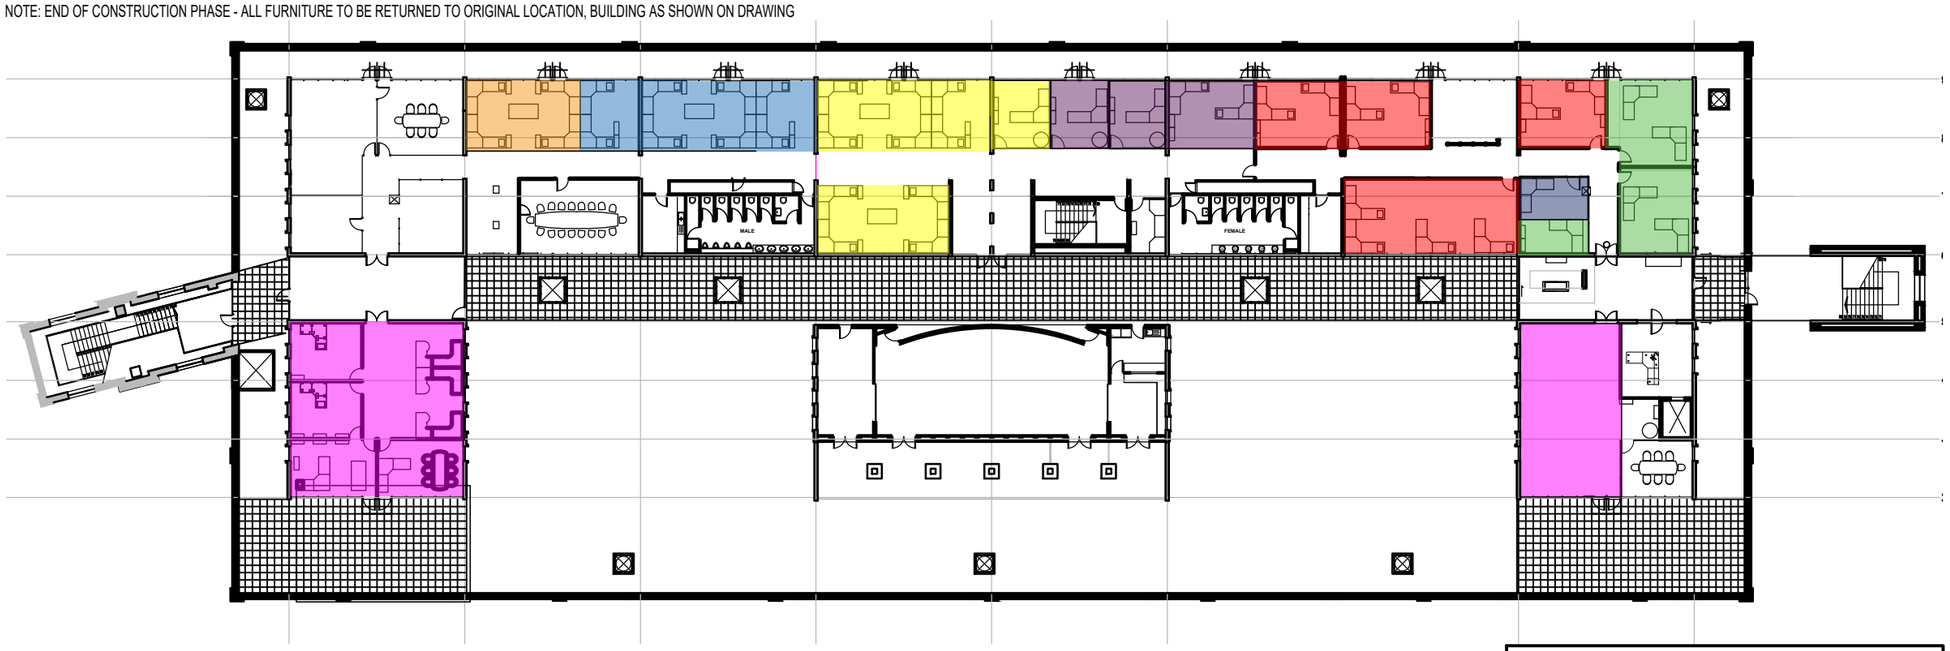

QUEENS WAREHOUSE SECOND FLOOR FURNITURE LAYOUT
SCALE 1:150

SEQUENCE LEGEND AND SCHEDULE

DEPARTMENT		NO. OF WORKSTATIONS	TOTAL NUMBER OF CABINETS	TOTAL NUMBER OF DESKS	TOTAL NUMBER OF CHAIRS	TOTAL NUMBER OF CHAIRS	TOTAL NUMBER OF CHAIRS
CIVIL		05					
ARCHITECTURE		04					
ELP		10					
MECHANICAL		11					
STRUCTURES		04					
MARINE		08					
ADMIN		01					
ICT		07					
ICT STORAGE							
FREE STAND FURNITURE							
TOTAL							

QUEENS WAREHOUSE FIRST FLOOR FURNITURE LAYOUT
SCALE 1:150

© Copyright vest in TNPA Port of Durban. No parts of this drawing may be copied, manipulated or used for personal gain with out the permission of TNPA Port of Durban.

REFERENCE DRAWINGS

DRAWING NO.	REFERENCE

No.	DESCRIPTION / REVISIONS	DATE
00	ISSUED FOR TENDER	2025-10-25

TRANSNET national ports authority

PROJECT / AREA / ASSET / SUBJECT

CITY OF DURBAN, POINT
REFURBISHMENT OF QUEENS WAREHOUSE

DRAWING TITLE

GENERAL ARRANGEMENT
FIRST FLOOR FURNITURE LAYOUT
PHASE 3 - PART C

DATE	2025-09-25	DISIPLINE LEAD R. Nagan	PR. REGISTRATION
SCALE	AS SHOWN	SIGNATURE	DATE 2025-09-25
DESIGNED BY	P.J	CHECKED BY R Ramsarlan	PR. REGISTRATION
CHECKED BY	R.S	SIGNATURE	DATE 2025-09-25
DRAWN BY	P.J	DRAWN P. JALI	PR. REGISTRATION
CHECKED BY	R.S	SIGNATURE	DATE 2025-09-25

PAPER SIZE	TRANSNET DRW. NO.	SHEET	REV.
A0	XDN.E.0037-1-500-A-GA-0011-01-00		

CONSULTANT / CONTRACTOR DRW. NO.