PHASE 3 - FURNITURE SEQUENCING (PART E)

NOTE: END OF CONSTRUCTION PHASE - ALL FURNITURE TO BE RETURNED TO ORIGINAL LOCATION, BUILDING AS SHOWN ON DRAWING

FURNITURE RELOCATION LEGEND AND SCHEDULE	
	EXECUTIVE BOARDROOM
	KZN-LH
	ALL REMAINING FURNITURE MOVED TO STORAGE
	EMPTY

45 BAY TERRACE SECOND FLOOR FURNITURE LAYOUT

SCALE 1:150

OCCUPANCY CLASSIFICATION: G1

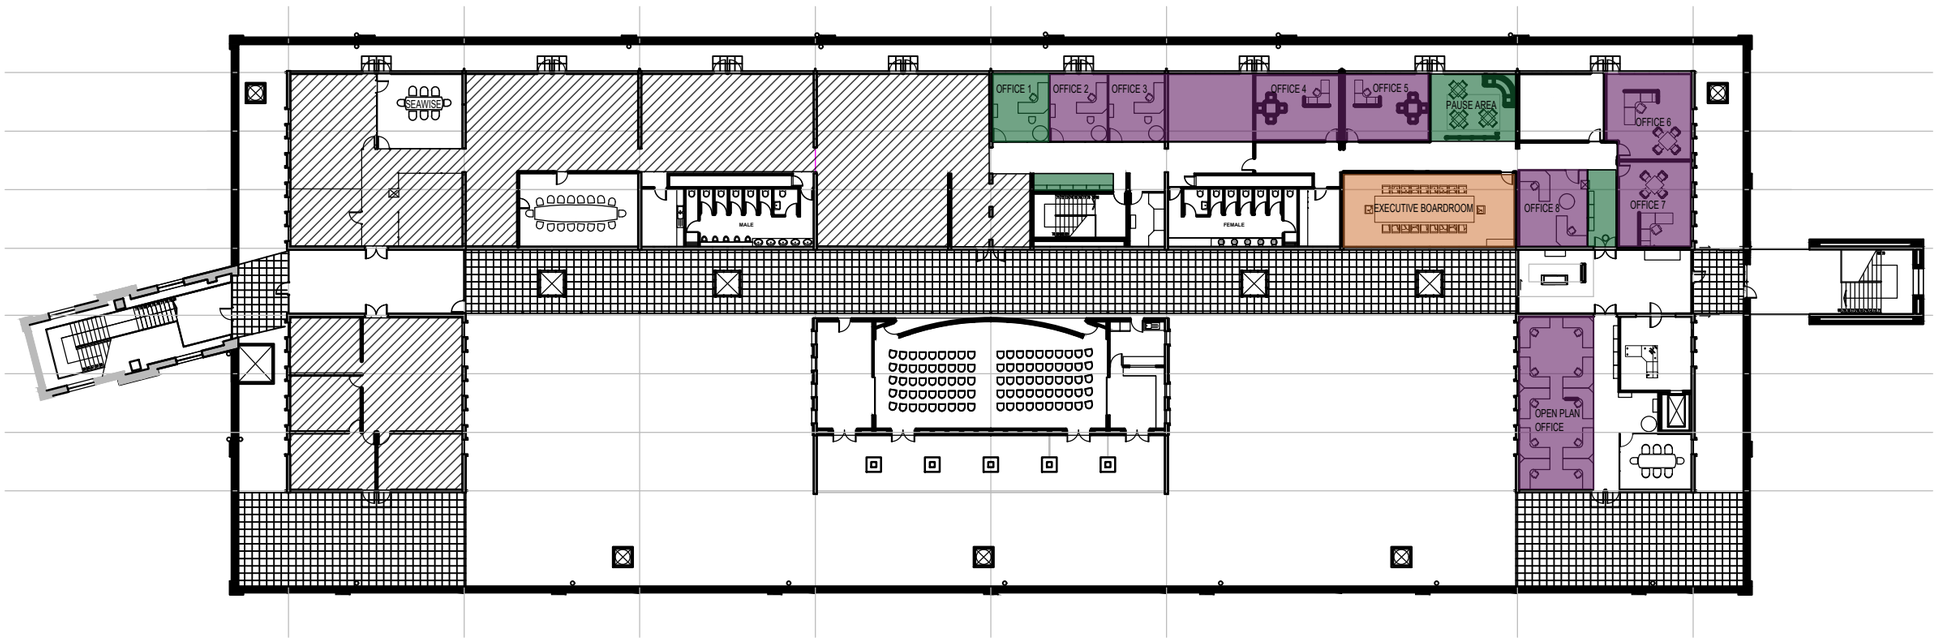

QUEENS WAREHOUSE SECOND FLOOR

SCALE 1:150

OCCUPANCY CLASSIFICATION: G1

© Copyright vest in TNPA Port of Durban. No parts of this drawing may be copied, manipulated or used for personal gain with out the permission of TNPA Port of Durban.

REFERENCE DRAWINGS

DRAWING NO.	REFERENCE

No.	DESCRIPTION / REVISIONS	DATE
00	ISSUED FOR TENDER	2025-10-25

TRANSNET national ports authority

PROJECT / AREA / ASSET / SUBJECT

CITY OF DURBAN, POINT

REFURBISHMENT OF QUEENS WAREHOUSE

DRAWING TITLE

GENERAL ARRANGEMENT FIRST FLOOR FURNITURE LAYOUT PHASE 3 - PART E

DATE	2025-09-25	DISIPLINE LEAD R. Nxgwa	PR. REGISTRATION
SCALE	AS SHOWN	SIGNATURE	DATE 2025-09-25
DESIGNED BY	P.J	CHECKED BY S Devnarian	PR. REGISTRATION
CHECKED BY	R.S	SIGNATURE	DATE 2025-09-25
DRAWN BY	P.J	DRAWN P. JALI	PR. REGISTRATION
CHECKED BY	R.S	SIGNATURE	DATE 2025-09-25

PAPER SIZE	TRANSNET DRW. NO.	SHEET	REV.
A0	XDN.E.0037-1-500-A-GA-0013-01-00		

CONSULTANT / CONTRACTOR DRW. NO.