REQUEST FOR QUOTATION

PROCUREMENT OF A CONTRACTORE FOR REPAIR OF WATER FEATURE (WATER FEATURE (POND)) NEXT TO THE TAUNG SKULL MUSEUM AT TAUNG SKULL HERITAGE SITE

Bid No: **DEDECT02-REPAIR OF WATER FEATURE (POND))**

Description: **PROCUREMENT OF A CONTRACTOR FOR REPAIR OF WATER FEATURE (POND)**

Quotation Issue Date	18 January 2022
Closing Date and Time	28 January 2022 at 12h00
Compulsory Briefing Session	21 January 2022 at 11h00
Address for submission of RFQ responses into the Tender Box	North West Regional Office 4059 Joules Street Industrial Site Mahikeng 2735 ONLY HARD COPY DOCUMENTS WILL BE ACCEPTED IN A SEALED ENVELOPE PROPERLY MARKED WITH THE QUOTATION NUMBER
Enquiries and Submission to:	Name: NW Tenders email: NWTenders@idt.org.za **NB:** No query shall be allowed 24 hours prior to the closing date and time of this Request for quotation.
Evaluation Criteria	(a) The 80/20 Evaluation System will be used for procuring items with values of R30 000 and above but not exceeding R50 000 000 inclusive of Vat (PPPFA and IDT SCM Policy) Price; and (b) B-BBEE Status Level of Contribution. Certified copy of a B-BBEE certificate issued by a SANAS accredited agency or a sworn affidavit in the prescribed format by the National Treasury for EMEs and QSEs or B-BBEE certificate issued by the Companies and Intellectual Property Commission will be accepted. Service Providers that fail to submit BEEE credentials shall NOT be allocated preference points in line with the PPPF-Act regulations of 2017. (c) Bidders bidding as Joint Ventures are required to submit an original consolidated B-BBEE certificate from a SANAS accredited verification agency in order to qualify for points for

	the B-BBEE status level as one entity.
Compulsory Returnables	1. Company Registration Documents (CIPC) 2. Proof of CIDB registration 2GB 3. Companies must be registered on the CSD. 4. Valid COIDA or Letter good standing with the Department of Labour 5. Duly completed and signed SBD 1 Invitation to bid 6. Duly completed and signed SBD 4 Declaration of Interest 7. Duly completed and signed SBD 6.1 PPPFA regulations claim form 8. Duly completed and signed SBD 6.2 Declaration Certificate for Local Production and Content for Designated Sectors form. 9. Duly completed and signed SBD 8 Declaration of Bidder's past supplier chain management practice 10. Duly completed and signed SBD 9 Certificate of independent Bid determination 11. Attendance to the compulsory briefing meeting
Other documents required before award	1. Proof of Central Supplier Database (CSD) registration – CSD Number 2. Tax Compliance Letter with a unique pin
Briefing meeting	A compulsory briefing meeting will take place on 21 January 2022 at 11h00. The bidders will meet the at Taung Skull Heritage Site Main Gate. The GPS coordinates are 27°37'24.65"S and 24°38'03.60"E. The project is situated at Norlim, North West. The site can be accessed from the R372 leading West from Taung prior to turning south towards Norlim.
Submission documents	Quotations should be hand delivered to: **North West Regional Office** **4059 Joules Street** **Industrial Site** **Mahikeng** **2735** Submitted in a Marked Tender Box (Reception) before closing date and time Or **Couriered** and Submitted in the Tender Box before closing date and time.

Pricing	• Price must include 15% VAT (if you are VAT registered) • Only VAT Registered Vendors may charge VAT • All cost related to the service required must be included • Quotation must be valid for at 60 days

TERMS OF REFERENCE

1. PURPOSE

The Purpose of the RFQ is to appoint a contractor to repair the water feature (pond) next to the Taung Skull Museum at the Taung Skull Heritage Site.

2. BACKGROUND

The Independent Development Trust is a Schedule 2 Public Entity governed by applicable legislative frameworks and a Deed of Trust. The organization is accountable to Parliament through the Minister of Public Works who is the Executive Authority.
The repair of the water feature (pond) will be done next to the completed Museum building and work will have to be done in close proximity. The contractor will have to repair any damage to the completed building if damaged during the repair of the water feature (pond).

3. SCOPE OF WORK

The appointed service provider is required to do repairs as specified in the Bill of Quantities.

3.1 Cleaning of existing structure.
3.2 Reinforced concrete to floor and pump building.
3.3 Waterproofing.
3.4 Installation of pump equipment

4. TERMS AND CONDITIONS

- Quotations must be hand delivered on or before the quotation closing date and closing time as shown above. No late quotations will be considered.
- Any amendments to the rates offered or description given must be signed by the person who signed the quotation.
- Only authorized representatives of the supplier may duly sign quotations. The IDT will not accept liability for quotations not duly signed.
- The IDT reserves the right to award the quotations in a whole or in part or not to award at all.
- Upon appointment the IDT and the service provider will sign a contract agreement within 14 days after the award is issued.

5. PRICING

a) Payment will be made on a re-measurable basis. Any work requested to be done and not included in the bill of quantities according to the contractor must be agreed upon in writing before work commences.
b) Tenderers are to tender based on the schedule included in this RFQ.
c) A site meeting will be held on a two-weekly basis. At least one of the contractor's directors or owners are required to attend these meetings with sufficient information to take decisions as requested during these meetings. The cost to attend the meetings will be deemed to be included in the tendered amount.
d) All invoices are to be signed by a principal of the service provider, the engineer and submitted in original format, failing which the accounts will be returned. Copies, facsimiles, electronic and other versions of invoices will not be considered for payments.
e) Invoices shall be drafted based on the same layout as included in this RFQ's bill of quantities.
f) Payment to the service provider will be made electronically according to the banking details furnished by the service provider. Any change in such banking details must be communicated to the IDT project manager timeously. Invoices, correct in all respects, will be deemed submitted when received by the Employer and settled when electronically processed by the Employer. The employer reserves the right to dispute the whole account, any item or part of an item at any time and all the concerns raised by the employer should be addressed by the service provider before any payment can be made by the employer.
g) The cost of completing the work as per the bill of quantities and drawings will be deemed to be included in the tendered price.

h) The cost of OHS obligations required by the Department of Labour shall be deemed to be included in the price. It is expected by the Employer that the contractor will submit a Notification of Construction Work to the local Department of Labour. All costs thereof will be included in the price submitted.

i) Set Off: the employer reserves the right to set off any amount payable to the service provider, any sum which is owing by the service provider to the employer in respect of this or any other IDT projects

j) The tenderer's price will be deemed to be fixed for the duration of the construction period.

Price Schedule (attached spreadsheet) below is to be populated by the Service Provider for evaluation purposes.

BILL OF QUANTITIES

PAYMENT REFERS TO	ITEM NO	DESCRIPTION	UNIT	QUAN-TITY	RATE	AMOUNT
SANS 1200 A		**PRELIMINARY & GENERAL:**				
PSA 8.3		**Scheduled fixed-charge and value-related items:**				
PSA 8.3.1.1	1,1	Fixed preliminary and general charges	Sum	1		
PSA 8.3.1.2	1,2	Value related preliminary and general charges	Sum	1		
8.3.2		**Establishment of facilities on the Site:**				
PSA 8.3.2.2		**Facilities for Contractor**				
	1,7	Offices and storage sheds, workshops and laboratories; living accommodation, ablution and latrine facilities; tools and equipment; water supplies, electric power and communications, dealing with water and access	Sum	1		
PSA 8.3.5	1,8	Setting out of the Works	Sum	1		
8.3.4	1,9	**Removal of Site establishment**	Sum	1		
PSA 8.4		**Scheduled time-related items:**				
PSA 8.4.1	1,10	Time-related preliminary and general charges	Sum	1		
PSA 8.4.2		**Operation and maintenance of facilities on Site, for duration of construction, except where otherwise stated:**				
PSA 8.4.2.2		Facilities for Contractor				
	1,15	Offices and storage sheds, workshops and laboratories; living accommodation, ablution and latrine facilities; tools and equipment; water supplies, electric power and communications, dealing with water and access	Sum	1		
8.4.3	1,16	**Supervision for duration of construction**	Sum	1		
8.4.4	1,17	**Company and Head Office overhead costs for the duration of the Contract**	Sum	1		
8.4.5	1,18	**Other time-related obligations**	Sum	1		
PSA 8.4.6	1,19	**Security of Contractor's plant and personnel**	Sum	1		
SECTION 1	Carried forward					

PAYMENT REFERS TO	ITEM NO	DESCRIPTION	UNIT	QUAN-TITY	RATE	AMOUNT
		Brought forward				
PSA 8.10		**Compliance with OHS Act and regulations: (To include all costs associated with the current OHS Act)**				
PSA 8.10.1	1,20	General safety obligations	Sum	1		
PSA 8.10.2	1,21	Risk assessment	Sum	1		
PSA 8.10.3	1,22	Health and safety plan	Sum	1		
PSA 8.10.4	1,23	Construction safety officer and other appointments	Sum	1		
PSA 8.10.5	1,24	Training	Sum	1		
PSA 8.10.6	1,25	Medical assessment of employees	Sum	1		
PSA 8.10.7	1,26	Provision of personal protection equipment	Sum	1		
PSA 8.10.8	1,27	Transportation of employees on site	Sum	1		
		TOTAL SECTION 1: PRELIMINARY AND GENERAL CARRIED TO SUMMARY				

ITEM NO	PAYMENT REFERS TO	DESCRIPTION	UNIT	QUAN-TITY	RATE	AMOUNT
2.1	SABS 1200 C	**SITE CLEARANCE**				
	PSC 8.2.1	**Clear and grub:**				
2.1.1		a) Areas and concrete retaining structure	m²	100		
2.2	SABS 1200 D	**EARTHWORKS**				
	PSD 8.3.3	**Restricted excavation:**				
		a) Clean within a existing concrete structure				
2.2.1		i) Depth up to 1,0 m	m³	24		
2.2.2		ii) Depth over 1,0 m and up to 2,0 m	m³	2		
2.2.5	8.3.9	Backfilling around existing concrete incl. compaction to 93% Mod AASHTO	m³	15		
2.3	SANS 1200 G	**CONCRETE (STRUCTURAL)**				
	8,2	**FORMWORK**				
	8.2.1	**Rough:**				
2.3.1		a) Against excavated soil and brick	m²	400		
	8.2.2	**Smooth:**				
2.3.2		- To exposed surfaces	m²	150		
	8.3	**REINFORCEMENT**				
	8.3.1	**Steel bars:**				
2.3.3		(a) Mild steel	t	0,50		
2.3.4		(b) High-tensile steel	t	1,00		
TOTAL CARRIED FORWARD						

ITEM NO	PAYMENT REFERS TO	DESCRIPTION	UNIT	QUAN-TITY	RATE	AMOUNT
TOTAL BROUGHT FORWARD						
2.3.5	8.3.2	**High tensile welded mesh, ref. 193**	m²	5		
2.3.6	8.3.2	**High tensile welded mesh, ref. 245**	m²	10		
2.3.7	8.3.2	**High tensile welded mesh, ref. 311**	m²	15		
	8.4	**CONCRETE**				
	PSG 8.4.3	**Strength concrete, grade 25 MPa**				
2.3.8		- To floor	m^3	5		
2.3.9		- To build pump building	m^3	5		
2.3.10		- Cemcrete pool waterproofing	m²	360		
	8.4.4	**Unformed surface finishes:**				
		Steel-floated finish:				
2.3.11		- Exposed concrete	m²	40		
TOTAL CARRIED FORWARD						

ITEM NO	PAYMENT REFERS TO	DESCRIPTION	UNIT	QUAN-TITY	RATE	AMOUNT
TOTAL BROUGHT FORWARD						
2.4	PBA	**POND EQUIPMENT**				
	PBA 15.1	**Pump equipment**				
2.4.1		a) 1,5 kW 3 phase pump	ea	1		
2.4.2		b) 5 Bag Filter	ea	1		
2.4.3		c) Drain Hub 5 Way	ea	1		
2.4.4		d) Filter sand	kg	100		
2.4.5		e) Filter valve	ea	1		
2.4.6		f) 50mm PVC Pipe Class 4	m	10		
2.4.7		g) 50mm PVC Pipe Class 4 Fittings	ea	20		
2.4.8		h) 50mm Jet Nozzle	ea	2		
2.4.9		i) 2,5x4 PVC SWA Cable	m	60		
2.4.10		j) Fittings to complete installation	Sum			
2.4.11		k) Clearvue Handrails min 1,5m	m	30		
TOTAL CARRIED TO SUMMARY						

SUMMARY OF BILL OF QUANTITIES

SECTION 1	:	PRELIMINARIES AND GENERAL	R
SECTION 2	:	POND REPAIR	R

SUBTOTAL SCHEDULE/BILL OF QUANTITIES CARRIED FORWARD R

CALCULATION OF TENDER SUM

TOTAL OF SCHEDULE/BILL OF QUANTITIES (BROUGHT FORWARD) . . . . . R

CONTINGENCIES
The Sum provided here is under the sole control of the Engineer and may be deducted in whole or in part add 10% R

SUBTOTAL . . . . . R

VALUE-ADDED TAX (VAT)
The tenderer shall add 15% of the subtotal for value-added tax . . . . . R

TOTAL TENDER SUM OF TENDER R

The Award of this RFQ may be subjected to price negotiation with the preferred supplier /service provider

I / We, the undersigned, hereby agree to provide all services at the price quoted and under the Terms and Conditions of Quotation shown in this Invitation Document.

Name: .....

Authorized Signature: .....

Date: .....

COMPANY STAMP

6. CONTRACT DATA

The Service Provider is advised to read the CIDB Standard Conditions of Tender as contained in Annex F of the CIDB Standard for Uniformity in Construction Procurement. (See www.cidb.org.za) in order to understand the implications of this Data which is required to be completed.

Each item of data given below is cross-referenced to the clause in the Conditions of Contract to which it mainly applies.

This services contract is based upon the JBCC Minor Works Agreement: Edition 5.2 May 2018.

The Contract Data shall have precedence in the interpretation of any ambiguity or Inconsistency between it and the CIDB Standard Conditions of Tender.

Clause number	AMENDMENTS
F.1.1	The employer is the **Independent Development Trust on behalf of the Department: Economic Development, Environment, Conservation and Tourism, North West Province**
F.1.4	The employer's agent is: **ENDECON UBUNTU (Pty) LTD** **Mr. W. Burger** Unit D, Building 3 235 Beyers Naude' Drive Rustenburg, 0299 Tel: (014) 592 9542 E- mail: rustenburg@endecon.co.za
F.2.1 **F.2.1.1** **F.2.1.1.1**	**Eligibility** Only those bidders who satisfy the following eligibility criteria are eligible to submit tenders: CIDB Grading In order to be considered for an appointment in terms of this bid, the bidder must be registered with the CIDB, in a contractor grading designation in accordance with the sum tendered for a **Grade 2GB** class of construction work. Joint ventures are eligible and preferred with particular reference to local participation and as such submit tenders provided that: 1. every member of the joint venture is registered with the CIDB; 2. the lead partner has a contractor grading designation in the **Grade 2GB or above** class of construction work; and

Clause number	AMENDMENTS
	3. the combined contractor grading designation calculated in accordance with the Construction Industry Development Regulations is equal to **2GB** contractor grading designation determined in accordance with the sum tendered for a **(GB) General Building** class of construction work
F.2.7	**Clarification Meeting** A compulsory clarification meeting with representatives of the Employer will take place on the 21 January 2022 at 11h00. The briefing meeting will take place at the Taung Skull Heritage Site Main Gate. GPS coordinates are 27°37'24.65"S and 24°38'03.60"E. Bidders shall sign the attendance register in the name of the bidding entity. Addenda if any will be issued to bidders appearing on the attendance register. **Note:** Bidders are advised to allow enough travelling time to the briefing meeting.
F.2.8	**Seek clarification** Bidders can request clarification of the bid documents, if necessary, by notifying the employer at least 2 (two) working days before the closing time and date stated in F.2.15.
F.2.11	**Alterations to documents** Do not make any alterations or additions to the quotation documents, except to comply with instructions issued by the employer, or necessary to correct errors made by the bidder. All signatories to the bid offer shall initial all such alterations. Erasures and the use of masking fluid are prohibited.
F.2.13.7	The employer's details and address for delivery of tender offers and identification details that are to be shown on each tender offer package are: Employer's address: **North West Regional Office** **4059 Joules Street** **Industrial Site** **Mahikeng** **2735**
F.2.15 F.2.15.1	**Closing Time** The closing time for submission of offers is by no later than 28 January 2022 at 12h00. **Location of tender box:** **North West Regional Office** **4059 Joules Street** **Industrial Site** **Mahikeng** **2735** Telephonic, telegraphic, telex, facsimile or e-mailed tender offers will not be accepted.
F.2.16 F.2.16.1	**Validity** The bidder is required to hold the offer valid for a period of **60 calendar days** *(from the bid closing date)*

Clause number	AMENDMENTS
F.2.19	**Inspections, Tests and Analysis** Access shall be provided for inspections, tests and analysis as may be required by the employer.
F.3.1	**Evaluation of Offers** The procedure for the evaluation of a responsive offer will be in terms of the Preferential Procurement Regulations 2017 on an 80/20 or 90/10 preference point system.
F.3.11.8	**Scoring Preference** Score the preference claimed of the remaining responsive bid offers in terms of Regulation 5(2) and 6(2) of the Preferential Procurement Regulations, in accordance with the table below:

B-BBEE Status Level of Contribution	Number of points (90/10 system)	Number of points (80/20 system)
1	10	20
2	9	18
3	7	14
4	6	12
5	4	8
6	3	6
7	2	4
8	1	2
Non-compliant contributor	0	0

F.3.13 **Acceptance of Bid Offers**

F.3.13.1 Bid offers will only be accepted if:

a) the bidder has submitted an original valid Tax Clearance Certificate issued by the South African Revenue Services;

b) the bidder is registered with the Construction Industry Development Board in an appropriate contractor grading designation;

c) the bidder or any of its directors is not listed on the Register of Tender Defaulters in terms of the Prevention and Combating of Corrupt Activities Act of 2004 as a person prohibited from doing business with the public sector;

d) the bidder has not:
   i) abused the Employer's Supply Chain Management System; or
   ii) failed to perform on any previous contract and has been given a written notice to this effect;

e) the bidder has completed the Declaration of Interest and there are no conflicts of interest which may impact on the bidder's ability to perform the contract in the best interests of the employer or potentially compromise the bid process and persons in the employ of the state are not permitted to submit tenders;

f) if there are no conflicts of interest which may impact on the bidder's ability to perform the contract in the best interests of the employer or potentially compromise the bid process

	g) the bidder has submitted the CIPRO documentation and certified copies of ID's for all directors; h) the bidder completed, signed and witnessed form of offer; i) the bidder is in good standing with Compensation for Occupational Injuries and Disease Act (COIDA); j) the bidder has submitted a fully priced Bill of Quantities; k) The bidder attended a compulsory briefing session and completed attendance register or certificate of attendance is signed by the representative of the Employer. l) The bidder is required to submit with his bid a Certificate of Contractor Registration issued by the Construction Industry Development Board and proof of Registration on the Central Supplier Database (CSD) with a Compliant Tax Status; copy of the tax clearance with Tax Compliance Pin issued by the South African Revenue Services. m) The bidder and all its directors are South African Citizens **(For National Key Point Projects).**
F.3.14	**Notice to Unsuccessful Bidders** Should bidders not hear from the IDT within ninety (90) calendar days of closure, they should consider their submission unsuccessful. Award will be posted on e-tender and CIDB website within 21 days of award. No written notification directed to each bidder will be issued by the Employer to unsuccessful bidders.
F.2.8	**Seek clarification** Request clarification of the bid documents, if necessary, by notifying the employer **at least two (2) working days before the closing time and date** stated in the bid data
F.3.18	**Provide Copies of the Contract** The number of paper copies of the signed contract to be provided by the employer is one.
	The additional conditions of bid are: 1 The employer is not obliged to accept the lowest or any bid. 2 Work shall be completed within 2 months from date of appointment. (60 calender days) 3 Penalties shall be applied after the 2 months at a rate of R 12 800.00 per calender day.

7. SBD COMPULSORY DOCUMENTS:

SBD 1
PART A
INVITATION TO BID

YOU ARE HEREBY INVITED TO BID FOR REQUIREMENTS OF THE (*NAME OF DEPARTMENT/ PUBLIC ENTITY*)					
BID NUMBER:	**DEDECT02-REPAIR OF WATER FEATURE (POND)**	CLOSING DATE:	**28 January 2022**	CLOSING TIME:	**12:00pm**
DESCRIPTION	**PROCUREMENT OF REPAIR OF WATER FEATURE (POND) NEXT TO THE TAUNG SKULL MUSEUM AT TAUNG SKULL HERITAGE SITE**				
BID RESPONSE DOCUMENTS MAY BE DEPOSITED IN THE BID BOX SITUATED AT (*STREET ADDRESS*)					
NORTH WEST REGIONAL OFFICE					
4059 JOULES STREET					
INDUSTRIAL SITE					
MAHIKENG					
2735					
BIDDING PROCEDURE ENQUIRIES MAY BE DIRECTED TO			**TECHNICAL ENQUIRIES MAY BE DIRECTED TO:**		
CONTACT PERSON	**NW Tenders**		CONTACT PERSON	**NW Tenders**	
TELEPHONE NUMBER	**n/a**		TELEPHONE NUMBER	**n/a**	
FACSIMILE NUMBER	**n/a**		FACSIMILE NUMBER	**n/a**	
E-MAIL ADDRESS	**NWTenders@idt.org.za**		E-MAIL ADDRESS	**NWTenders@idt.org.za**	
SUPPLIER INFORMATION					
NAME OF BIDDER					
POSTAL ADDRESS					
STREET ADDRESS					
TELEPHONE NUMBER	CODE		NUMBER		
CELLPHONE NUMBER					
FACSIMILE NUMBER	CODE		NUMBER		
E-MAIL ADDRESS					
VAT REGISTRATION NUMBER					
SUPPLIER COMPLIANCE STATUS	TAX COMPLIANCE SYSTEM PIN:		**OR**	CENTRAL SUPPLIER DATABASE No:	MAAA

B-BBEE STATUS LEVEL VERIFICATION CERTIFICATE	TICK APPLICABLE BOX] ☐ Yes ☐ No	B-BBEE STATUS LEVEL SWORN AFFIDAVIT	[TICK APPLICABLE BOX] ☐ Yes ☐ No
[A B-BBEE STATUS LEVEL VERIFICATION CERTIFICATE/ SWORN AFFIDAVIT (FOR EMES & QSEs) MUST BE SUBMITTED IN ORDER TO QUALIFY FOR PREFERENCE POINTS FOR B-BBEE]			
ARE YOU THE ACCREDITED REPRESENTATIVE IN SOUTH AFRICA FOR THE GOODS /SERVICES /WORKS OFFERED?	☐Yes ☐No [IF YES ENCLOSE PROOF]	ARE YOU A FOREIGN BASED SUPPLIER FOR **THE GOODS /SERVICES /WORKS OFFERED?**	☐Yes ☐No [IF YES, ANSWER THE QUESTIONNAIRE BELOW]

QUESTIONNAIRE TO BIDDING FOREIGN SUPPLIERS

IS THE ENTITY A RESIDENT OF THE REPUBLIC OF SOUTH AFRICA (RSA)? ☐
YES ☐ NO

DOES THE ENTITY HAVE A BRANCH IN THE RSA?
☐ YES ☐ NO

DOES THE ENTITY HAVE A PERMANENT ESTABLISHMENT IN THE RSA?
☐ YES ☐ NO

DOES THE ENTITY HAVE ANY SOURCE OF INCOME IN THE RSA?
☐ YES ☐ NO

IS THE ENTITY LIABLE IN THE RSA FOR ANY FORM OF TAXATION?
☐ YES ☐ NO

IF THE ANSWER IS "NO" TO ALL OF THE ABOVE, THEN IT IS NOT A REQUIREMENT TO REGISTER FOR A TAX COMPLIANCE STATUS SYSTEM PIN CODE FROM THE SOUTH AFRICAN REVENUE SERVICE (SARS) AND IF NOT REGISTER AS PER 2.3 BELOW.

PART B
TERMS AND CONDITIONS FOR BIDDING

1. BID SUBMISSION:

1.1. BIDS MUST BE DELIVERED BY THE STIPULATED TIME TO THE CORRECT ADDRESS. LATE BIDS WILL NOT BE ACCEPTED FOR CONSIDERATION.

1.2. **ALL BIDS MUST BE SUBMITTED ON THE OFFICIAL FORMS PROVIDED–(NOT TO BE RE-TYPED) OR IN THE MANNER PRESCRIBED IN THE BID DOCUMENT.**

1.3. THIS BID IS SUBJECT TO THE PREFERENTIAL PROCUREMENT POLICY FRAMEWORK ACT, 2000 AND THE PREFERENTIAL PROCUREMENT REGULATIONS, 2017, THE GENERAL CONDITIONS OF CONTRACT (GCC) AND, IF APPLICABLE, ANY OTHER SPECIAL CONDITIONS OF CONTRACT.

1.4. **THE SUCCESSFUL BIDDER WILL BE REQUIRED TO FILL IN AND SIGN A WRITTEN CONTRACT FORM (SBD7).**

2. TAX COMPLIANCE REQUIREMENTS

2.1 BIDDERS MUST ENSURE COMPLIANCE WITH THEIR TAX OBLIGATIONS.

2.2 BIDDERS ARE REQUIRED TO SUBMIT THEIR UNIQUE PERSONAL IDENTIFICATION NUMBER (PIN) ISSUED BY SARS TO ENABLE THE ORGAN OF STATE TO VERIFY THE TAXPAYER'S PROFILE AND TAX STATUS.

2.3 APPLICATION FOR TAX COMPLIANCE STATUS (TCS) PIN MAY BE MADE VIA E-FILING THROUGH THE SARS WEBSITE WWW.SARS.GOV.ZA.

2.4 BIDDERS MAY ALSO SUBMIT A PRINTED TCS CERTIFICATE TOGETHER WITH THE BID.

2.5 IN BIDS WHERE CONSORTIA / JOINT VENTURES / SUB-CONTRACTORS ARE INVOLVED, EACH PARTY MUST SUBMIT A SEPARATE TCS CERTIFICATE / PIN / CSD NUMBER.

2.6 WHERE NO TCS PIN IS AVAILABLE BUT THE BIDDER IS REGISTERED ON THE CENTRAL SUPPLIER DATABASE (CSD), A CSD NUMBER MUST BE PROVIDED.

2.7 NO BIDS WILL BE CONSIDERED FROM PERSONS IN THE SERVICE OF THE STATE, COMPANIES WITH DIRECTORS WHO ARE PERSONS IN THE SERVICE OF THE STATE, OR CLOSE CORPORATIONS WITH MEMBERS PERSONS IN THE SERVICE OF THE STATE."

NB: FAILURE TO PROVIDE / OR COMPLY WITH ANY OF THE ABOVE PARTICULARS MAY RENDER THE BID INVALID.

SIGNATURE OF BIDDER: .....

CAPACITY UNDER WHICH THIS BID IS SIGNED: .....
(Proof of authority must be submitted e.g. company resolution)

DATE: .....

SBD 4

DECLARATION OF INTEREST

1. Any legal person, including persons employed by the state[1], or persons having a kinship with persons employed by the state, including a blood relationship, may make an offer or offers in terms of this invitation to bid (includes a price quotation, advertised competitive bid, limited bid or proposal). In view of possible allegations of favouritism, should the resulting bid, or part thereof, be awarded to persons employed by the state, or to persons connected with or related to them, it is required that the bidder or his/her authorised representative declare his/her position in relation to the evaluating/adjudicating authority where-

   - the bidder is employed by the state; and/or

   - the legal person on whose behalf the bidding document is signed, has a relationship with persons/a person who are/is involved in the evaluation and or adjudication of the bid(s), or where it is known that such a relationship exists between the person or persons for or on whose behalf the declarant acts and persons who are involved with the evaluation and or adjudication of the bid.

2. **In order to give effect to the above, the following questionnaire must be completed and submitted with the bid.**

2.1 Full Name of bidder or his or her representative:.....

2.2 Identity Number: .....

2.3 Position occupied in the Company (director, trustee, shareholder[2]):
.....

2.4 Company Registration Number:
.....

2.5 Tax Reference Number:
.....

2.6 VAT Registration Number:
.....

2.6.1 The names of all directors / trustees / shareholders / members, their individual identity numbers, tax reference numbers and, if applicable, employee / persal numbers must be indicated in paragraph 3 below.

[1]"State" means –
(a) any national or provincial department, national or provincial public entity or constitutional institution within the meaning of the Public Finance Management Act, 1999 (Act No. 1 of 1999);
(b) any municipality or municipal entity;
(c) provincial legislature;
(d) national Assembly or the national Council of provinces; or
(e) Parliament.

²" Shareholder" means a person who owns shares in the company and is actively involved in the management of the enterprise or business and exercises control over the enterprise.

2.7 Are you or any person connected with the bidder presently employed by the state? **YES / NO**

2.7.1 If so, furnish the following particulars:

Name of person / director / trustee / shareholder/ member:
.....
Name of state institution at which you or the person connected to the bidder is employed :.....
Position occupied in the state institution:
.....

Any other particulars:
.....

.....
.....

2.7.2 If you are presently employed by the state, did you obtain the appropriate authority to undertake remunerative work outside employment in the public sector? **YES / NO**

2.7.2.1 If yes, did you attached proof of such authority to the bid document? **YES / NO**

(Note: Failure to submit proof of such authority, where applicable, may result in the disqualification of the bid.

2.7.2.2 If no, furnish reasons for non-submission of such proof:

.....
.....
.....

2.8 Did you or your spouse, or any of the company's directors / trustees / shareholders / members or their spouses conduct business with the state in the previous twelve months? **YES / NO**

2.8.1 If so, furnish particulars:
.....
.....
.....

2.9 Do you, or any person connected with the bidder, have any relationship (family, friend, other) with a person employed by the state and who may be involved with the evaluation and or adjudication of this bid? **YES / NO**

2.9.1 If so, furnish particulars.

.....
.....
.....

2.10 Are you, or any person connected with the bidder, aware of any relationship (family, friend, other) between any other bidder and any person employed by the state who may be involved with the evaluation and or adjudication of this bid? **YES/NO**

2.10.1 If so, furnish particulars.

.....
.....
.....

2.11 Do you or any of the directors / trustees / shareholders / members of the company have any interest in any other related companies whether or not they are bidding for this contract? **YES/NO**

2.11.1 If so, furnish particulars:

.....
.....
.....

3 Full details of directors / trustees / members / shareholders.

Full Name	**Identity Number**	**Personal Tax Reference Number**	**State Employee Number / Persal Number**

4 DECLARATION

I, THE UNDERSIGNED

(NAME).....CERTIFY THAT THE INFORMATION FURNISHED IN PARAGRAPHS 2 and 3 ABOVE IS CORRECT.

I ACCEPT THAT THE STATE MAY REJECT THE BID OR ACT AGAINST ME IN TERMS OF PARAGRAPH 23 OF THE GENERAL CONDITIONS OF CONTRACT SHOULD THIS DECLARATION PROVE TO BE FALSE.

.....	.....
Signature	Date
.....	.....
Position	Name of bidder

SBD 6.1

PREFERENCE POINTS CLAIM FORM IN TERMS OF THE PREFERENTIAL PROCUREMENT REGULATIONS 2017

This preference form must form part of all bids invited. It contains general information and serves as a claim form for preference points for Broad-Based Black Economic Empowerment (B-BBEE) Status Level of Contribution

NB: BEFORE COMPLETING THIS FORM, BIDDERS MUST STUDY THE GENERAL CONDITIONS, DEFINITIONS AND DIRECTIVES APPLICABLE IN RESPECT OF B-BBEE, AS PRESCRIBED IN THE PREFERENTIAL PROCUREMENT REGULATIONS, 2011.

---

1. GENERAL CONDITIONS

1.1 The following preference point systems are applicable to all bids:

- the 80/20 system for requirements with a Rand value of between R30 000 up to R50 000 000 (all applicable taxes included); and

1.2 The value of this bid is estimated to not exceed R50 000 000 (all applicable taxes included) and therefore the 80/20 system shall be applicable.

1.3 Preference points for this bid shall be awarded for:

(d) Price; and
(e) B-BBEE Status Level of Contribution.

1.3.1 The maximum points for this bid are allocated as follows:

	POINTS
1.3.1.1 PRICE	80
1.3.1.2 B-BBEE STATUS LEVEL OF CONTRIBUTION	20
Total points for Price and B-BBEE must not exceed	**100**

1.4 Failure on the part of a bidder to fill in and/or to sign this form and submit a B-BBEE Verification Certificate from a Verification Agency accredited by the South African Accreditation System (SANAS) or a Registered Auditor approved by the Independent Regulatory Board of Auditors (IRBA) or an Accounting Officer as contemplated in the Close Corporation Act (CCA) together with the bid, will be interpreted to mean that preference points for B-BBEE status level of contribution are not claimed.

1.5. The purchaser reserves the right to require of a bidder, either before a bid is adjudicated or at any time subsequently, to substantiate any claim in regard to preferences, in any manner required by the purchaser.

2. DEFINITIONS

2..1 **"all applicable taxes"** includes value-added tax, pay as you earn, income tax, unemployment insurance
fund contributions and skills development levies;

2.2 **"B-BBEE"** means broad-based black economic empowerment as defined in section 1 of the Broad
-Based Black Economic Empowerment Act;

2.3 **"B-BBEE status level of contributor"** means the B-BBEE status received by a measured entity based
on its overall performance using the relevant scorecard contained in the Codes of Good Practice on Black Economic Empowerment, issued in terms of section 9(1) of the Broad-Based Black Economic
Empowerment Act;

2.4 **"bid"** means a written offer in a prescribed or stipulated form in response to an invitation by an
organ of state for the provision of services, works or goods, through price quotations, advertised
competitive bidding processes or proposals;

2.5 **"Broad-Based Black Economic Empowerment Act"** means the Broad-Based Black Economic
Empowerment Act, 2003 (Act No. 53 of 2003);

2.6 **"comparative price"** means the price after the factors of a non-firm price and all unconditional discounts that can be utilized have been taken into consideration;

2.7 **"consortium or joint venture"** means an association of persons for the purpose of combining their
expertise, property, capital, efforts, skill and knowledge in an activity for the execution of a contract;

2.8 **"contract"** means the agreement that results from the acceptance of a bid by an organ of state;

2.9 **"EME"** means any enterprise with an annual total revenue of R5 million or less .

2.10 **"Firm price"** means the price that is only subject to adjustments in accordance with the actual increase or decrease resulting from the change, imposition, or abolition of customs or excise duty and any other duty, levy, or tax, which, in terms of the law or regulation, is binding on the contractor and demonstrably has an influence on the price of any supplies, or the rendering costs of any service, for the execution of the contract;

2.11 **"functionality"** means the measurement according to predetermined norms, as set out in the bid
documents, of a service or commodity that is designed to be practical and useful, working or operating, taking into account, among other factors, the quality, reliability, viability and durability of a
service and the technical capacity and ability of a bidder;

2.12 **"non-firm prices"** means all prices other than "firm" prices;

2.13 **"person"** includes a juristic person;

2.14 **"rand value"** means the total estimated value of a contract in South African currency, calculated at the time of bid invitations, and includes all applicable taxes and excise duties;

2.15 **"sub-contract"** means the primary contractor's assigning, leasing, making out work to, or employing, another person to support such primary contractor in the execution of part of a project in terms of the contract;

2. POINTS AWARDED FOR PRICE

3.1 THE 80/20 OR 90/10 PREFERENCE POINT SYSTEMS

A maximum of 80 or 90 points is allocated for price on the following basis:

80/20	or	90/10
$Ps = 80\left(1 - \frac{Pt - P\min}{P\min}\right)$	or	$Ps = 90\left(1 - \frac{Pt - P\min}{P\min}\right)$

Where

Ps = Points scored for price of bid under consideration

Pt = Price of bid under consideration

Pmin = Price of lowest acceptable bid

4. Points awarded for B-BBEE Status Level of Contribution

2.1 4.1 In terms of Regulation 6 (2) and 7 (2) of the Preferential Procurement Regulations, preference points must be awarded to a bidder for attaining the B-BBEE status level of contribution in accordance with the table below:

B-BBEE Status Level of Contributor	Number of points (90/10 system)	Number of points (80/20 system)
1	10	20
2	9	18
3	6	14
4	5	12
5	4	8
6	3	6
7	2	4
8	1	2
Non-compliant contributor	0	0

DECLARATION OF INTEREST

1. Any legal person, including persons employed by the state*, or persons having a kinship with persons employed by the state, including a blood relationship, may make an offer or offers in terms of this invitation to bid (includes a price quotation, advertised competitive bid, limited bid or proposal). In view of possible allegations of favouritism, should the resulting bid, or part thereof, be awarded to persons employed by the state, or to persons connected with or related to them, it is required that the bidder or his/her authorised representative declare his/her position in relation to the evaluating/adjudicating authority and/or take an oath declaring his/her interest, where-

- the bidder is employed by the state; and/or

- the legal person on whose behalf the bidding document is signed, has a relationship with persons/a person who are/is involved in the evaluation and or adjudication of the bid(s), or where it is known that such a relationship exists between the person or persons for or on whose behalf the declarant acts and persons who are involved with the evaluation and or adjudication of the bid.

2. **In order to give effect to the above, the following questionnaire must be completed and submitted with the bid.**

2.1 Full Name of bidder or his or her representative:.....

2.7 Identity Number:.....

2.8 Position occupied in the Company (director, shareholder etc.):.....

2.9 Company Registration Number:.....

2.10 Tax Reference Number:.....

2.11 VAT Registration Number:.....

* "State" means –

(a) any national or provincial department, national or provincial public entity or constitutional institution within the meaning of the Public Finance Management Act, 1999 (Act No. 1 of 1999);
(b) any municipality or municipal entity;
(c) provincial legislature;
(d) national Assembly or the national Council of provinces; or
(e) Parliament.

2.7 Are you or any person connected with the bidder presently employed by the state? **YES / NO**

3.7.1 If so, furnish the following particulars:

Name of person / director / shareholder/ member: .....
Name of state institution to which the person is connected: .....
Position occupied in the state institution:
.....

Any other particulars:

.....

.....
.....

3.8 Did you or your spouse, or any of the company's directors / shareholders / members or their spouses conduct business with the state in the previous twelve months? **YES / NO**

3.8.1 If so, furnish particulars:
.....
.....
.....

2.9 Do you, or any person connected with the bidder, have any relationship (family, friend, other) with a person employed by the state and who may be involved with the evaluation and or adjudication of this bid?

2.9.1 If so, furnish particulars.

.....
.....

2.10 Are you, or any person connected with the bidder, aware of any relationship (family, friend, other) between the bidder and any person

employed by the state who may be involved with the evaluation and or adjudication of this bid?

2.10.1 If so, furnish particulars.

.....
.....

YES / NO

2.11 Do you or any of the directors /shareholders/ members of the company have any interest in any other related companies whether or not they are bidding for this contract?

2.11.1 If so, furnish particulars:

.....
.....
.....

YES / NO

DECLARATION

I, THE UNDERSIGNED (NAME).....

CERTIFY THAT THE INFORMATION FURNISHED IN PARAGRAPHS 2.1 TO 2.11.1 ABOVE IS CORRECT.
I ACCEPT THAT THE STATE MAY ACT AGAINST ME IN TERMS OF PARAGRAPH 23 OF THE GENERAL CONDITIONS OF CONTRACT SHOULD THIS DECLARATION PROVE TO BE FALSE.

....
Signature Date

....
Position Name of bidder

Js914w 2

SBD 6.2

DECLARATION CERTIFICATE FOR LOCAL PRODUCTION AND CONTENT FOR DESIGNATED SECTORS

This Standard Bidding Document (SBD) must form part of all bids invited. It contains general information and serves as a declaration form for local content (local production and local content are used interchangeably).

Before completing this declaration, bidders must study the General Conditions, Definitions, Directives applicable in respect of Local Content as prescribed in the Preferential Procurement Regulations, 2011, the South African Bureau of Standards (SABS) approved technical specification number SATS 1286:2011 (Edition 1) and the Guidance on the Calculation of Local Content together with the Local Content Declaration Templates [Annex C (Local Content Declaration: Summary Schedule), D (Imported Content Declaration: Supporting Schedule to Annex C) and E (Local Content Declaration: Supporting Schedule to Annex C)].

1. General Conditions

1.1. Preferential Procurement Regulations, 2011 (Regulation 9) makes provision for the promotion of local production and content.

1.2. Regulation 9.(1) prescribes that in the case of designated sectors, where in the award of bids local production and content is of critical importance, such bids must be advertised with the specific bidding condition that only locally produced goods, services or works or locally manufactured goods, with a stipulated minimum threshold for local production and content will be considered.

1.3. Where necessary, for bids referred to in paragraph 1.2 above, a two stage bidding process may be followed, where the first stage involves a minimum threshold for local production and content and the second stage price and B-BBEE.

1.4. A person awarded a contract in relation to a designated sector, may not sub-contract in such a manner that the local production and content of the overall value of the contract is reduced to below the stipulated minimum threshold.

1.5. The local content (LC) expressed as a percentage of the bid price must be calculated in accordance with the SABS approved technical specification number SATS 1286: 2011 as follows:

$$LC = [1 - x / y] * 100$$

Where
x is the imported content in Rand
y is the bid bid price in Rand excluding value added tax (VAT)

Prices referred to in the determination of x must be converted to Rand (ZAR) by using the exchange rate published by South African Reserve Bank (SARB) at 12:00 on the date of advertisement of the bid as indicated in paragraph 4.1 below.

The SABS approved technical specification number SATS 1286:2011 is accessible on http:/www.thedti.gov.za/industrial development/ip.jsp at no cost.

1.6 A bid may be disqualified if –

(a) this Declaration Certificate and the Annex C (Local Content Declaration: Summary Schedule) are not submitted as part of the bid documentation; and

(b) the bidder fails to declare that the Local Content Declaration Templates (Annex C, D and E) have been audited and certified as correct.

2. Definitions

2.1. **"bid"** includes written price quotations, advertised competitive bids or proposals;

2.2. **"bid price"** price offered by the bidder, excluding value added tax (VAT);

2.3. **"contract"** means the agreement that results from the acceptance of a bid by an organ of state;

2.4. **"designated sector"** means a sector, sub-sector or industry that has been designated by the Department of Trade and Industry in line with national development and industrial policies for local production, where only locally produced services, works or goods or locally manufactured goods meet the stipulated minimum threshold for local production and content;

2.5. **"duly sign"** means a Declaration Certificate for Local Content that has been signed by the Chief Financial Officer or other legally responsible person nominated in writing by the Chief Executive, or senior member / person with management responsibility(close corporation, partnership or individual).

2.6. **"imported content"** means that portion of the bid price represented by the cost of components, parts or materials which have been or are still to be imported (whether by the supplier or its subcontractors) and which costs are inclusive of the costs abroad (this includes labour or intellectual property costs), plus freight and other direct importation costs, such as landing costs, dock duties, import duty, sales duty or other similar tax or duty at the South African port of entry;

2.7. **"local content"** means that portion of the bid price which is not included in the imported content, provided that local manufacture does take place;

2.8. **"stipulated minimum threshold"** means that portion of local production and content as determined by the Department of Trade and Industry; and

2.9. **"sub-contract"** means the primary contractor's assigning, leasing, making out work to, or employing another person to support such primary contractor in the execution of part of a project in terms of the contract.

3. The stipulated minimum threshold(s) for local production and content (refer to Annex A of SATS 1286:2011) for this bid is/are as follows:

Description of services, works or goods	Stipulated minimum threshold
1. Mild Steel Reinforcement (BOQ Page 3 Item 2.3.3)	100%
2. High Tensile Reinforcement (BOQ Page 3 Item 2.3.4)	100%
3. High Tensile Welded Mesh Ref 193 (BOQ Page 4 Item 2.3.5)	100%
4. High Tensile Welded Mesh Ref 245 (BOQ Page 4 Item 2.3.6)	100%
5. High Tensile Welded Mesh Ref 311 (BOQ Page 4 Item 2.3.7)	100%
6. 50mm PVC Pipe Class 4 (BOQ Page 5 Item 2.4.6)	100%
7. 2.5x4 PVC SWA Cable (BOQ Page 5 Item 2.4.9)	90%
8. Clearvue or similar Handrails (BOQ Page 5 Item 2.4.11)	100%

4. Does any portion of the services, works or goods offered have any imported content?
(*Tick applicable box*)

YES		NO	

4.1 If yes, the rate(s) of exchange to be used in this bid to calculate the local content as prescribed in paragraph 1.5 of the general conditions must be the rate(s) published by SARB for the specific currency at 12:00 on the date of advertisement of the bid.

The relevant rates of exchange information is accessible on **www.reservebank.co.za**.

Indicate the rate(s) of exchange against the appropriate currency in the table below (refer to Annex A of SATS 1286:2011):

Currency	**Rates of exchange**
US Dollar	
Pound Sterling	
Euro	
Yen	
Other	

NB: Bidders must submit proof of the SARB rate (s) of exchange used.

5. Were the Local Content Declaration Templates (Annex C, D and E) audited and certified as correct?
(*Tick applicable box*)

YES		NO	

5.1. If yes, provide the following particulars:

(a) Full name of auditor: .....
(b) Practice number: .....
(c) Telephone and cell number: .....
(d) Email address: .....

(Documentary proof regarding the declaration will, when required, be submitted to the satisfaction of the Accounting Officer / Accounting Authority)

6. Where, after the award of a bid, challenges are experienced in meeting the stipulated minimum threshold for local content the dti must be informed accordingly in order for the dti to verify and in consultation with the AO/AA provide directives in this regard.

LOCAL CONTENT DECLARATION
(REFER TO ANNEX B OF SATS 1286:2011)

LOCAL CONTENT DECLARATION BY CHIEF FINANCIAL OFFICER OR OTHER LEGALLY RESPONSIBLE PERSON NOMINATED IN WRITING BY THE CHIEF EXECUTIVE OR SENIOR MEMBER/PERSON WITH MANAGEMENT RESPONSIBILITY (CLOSE CORPORATION, PARTNERSHIP OR INDIVIDUAL)

IN RESPECT OF BID NO. .....

ISSUED BY: (Procurement Authority / Name of Institution):
.....
NB

1 The obligation to complete, duly sign and submit this declaration cannot be transferred to an external authorized representative, auditor or any other third party acting on behalf of the bidder.

2 Guidance on the Calculation of Local Content together with Local Content Declaration Templates (Annex C, D and E) is accessible on http://www.thdti.gov.za/industrial_development/ip.jsp. Bidders should first complete Declaration D. After completing Declaration D, bidders should complete Declaration E and then consolidate the information on Declaration C. **Declaration C should be submitted with the bid documentation at the closing date and time of the bid in order to substantiate the declaration made in paragraph (c) below.** Declarations D and E should be kept by the bidders for verification purposes for a period of at least 5 years. The successful bidder is required to continuously update Declarations C, D and E with the actual values for the duration of the contract.

I, the undersigned, ... (full names),
do hereby declare, in my capacity as ....
of .....(name of bidder entity), the following:

(a) The facts contained herein are within my own personal knowledge.

(b) I have satisfied myself that:

(i) the goods/services/works to be delivered in terms of the above-specified bid comply with the minimum local content requirements as specified in the bid, and as measured in terms of SATS 1286:2011; and

(ii) the declaration templates have been audited and certified to be correct.

(c) The local content percentage (%) indicated below has been calculated using the formula given in clause 3 of SATS 1286:2011, the rates of exchange indicated in paragraph 4.1 above and the information contained in Declaration D and E which has been consolidated in Declaration C:

Bid price, excluding VAT (y)	R
Imported content (x), as calculated in terms of SATS 1286:2011	R
Stipulated minimum threshold for local content (paragraph 3 above)	
Local content %, as calculated in terms of SATS 1286:2011	

If the bid is for more than one product, the local content percentages for each product contained in Declaration C shall be used instead of the table above.
The local content percentages for each product has been calculated using the formula given in clause 3 of SATS 1286:2011, the rates of exchange indicated in paragraph 4.1 above and the information contained in Declaration D and E.

(d) I accept that the Procurement Authority / Institution has the right to request that the local content be verified in terms of the requirements of SATS 1286:2011.

(e) I understand that the awarding of the bid is dependent on the accuracy of the information furnished in this application. I also understand that the submission of incorrect data, or data that are not verifiable as described in SATS 1286:2011, may result in the Procurement Authority / Institution imposing any or all of the remedies as provided for in Regulation 13 of the Preferential Procurement Regulations, 2011 promulgated under the Preferential Policy Framework Act (PPPFA), 2000 (Act No. 5 of 2000).

SIGNATURE: _____ **DATE:** _____

WITNESS No. 1 _____ **DATE:** _____

WITNESS No. 2 _____ **DATE:** _____

SATS 1286.2011

Annex C

Local Content Declaration - Summary Schedule

(C1)	Tender No.	DEDECT02-REPAIR OF POND
(C2)	Tender description:	PROCUREMENT OF REPAIR OF POND
(C3)	Designated product(s)	Steel products, Plastic Pipes and Electrical Cables
(C4)	Tender Authority:	Independent Development Trust
(C5)	Tendering Entity name:	
(C6)	Tender Exchange Rate:	Pula [ ] EU [ ] GBP [ ]
(C7)	Specified local content %	As per item

Note: VAT to be excluded from all calculations

Calculation of local content								Tender summary			
Tender Item no's	List of items	Tender price - each (excl VAT)	Exempted imported value	Tender value net of exempted imported content	Imported value	Local value	Local content % (per item)	Tender Qty	Total tender value	Total exempted imported content	Total Imported content
(C8)	(C9)	(C10)	(C11)	(C12)	(C13)	(C14)	(C15)	(C16)	(C17)	(C18)	(C19)
BOQ Page 3 Item 2.3.3	Mild Steel Reinforcement						100%				
BOQ Page 3 Item 2.3.4	High Tensile Reinforcement						100%				
BOQ Page 4 Item 2.3.5	High Tensile Welded Mesh Ref 193						100%				
BOQ Page 4 Item 2.3.6	High Tensile Welded Mesh Ref 245						100%				
BOQ Page 4 Item 2.3.7	High Tensile Welded Mesh Ref 311						100%				
BOQ Page 5 Item 2.4.6	50mm PVC Pipe Class 4						100%				
BOQ Page 5 Item 2.4.9	2.5x4 PVC SWA Cable						90%				
BOQ Page 5 Item 2.4.11	Clearvue or similar handrails						100%				

(C20) Total tender value	R 0	
(C21) Total Exempt imported content		R 0
(C22) Total Tender value net of exempt imported content		R 0
(C23) Total Imported content		R 0
(C24) Total local content		R 0
(C25) Average local content % of tender		

Signature of tenderer from Annex B

Date:

Annex D

Imported Content Declaration - Supporting Schedule to Annex C

(D1)	Tender No.	
(D2)	Tender description:	
(D3)	Designated Products:	
(D4)	Tender Authority:	
(D5)	Tendering Entity name:	
(D6)	Tender Exchange Rate:	Pula

Note: VAT to be excluded from all calculations

EU R 9,00 GBP R 12,00

A. Exempted imported content

Tender Item no's	Description of imported content	Local supplier	Overseas Supplier	Calculation of imported content: Forign currency value as per Commercial Invoice	Tender Exchange Rate	Local value of Imports	Freight costs to port of entry	All locally incurred landing costs & duties	Total landed cost excl VAT	Summary: Tender Qty	Exempted imported value
(D7)	(D8)	(D9)	(D10)	(D11)	(D12)	(D13)	(D14)	(D15)	(D16)	(D17)	(D18)

(D19) Total exempt imported value R 0

This total must correspond with Annex C - C 21

B. Imported directly by the Tenderer

Tender Item no's	Description of imported content	Unit of measure	Overseas Supplier	Calculation of imported content: Forign currency value as per Commercial Invoice	Tender Rate of Exchange	Local value of imports	Freight costs to port of entry	All locally incurred landing costs & duties	Total landed cost excl VAT	Summary: Tender Qty	Total imported value
(D20)	(D21)	(D22)	(D23)	(D24)	(D25)	(D26)	(D27)	(D28)	(D29)	(D30)	(D31)

(D32) Total imported value by tenderer R 0

C. Imported by a 3rd party and supplied to the Tenderer

Description of imported content	Unit of measure	Local supplier	Overseas Supplier	Calculation of imported content: Forign currency value as per Commercial Invoice	Tender Rate of Exchange	Local value of imports	Freight costs to port of entry	All locally incurred landing costs & duties	Total landed cost excl VAT	Summary: Quantity imported	Total imported value
(D33)	(D34)	(D35)	(D36)	(D37)	(D38)	(D39)	(D40)	(D41)	(D42)	(D43)	(D44)

(D45) Total imported value by 3rd party R 0

D. Other foreign currency payments

Type of payment	Local supplier making the payment	Overseas beneficiary	Calculation of foreign currency payments: Foreign currency value paid	Tender Rate of Exchange	Summary of payments: Local value of payments
(D46)	(D47)	(D48)	(D49)	(D50)	(D51)

(D52) Total of foreign currency payments declared by tenderer and/or 3rd party

(D53) Total of imported content & foreign currency payments - (D32), (D45) & (D52) above R 0

This total must correspond with Annex C - C 23

Signature of tenderer from Annex B

Date:

Annex E

Local Content Declaration - Supporting Schedule to Annex C

(E1)	**Tender No.**	
(E2)	**Tender description:**	
(E3)	**Designated products:**	
(E4)	**Tender Authority:**	
(E5)	**Tendering Entity name:**	

Note: VAT to be excluded from all calculations

Local Products (Goods, Services and Works)	Description of items purchased	Local suppliers	Value
	(E6)	*(E7)*	*(E8)*

SBD 8

DECLARATION OF BIDDER'S PAST SUPPLY CHAIN MANAGEMENT PRACTICES

1 This Standard Bidding Document must form part of all bids invited.

2 It serves as a declaration to be used by institutions in ensuring that when goods and services are being procured, all reasonable steps are taken to combat the abuse of the supply chain management system.

3 The bid of any bidder may be disregarded if that bidder, or any of its directors have-

a. abused the institution's supply chain management system;
b. committed fraud or any other improper conduct in relation to such system; or
c. failed to perform on any previous contract.

4 In order to give effect to the above, the following questionnaire must be completed and submitted with the bid.

Item	Question	Yes	No
4.1	Is the bidder or any of its directors listed on the National Treasury's Database of Restricted Suppliers as companies or persons prohibited from doing business with the public sector? (Companies or persons who are listed on this Database were informed in writing of this restriction by the Accounting Officer/Authority of the institution that imposed the restriction after the *audi alteram partem* rule was applied). **The Database of Restricted Suppliers now resides on the National Treasury's website(www.treasury.gov.za) and can be accessed by clicking on its link at the bottom of the home page.**	Yes ☐	No ☐
4.1.1	If so, furnish particulars:		

4.2	Is the bidder or any of its directors listed on the Register for Tender Defaulters in terms of section 29 of the Prevention and Combating of Corrupt Activities Act (No 12 of 2004)? **The Register for Tender Defaulters can be accessed on the National Treasury's website (www.treasury.gov.za) by clicking on its link at the bottom of the home page.**	Yes ☐	No ☐
4.2.1	If so, furnish particulars:		
4.3	Was the bidder or any of its directors convicted by a court of law (including a court outside of the Republic of South Africa) for fraud or corruption during the past five years?	Yes ☐	No ☐
4.3.1	If so, furnish particulars:		
4.4	Was any contract between the bidder and any organ of state terminated during the past five years on account of failure to perform on or comply with the contract?	Yes ☐	No ☐
4.4.1	If so, furnish particulars:		

CERTIFICATION

I, THE UNDERSIGNED (FULL NAME).....

CERTIFY THAT THE INFORMATION FURNISHED ON THIS DECLARATION FORM IS TRUE AND CORRECT.

I ACCEPT THAT, IN ADDITION TO CANCELLATION OF A CONTRACT, ACTION MAY BE TAKEN AGAINST ME SHOULD THIS DECLARATION PROVE TO BE FALSE.

....

Signature **Date**

....

Position **Name of Bidder**

SBD 9

CERTIFICATE OF INDEPENDENT BID DETERMINATION

I, the undersigned, in submitting the accompanying bid:

_____ (Bid Number and Description)

in response to the invitation for the bid made by:

_____

(Name of Institution)

do hereby make the following statements that I certify to be true and complete in every respect:

I certify, on behalf

of:_____ that:

(Name of Bidder)

1. I have read and I understand the contents of this Certificate;
2. I understand that the accompanying bid will be disqualified if this Certificate is found not to be true and complete in every respect;
3. I am authorized by the bidder to sign this Certificate, and to submit the accompanying bid, on behalf of the bidder;
4. Each person whose signature appears on the accompanying bid has been authorized by the bidder to determine the terms of, and to sign the bid, on behalf of the bidder;
5. For the purposes of this Certificate and the accompanying bid, I understand that the word "competitor" shall include any individual or organization, other than the bidder, whether or not affiliated with the bidder, who:

    (a) has been requested to submit a bid in response to this bid invitation;

    (b) could potentially submit a bid in response to this bid invitation, based on their qualifications, abilities or experience; and

    (c) provides the same goods and services as the bidder and/or is in the same line of business as the bidder

6. The bidder has arrived at the accompanying bid independently from, and without consultation, communication, agreement or arrangement with any competitor. However communication between partners in a joint venture or consortium will not
no consultation, communication, agreement or arrangement with any competitor [3] be construed as collusive bidding.

7. In particular, without limiting the generality of paragraphs 6 above, there has been regarding:

(a) prices;

(b) geographical area where product or service will be rendered (market allocation)

(c) methods, factors or formulas used to calculate prices;

(d) the intention or decision to submit or not to submit, a bid;

(e) the submission of a bid which does not meet the specifications and conditions of the bid; or

(f) bidding with the intention not to win the bid.

(g)

8. In addition, there have been no consultations, communications, agreements or arrangements with any competitor regarding the quality, quantity, specifications

9. and conditions or delivery particulars of the products or services to which this bid invitation relates.

10. The terms of the accompanying bid have not been, and will not be, disclosed by the bidder, directly or indirectly, to any competitor, prior to the date and time of the official bid opening or of the awarding of the contract.

11. I am aware that, in addition and without prejudice to any other remedy provided to combat any restrictive practices related to bids and contracts, bids that are suspicious will be reported to the Competition Commission for investigation and possible imposition of administrative penalties in terms of section 59 of the Competition Act No 89 of 1998 and or may be reported to the National Prosecuting Authority (NPA) for criminal investigation and or may be restricted from conducting business with the public sector for a period not exceeding ten (10) years in terms of the Prevention and Combating of Corrupt Activities Act No 12 of 2004 or any other applicable legislation.


Joint venture or Consortium means an association of persons for the purpose of combining their expertise, property, capital, efforts, skill and knowledge in an activity for the execution of a contract.

Signature: ..... Date: .....


Position: .....

Name of Bidder: .....


Terms of Reference for the appointment of a service provider to render:

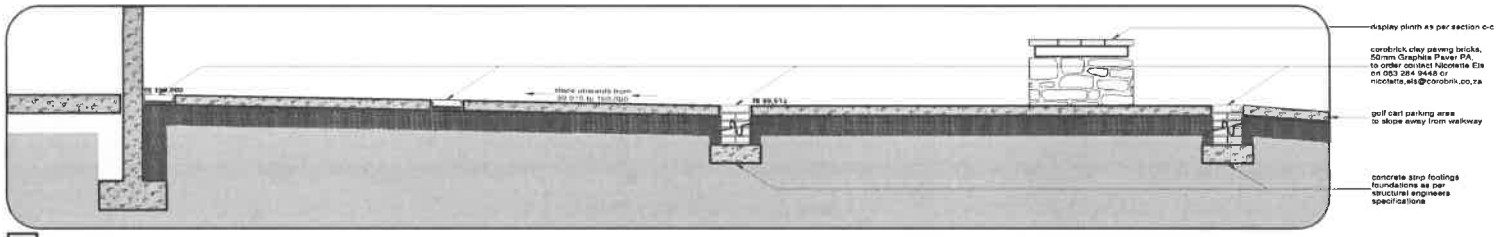

Section a-a

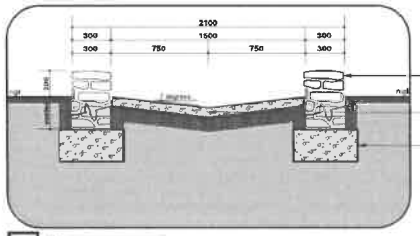

Section b-b

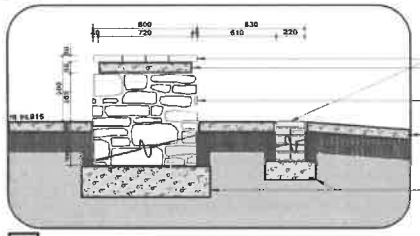

Section c-c

Taung Skull & Mine Museum - details

COPYRIGHT RESERVED

COPYRIGHT NOTICE
COPYRIGHT © 2016 - Bakopane Architects cc
Copyright subsists in this drawing. The person or entity whose name appears in the title block of this drawing, is hereby granted a non-exclusive licence to use, display, print and/or reproduce this drawing to the extent necessary to carry out and complete the project described in the title block of this drawing. This licence in respect of the copyright is expressly limited as aforesaid and the person and / or entity referred to above shall not be entitled to grant sub-licences in respect of the copyright in this drawing to any other entity. This licence confers no ownership rights in the copyright vesting in the drawing and this drawing and the copyright subsisting therein will at all times, remain the property of Bakopane Architects cc. Any unauthorised reproduction, publication, transmission, adaption and/or inclusion of this drawing in a cinematograph film or television broadcast is an act of copyright infringement which will render the doer of the act liable for civil law copyright infringement and may in certain circumstances render the doer liable to criminal prosecution. Requests and enquiries concerning this drawing and the rights subsisting therein should be addressed to the copyright owner.

No:	Date:	Notes:	Drawn:
Rev 00	19-04-19	updating drawings	KvW

GENERAL NOTES:

1. Check all measurements levels and details on site before commencement with work.
2. Refer any discrepancies to architect
3. All work to be done in accordance with SANS-10400
4. Nothing to be scaled from drawing, request measurement from architect
5. Architect's & engineer's drawings to be read together
6. Drawing to be used for intention as mentioned in Drawing description.

read
The Office of Rural, Environment and Agricultural Development
North West Provincial Government
Republic of South Africa

CLIENTS SIGNATURE:

NORTH WEST
PROVINCIAL GOVERNMENT
REPUBLIC OF SOUTH AFRICA

DEPARTMENTS SIGNATURE:

BNDECON
UBUNTU (PTY) LTD
ENGINEERING CONSULTANTS

PRINCIPAL AGENT SIGNATURE:

bakopane architects
Potter Building
73 Dunbar Crescent
Ryno Ridge Ext 4
Ben Fleur 0416
Per: PO Box 845, Groblers, 1035
Tel: 012 652 6571/ 063 926
Fax: 086 561 1284
Email: bakopane@gmail.com

ARCHITECTS SIGNATURE:

TITLE:

PROPOSED ALTERATIONS & ADDITIONS TO TAUNG SKULL HERITAGE SITE FOR NORTH-WEST RURAL, ENVIRONMENTAL & AGRICULTURE DEPARTMENT PROVINCE OF NORTH-WEST


DRAWING DESCRIPTION:
taung skull- & mine museum:
open walkway details,
display plinth details,
stormwater channel details

ORIGINAL DRG. SIZE: A1


SCALE: 1:100

REV. 00


DRG No.: TAUNG - 42017 - ARC - TS26

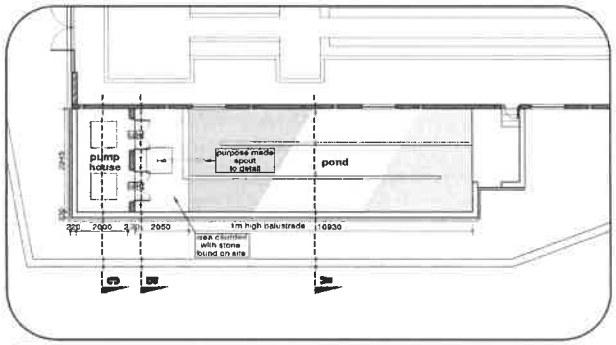


Pond Pumphouse Plan

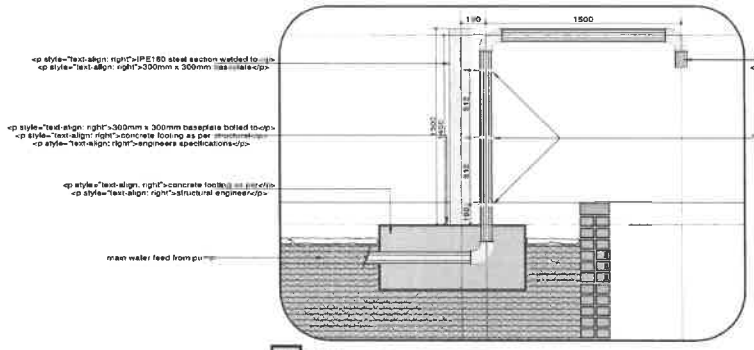


Pond Spout Detail

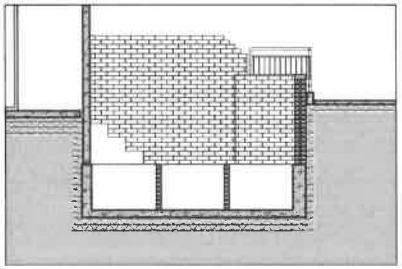


Section A-A

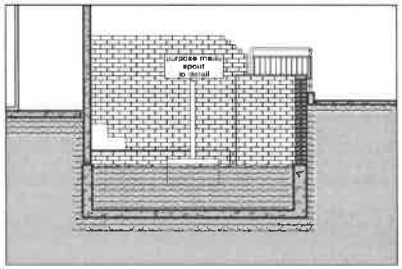


Section B-B

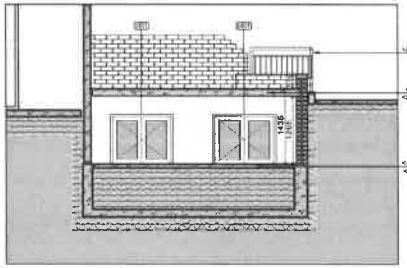

Section C-C

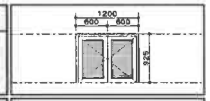Door schedule	
DOOR NUMBER	Id01
DOOR DESCRIPTION	purpose made natural anodised vented louvre door to sizes shown
WEATHER SABS	n/a
IRONMONGERY	as per manufacturers specifications
NUMBER REQD.	2
OTHER	n/a

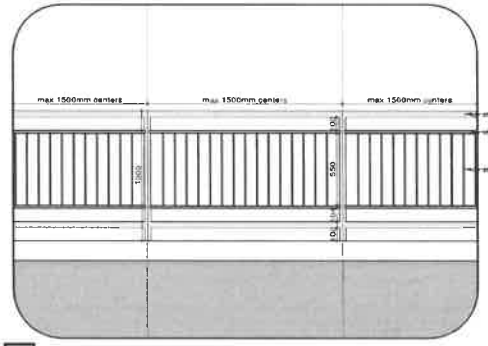

Typical balustrade detail

Taung Skull & Mine Museum - details

COPYRIGHT RESERVED

COPYRIGHT NOTICE
COPYRIGHT @ 2019- Bakopane Architects cc
Copyright subsists in this drawing. The person or entity whose name appears in the title block of this drawing, is hereby granted a non-exclusive licence to use, display, print and/or reproduce this drawing in the extent necessary to carry out and complete the project described in the title block of this drawing. This licence in respect of the copyright is expressly limited as aforesaid and the person and / or entity referred to above shall not be entitled to grant sub-licences in respect of the copyright in this drawing to any other entity. This licence confers no ownership rights in the copyright vesting in the drawing and this drawing and the copyright subsisting therein will, at all times, remain the property of Bakopane Architects cc. Any unauthorised reproduction, publication, transmission, adaption and/or inclusion of this drawing in a cinematograph film or television broadcast is an act of copyright infringement which will render the doer of the act liable for civil law copyright infringement and may in certain circumstances render the doer liable in criminal prosecution. Requests and enquiries concerning this drawing and the rights subsisting therein should be addressed to the copyright owner.

No:	Date:	Notes:	Drawn:
Rev 00	25-04-19	drawing started	tmv

GENERAL NOTES:

1. Check all measurements,levels and details on site before commencement with work.
2. Refer any discrepancies to architect
3. All work to be done in accordance with SANS-10400
4. Nothing to be scaled from drawing, request measurement from architect
5. Architect's & engineer's drawings to be read together
6. Drawing to be used for intention as mentioned in Drawing description.

read

CLIENT'S SIGNATURE:

NORTH WEST PROVINCIAL GOVERNMENT REPUBLIC OF SOUTH AFRICA

DEPARTMENT'S SIGNATURE:

ENDECON UBUNTU (PTY) LTD ENGINEERING CONSULTANTS

PRINCIPAL AGENT SIGNATURE:

bakopane architects
Pinton Building
15 Connor Crescent,
Royal Ivy Business Park,
Ben Fleur 1419
Pmb P/C Box 542, Christiana, 2835
tel 018-483 8271 / 083 6305
Fax. 086 567 9564
Email: bakopane@gmail.com

ARCHITECT'S SIGNATURE:

TITLE:

PROPOSED ALTERATIONS & ADDITIONS TO TAUNG SKULL HERITAGE SITE FOR NORTH-WEST RURAL, ENVIRONMENTAL & AGRICULTURE DEPARTMENT PROVINCE OF NORTH-WEST

DRAWING DESCRIPTION:
taung skull- & mine museum:
pond details

ORIGINAL DRG. SIZE: A1

SCALE: 1/100

REV. 00

DRG No.: TAUNG - 42017 - ARC - TS27