
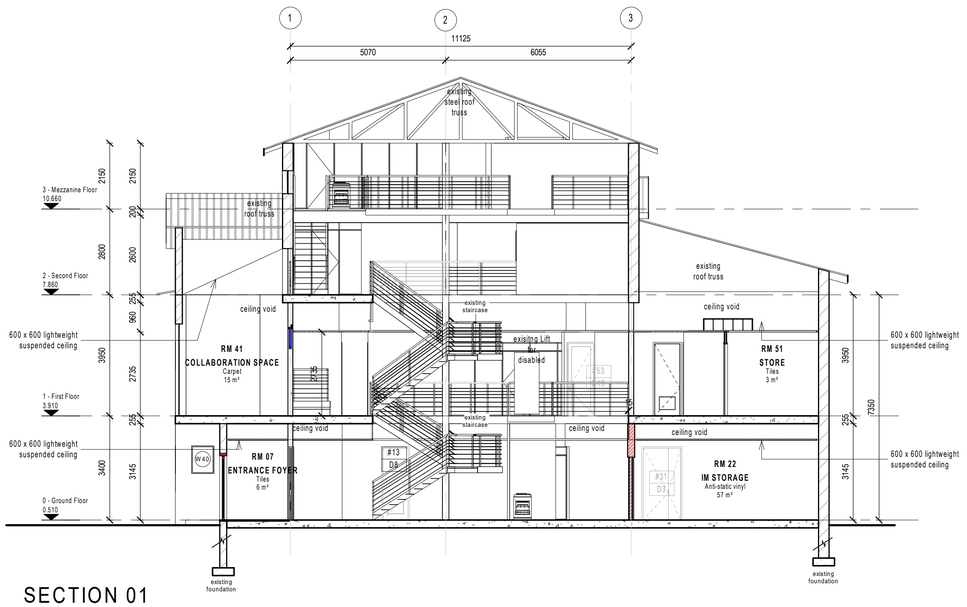



SECTION 01

1 : 100

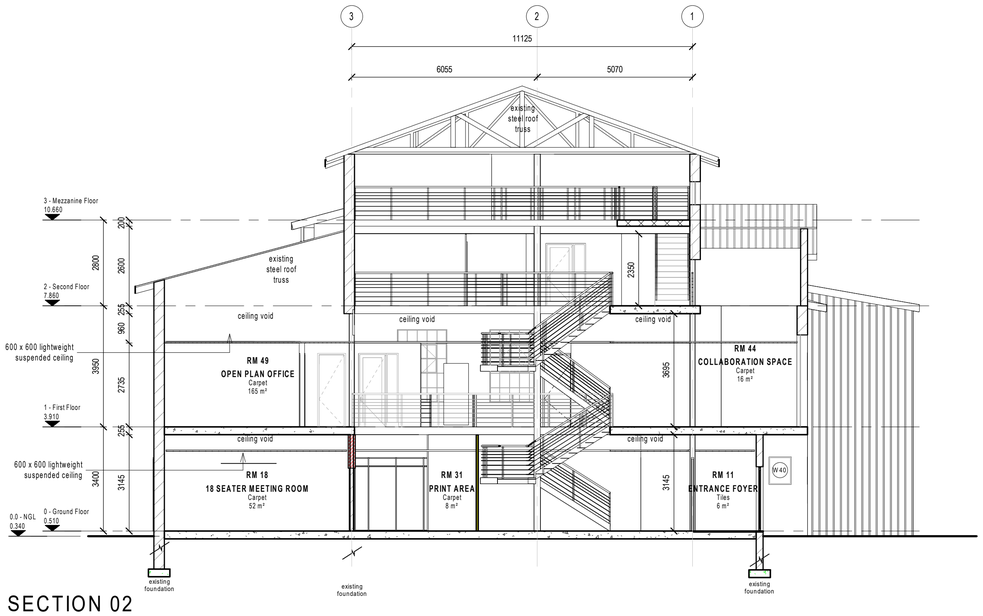

SECTION 02

1 : 100

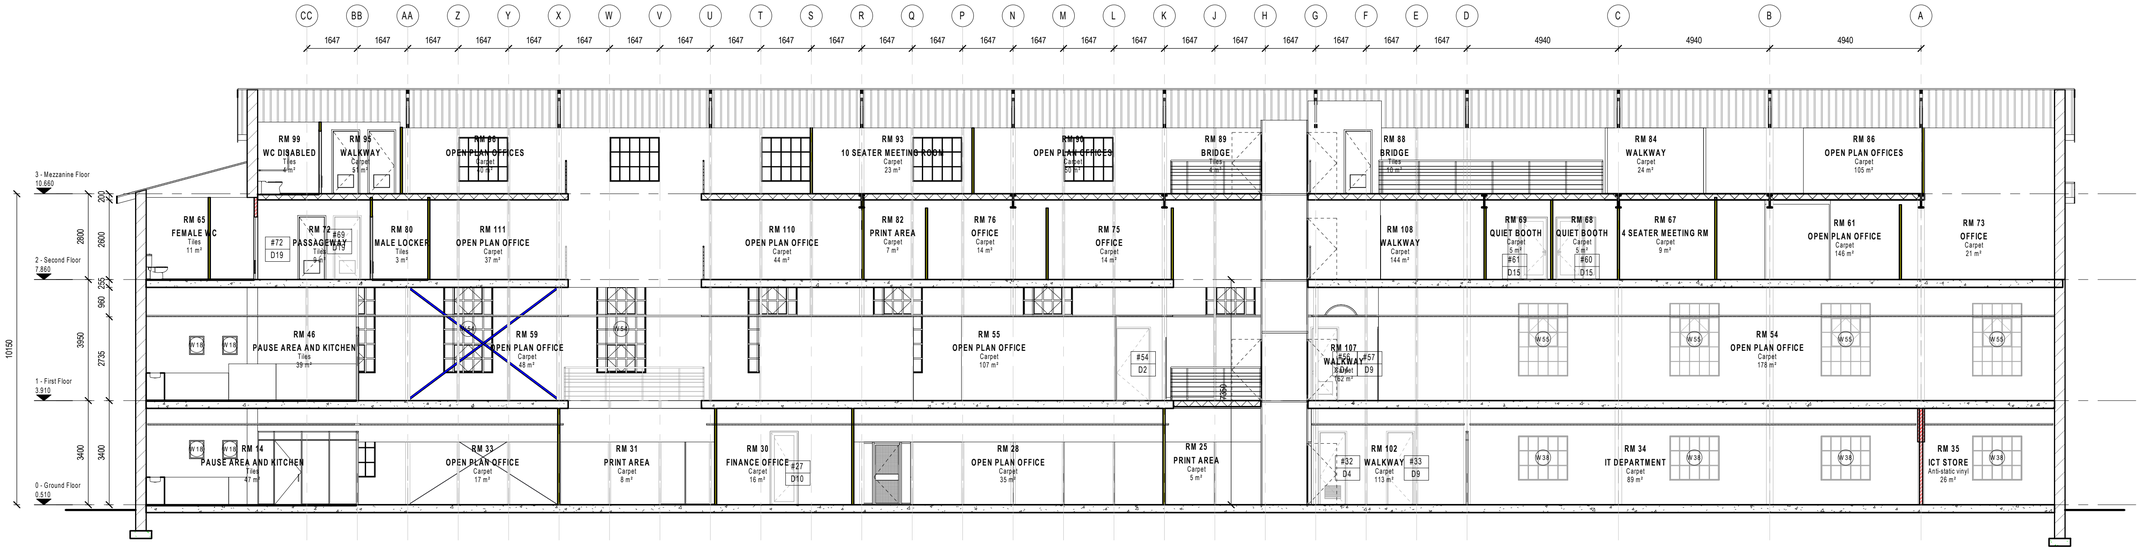

SECTION 03

1 : 100

COPYRIGHT AND RIGHT OF REPRODUCTION OF THIS DRAWING IS RESERVED BY THE ARCHITECT.

GENERAL NOTES:

GENERAL NOTES

- THIS DRAWINGS MUST NOT BE SCALED. ONLY FIGURED DIMENSIONS MAY BE USED · ALL DIMENSIONS AND LEVELS ARE TO BE VERIFIED ON SITE PRIOR TO COMMENCING SETTING OUT
- WORKSHOP DRAWINGS OR CONSTRUCTION ·
- FIGURED DIMENSIONS ONLY TO BE USED. · DISCREPANCIES, ERRORS AND DIMENSIONS ARE TO BE REPORTED TO THE ARCHITECT (EMPLOYER). IMMEDIATELY THEY BECOME EVIDENT.
- SHOP DRAWINGS TO BE SUBMITTED FOR APPROVAL PRIOR TO MANUFACTURE OR INSTALLATION.
- COPY RIGHT AND RIGHT OF REPRODUCTION OF THIS DRAWINGS OR ANY PORTION THEREOF IS RESERVED BY LEMON PEBBLE DESIGN.

DOOR NOTES
1) all existing doors to be checked on site
2) all door types to be checked on site
3) safety glazing to panels of glass of 0.8m2 and larger.
4) timber prep:
Before sealing, the timber should be rubbed down with steel wool or a fine sand paper so that the sealant has something to grip to and not sanded down to the original timber, in order to reinstate the appearance of old timber.

Revision Schedule

NO	REVISION	DATE
00	Issued for information	13.11.2018

LEMONpebble architects
Suite 109, 1st Floor, The Mills, 66 Carr Street, Newtown, Johannesburg.
P O Box 18813, Actonville, Benoni, 1506.
Tel: +27 11 492 0413 | Fax: +27 11 492 0323

PROJECT
SIMMERPAN SWITCH HOUSE
WD

DRAWING
SECTIONS 1-3

SCALE	DATE	DRAWN	CHECKED
1:50	13.11.2018	ST	AP

PROJECT NUMBER 1706

DRAWING NUMBER LPD_1706-WD-200 REVISION 00