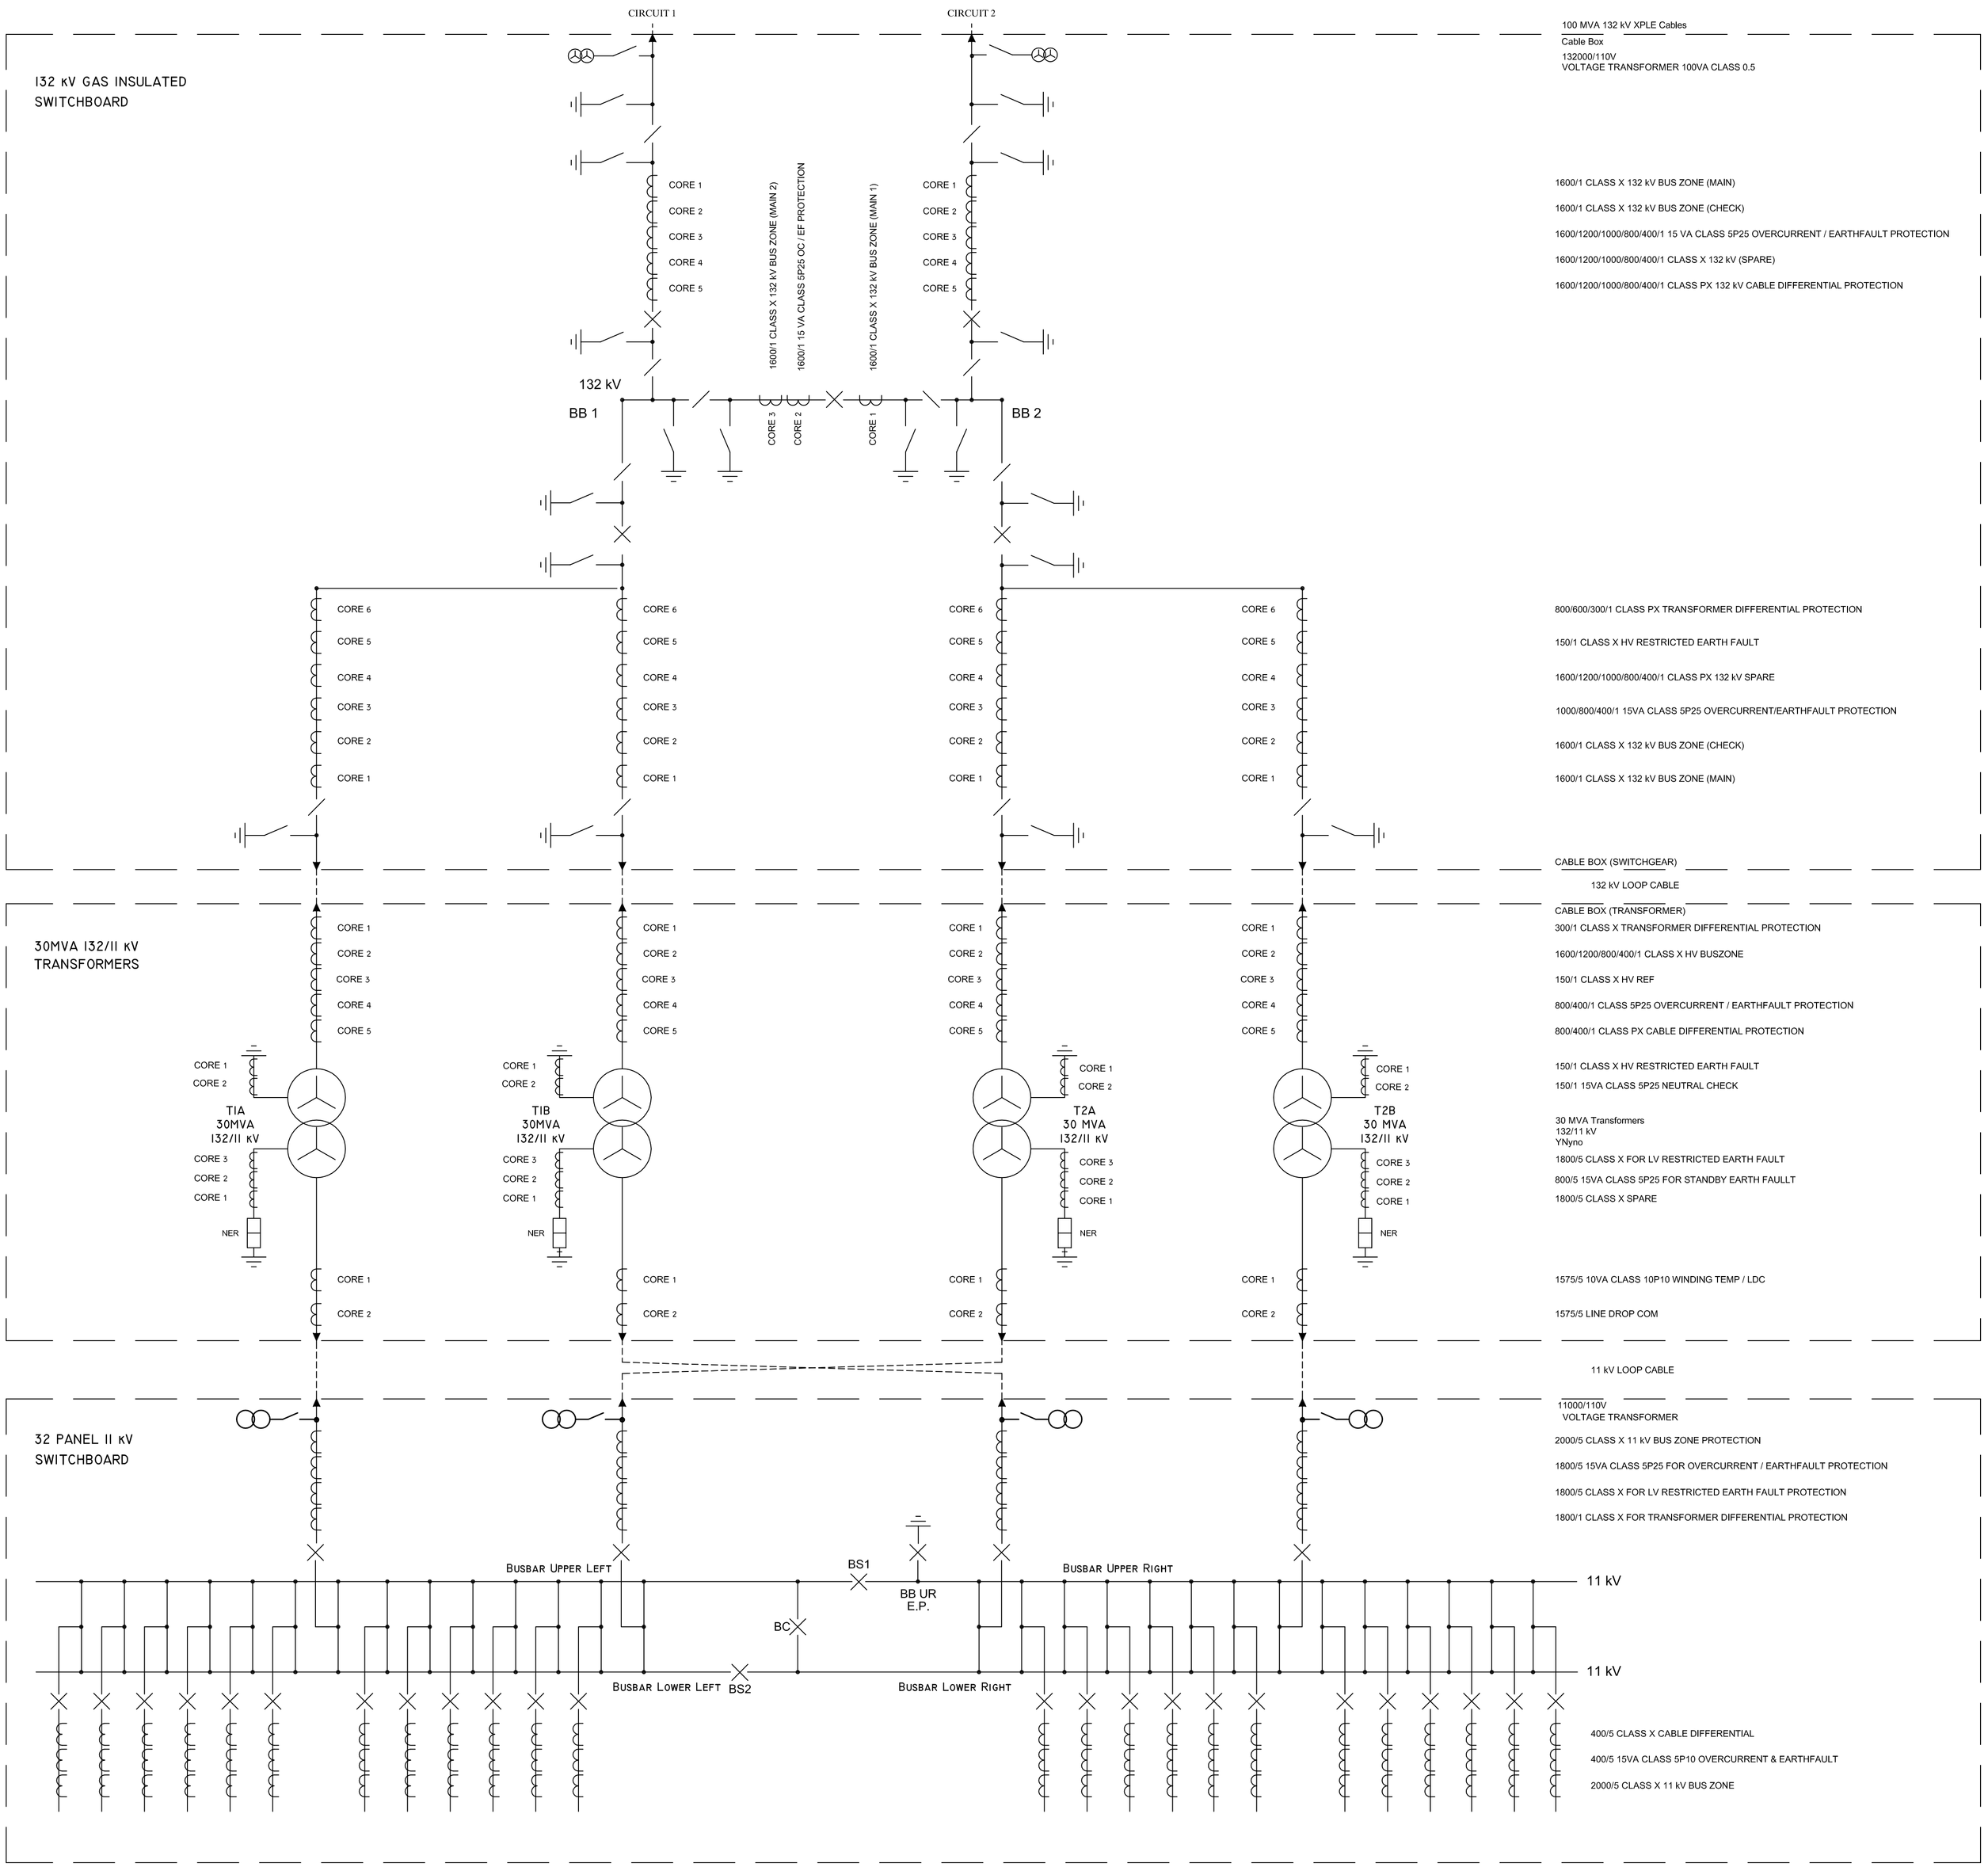

	SIGNATURE	DATE
DRAWN	M.PEARMAN	28-02-2014
CHIEF DRAUGHTPERSON		
PROTECTION ENGINEER		
PLANNING ENGINEER		
PROJECTS ENGINEER		
PLAN./PROJ. MANAGER		
APPROVED: R DHROCHAND DEPUTY HEAD: HV OPERATIONS		

1	REVISED CT RATIOS	W.MBHELE	25.02.2014
REFERENCE DRAWINGS:	REVISIONS:	BY:	DATE:

ETHEKWINI ELECTRICITY

PROPOSED 132/11kV SUBSTATION WITH 132kV GIS

Proposed 132/11kV Schematic
WITH THE JERICHO SCHEME

SCALE:	DRAWING NUMBER:	REV:
NTS	TD 61	1