

ZONE 01 - PIT 8 & 9 GROUND LEVEL LAYOUT (PHASE 1)

SCALE:1 : 75

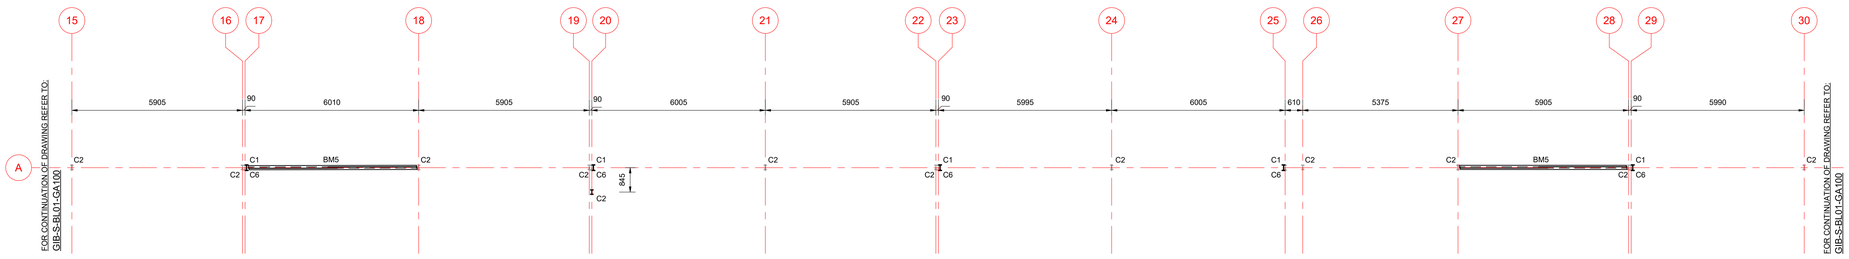

ZONE 02 - PIT 8 & 9 GROUND LEVEL LAYOUT (PHASE 1)

SCALE:1 : 75

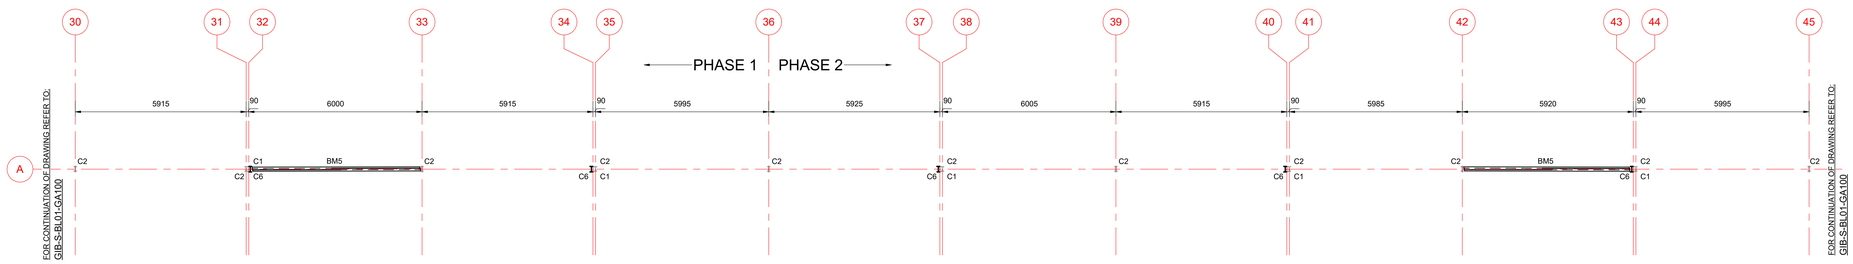

ZONE 03 - PIT 8 & 9 GROUND LEVEL LAYOUT (PHASE 1 & 2)

SCALE:1 : 75

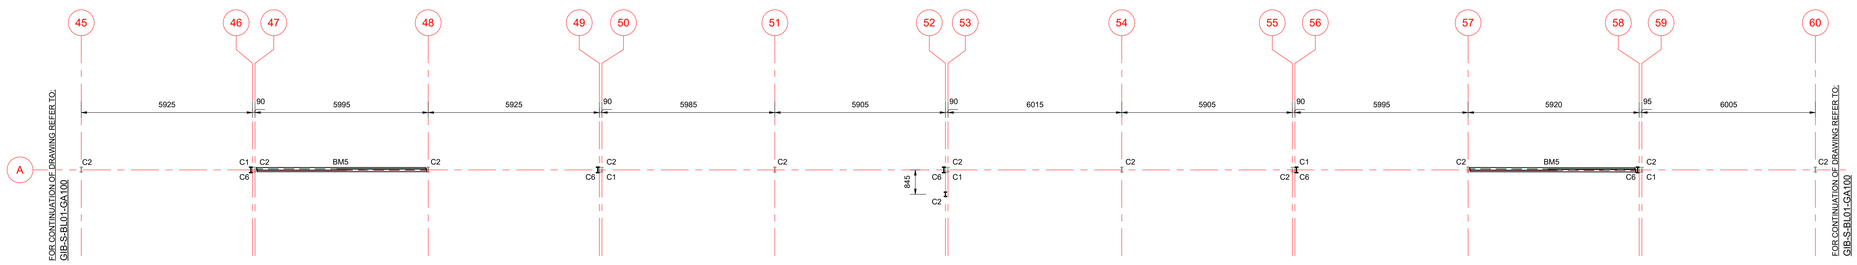

ZONE 04 - PIT 8 & 9 GROUND LEVEL LAYOUT (PHASE 2)

SCALE:1 : 75

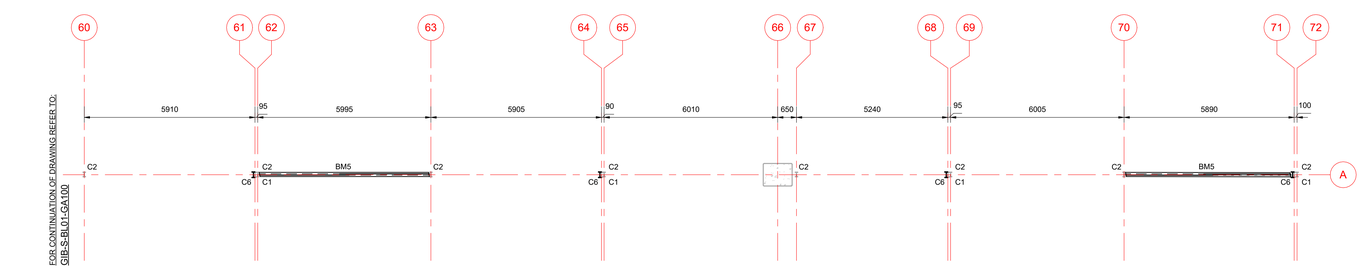

ZONE 05 - PIT 8 & 9 GROUND LEVEL LAYOUT (PHASE 2)

SCALE:1 : 75

BEAM SCHEDULE

TYPE MARK	TYPE NAME	MEMBER PHASE
BM1	IPE140 BEAM	EXISTING STEEL MEMBER
BM2	225x75x20x2.5 CFLP BEAM	EXISTING STEEL MEMBER
BM3	IPE160 BEAM	EXISTING STEEL MEMBER
BM4	IPE160 EXTENTION BEAM	NEW STEEL MEMBER
BM5	100x100x8L BRACING	NEW STEEL MEMBER
BM6	203x133x25 UB NEW BEAM	NEW STEEL MEMBER
BM7	152.4x3.0 CHS BEAM	NEW STEEL MEMBER
BM8	IPE160 EXISTING BEAM	EXISTING STEEL MEMBER
BM9	180x75x20PFC BEAM	NEW STEEL MEMBER
BM10	180x75x20PFC SLANTED BEAM	NEW STEEL MEMBER
BM11	203x133x25 UB STRUT	NEW STEEL MEMBER
BM12	IPE180 BEAM	NEW STEEL MEMBER

COLUMN SCHEDULE

TYPE MARK	TYPE NAME	MEMBER PHASE
C1	IPE180 COLUMN	EXISTING STEEL MEMBER
C2	IPE160 COLUMN	EXISTING STEEL MEMBER
C3	305x165x40UB NEW COLUMN	NEW STEEL MEMBER
C4	IPE160 NEW COLUMN	NEW STEEL MEMBER
C5	160x80x4RHS NEW COLUMN	NEW STEEL MEMBER
C6	IPE200 NEW COLUMN	NEW STEEL MEMBER

ALL DIMENSIONS AND LEVELS ARE TO BE VERIFIED ON SITE BY THE CONTRACTOR BEFORE COMMENCING ANY WORK.

This document and all the information thereon remains the property of GIBB (Pty) Ltd. and may not be copied, reproduced or transmitted in part or in full without the written consent of GIBB (Pty) Ltd. This document should not be relied on nor used in circumstances other than those for which it was originally prepared and for which GIBB (Pty) Ltd. was commissioned, as defined on this document. Refer to the contract for full terms and conditions.

GIBB (Pty) Ltd. shall not be liable for the consequences of using this document other than for the purpose for which it was commissioned. Any user and any other person using or relying on the document for such other purpose, will by such use or reliance be taken to confirm his agreement to indemnify GIBB (Pty) Ltd. for all loss or damage resulting there from.

ON ORIGINAL

0 5 10 15 20 25 30 40 50 60 70 80 90mm

GENERAL NOTES:

FOR GENERAL NOTES REFER TO DRAWING J42000_33-GIB-S-BL-GA001

ISSUED FOR TENDER

No	Date	Details	Chkd	Appd
B	2026-10-29	ISSUED FOR TENDER	N.P	M.DP
A	2026-10-08	ISSUED FOR TENDER	N.P	M.DP

Revisions

Client

Be moved

prasa PASSENGER RAIL AGENCY OF SOUTH AFRICA

Umjantshi House 30 Wolmarans Street BRAAMFONTEIN

Private Bag X101 BRAAMFONTEIN, 2017 Tel +27 (0)11 013 1667

Architect

N/A

GIBB INFRASTRUCTURE & TRANSPORTATION

Head Office - Johannesburg 3rd Floor, Building 4 19th Ninth Street, Houghton Estate Rosebank, 2196

Project

BRAAMFONTEIN ROLLING STOCK PROVISION OF EMU SAFE ROOF ACCESS

Description

STRUCTURES
PIT 8 & 9 - GROUND LEVEL LAYOUT

Approved By: M. Du PLOOY Pr Eng. Tech 2015703955

Drawn By	Designed By	Reviewed By
Z. SIKADE	N. PILLAY	M. DU PLOOY

Scale: AS INDICATED

Date: 2026/10/29

PRASA Dwg. No

Rev: B

Project No: J42000_33

GIBB Dwg. No: GIB-S-BL01-GA100

C:\Users\zsikade\Desktop\Temp_files\acad\Detailing\J42000_33_PIT 8&9 DEPOT TRAIN ROOF ACCESS.rvt